



横断図1 S=1:200


No. 5+19.4

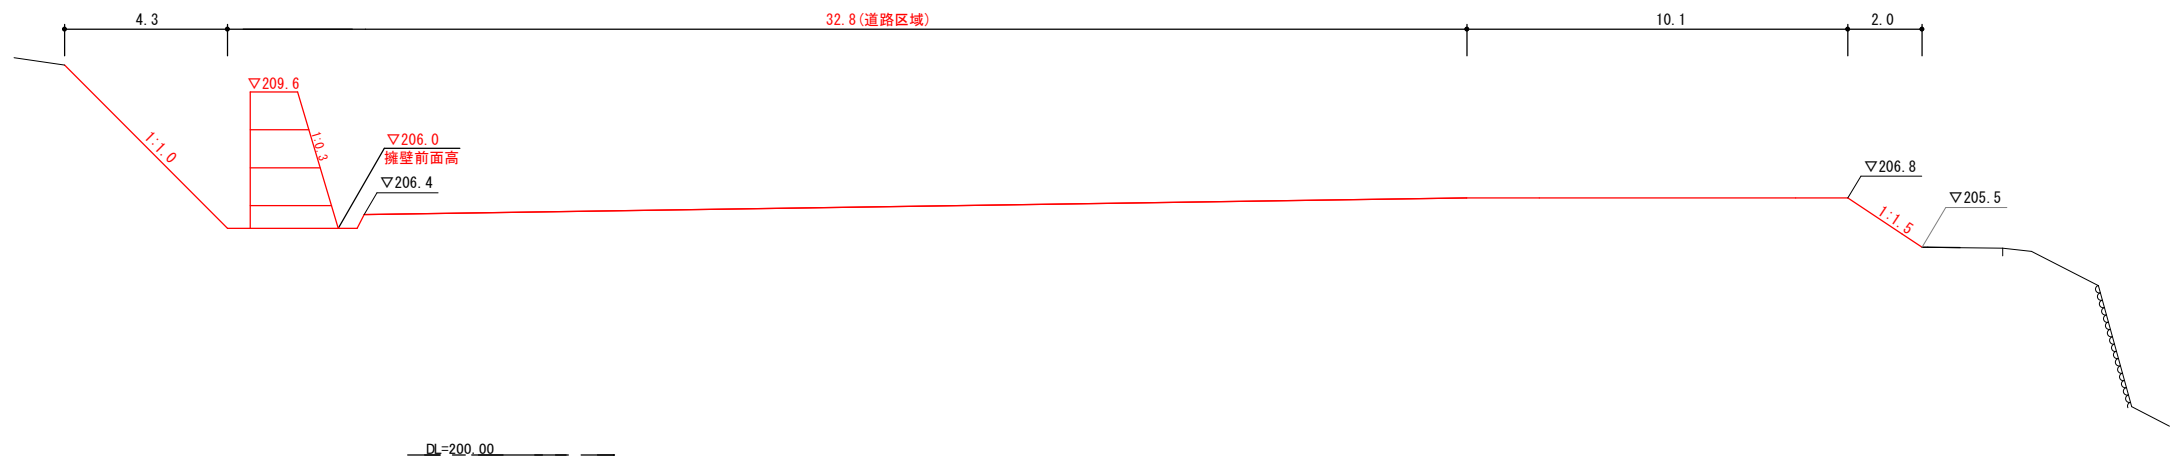

No. 3+12.0

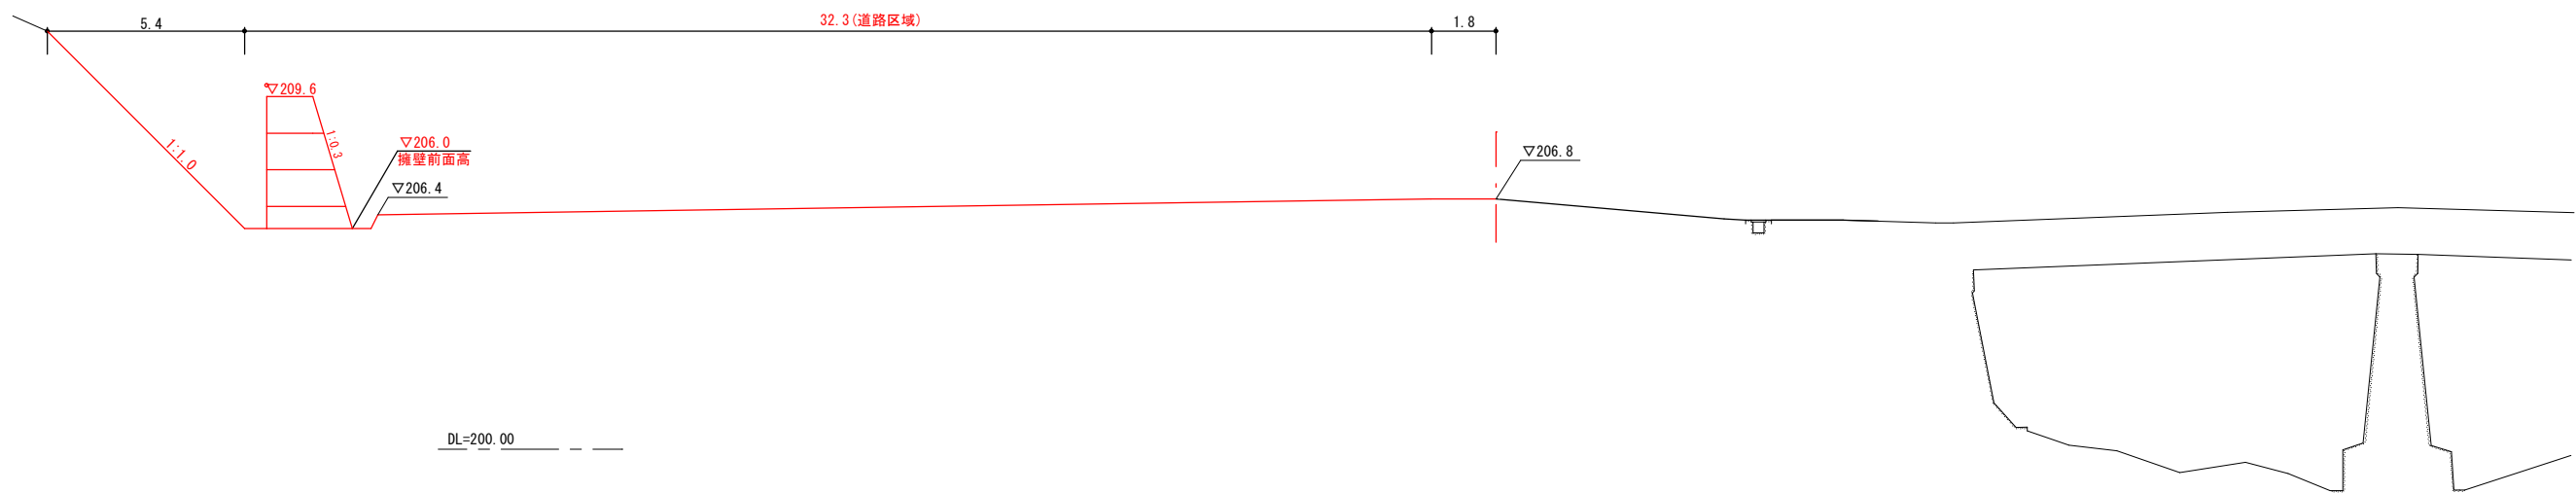


NO. 0

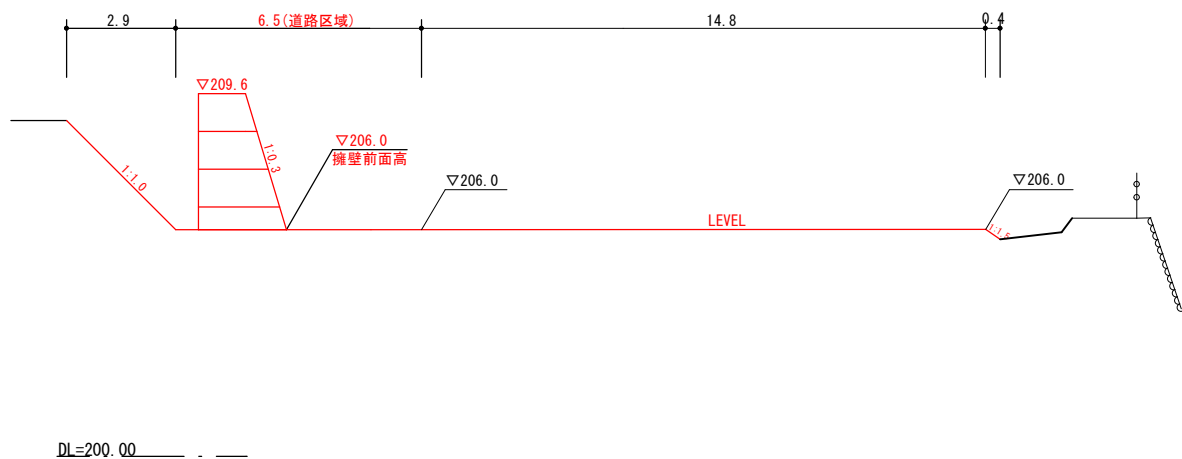


横断図2 S=1:200

No. 7+16.9


69. 4 (道路区域)

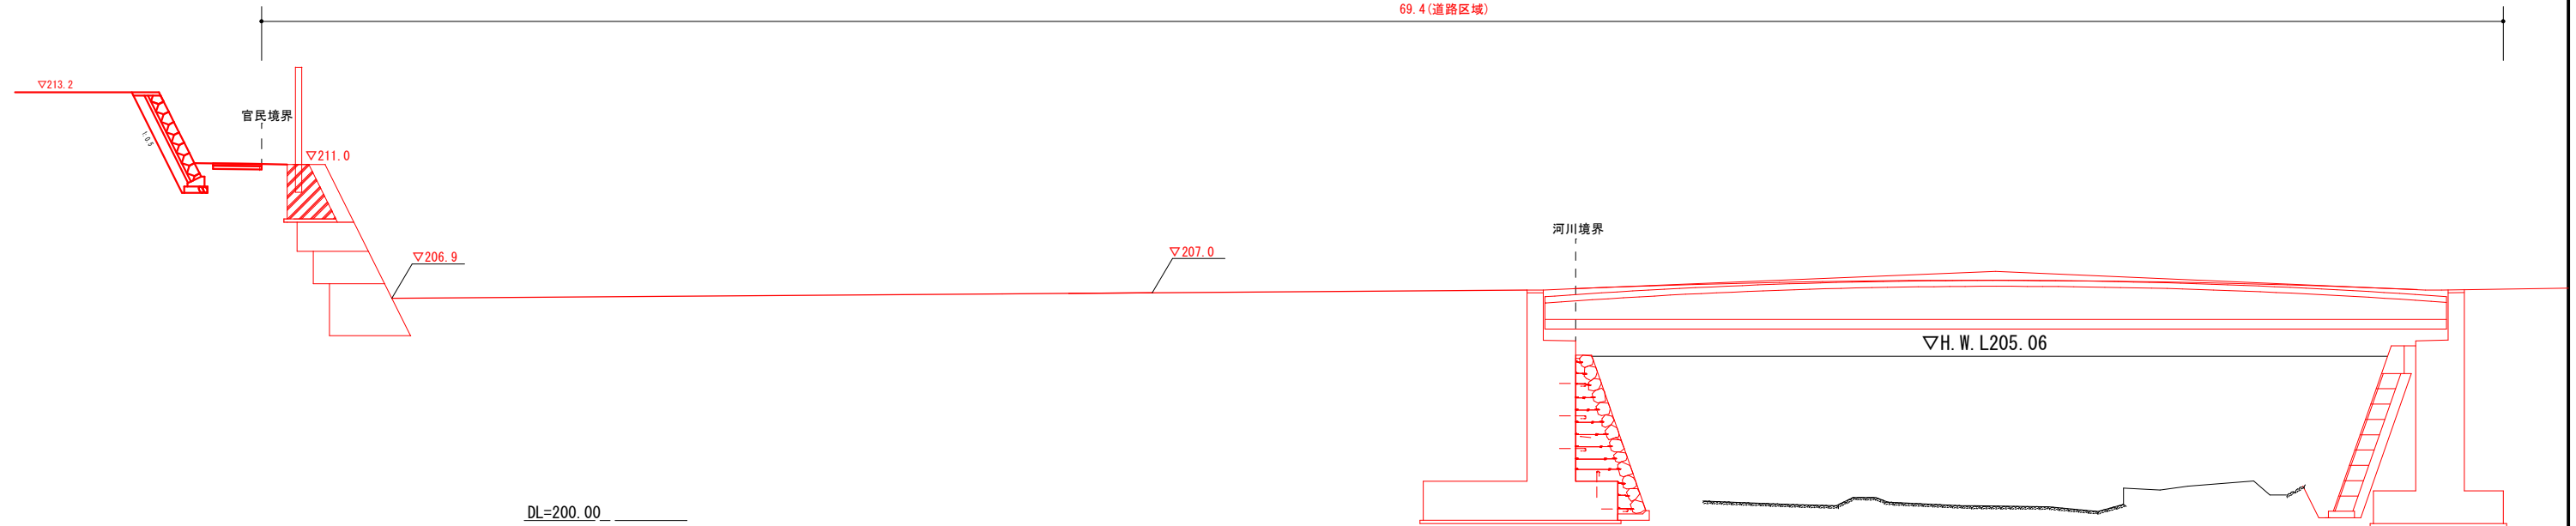

No. 6+16.0 (上流側)

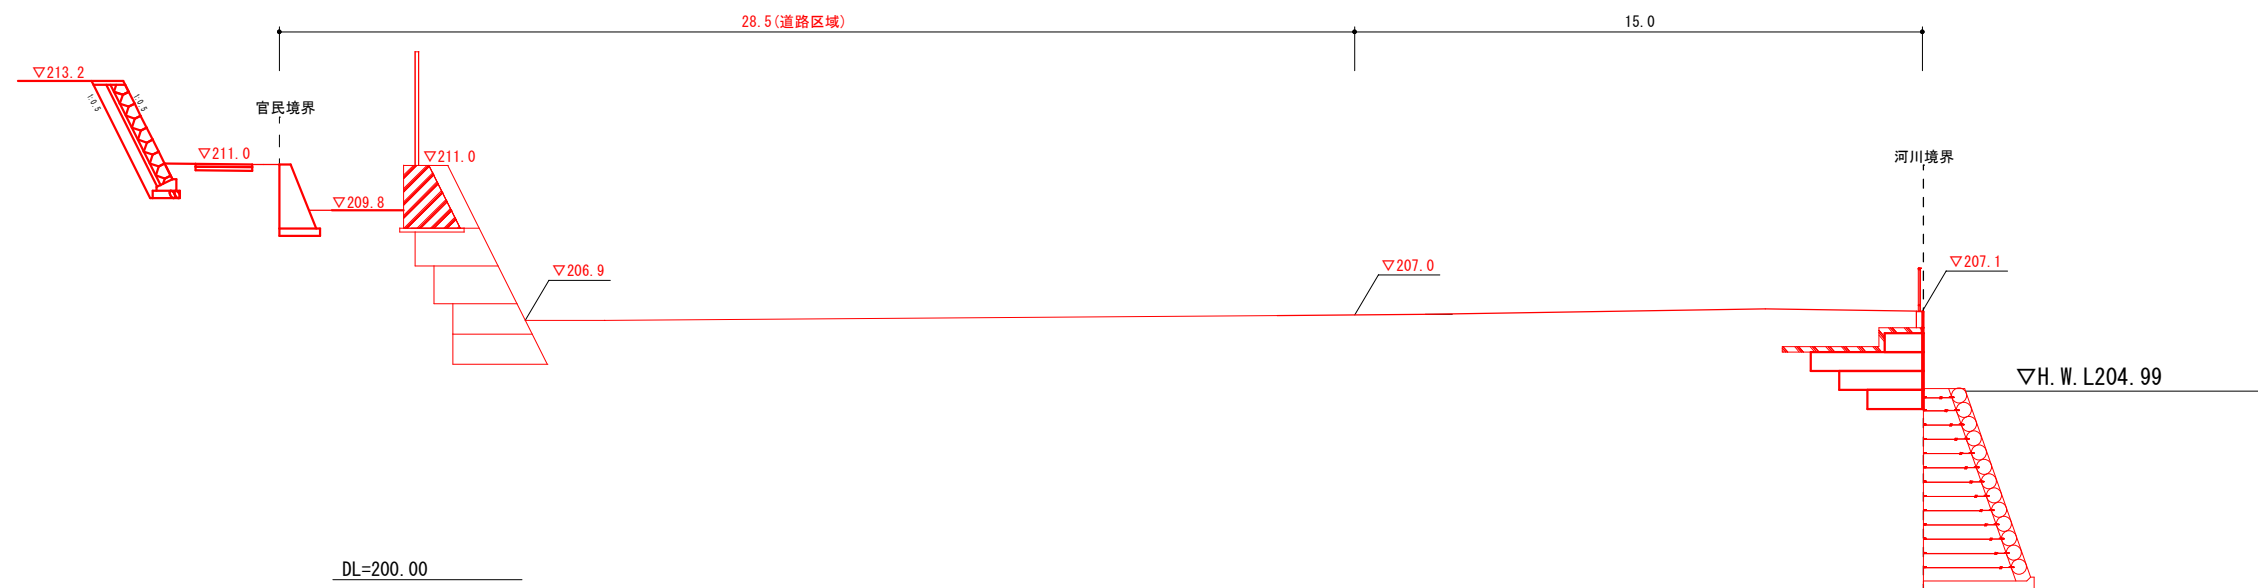

No. 6+16.0 (下流側)

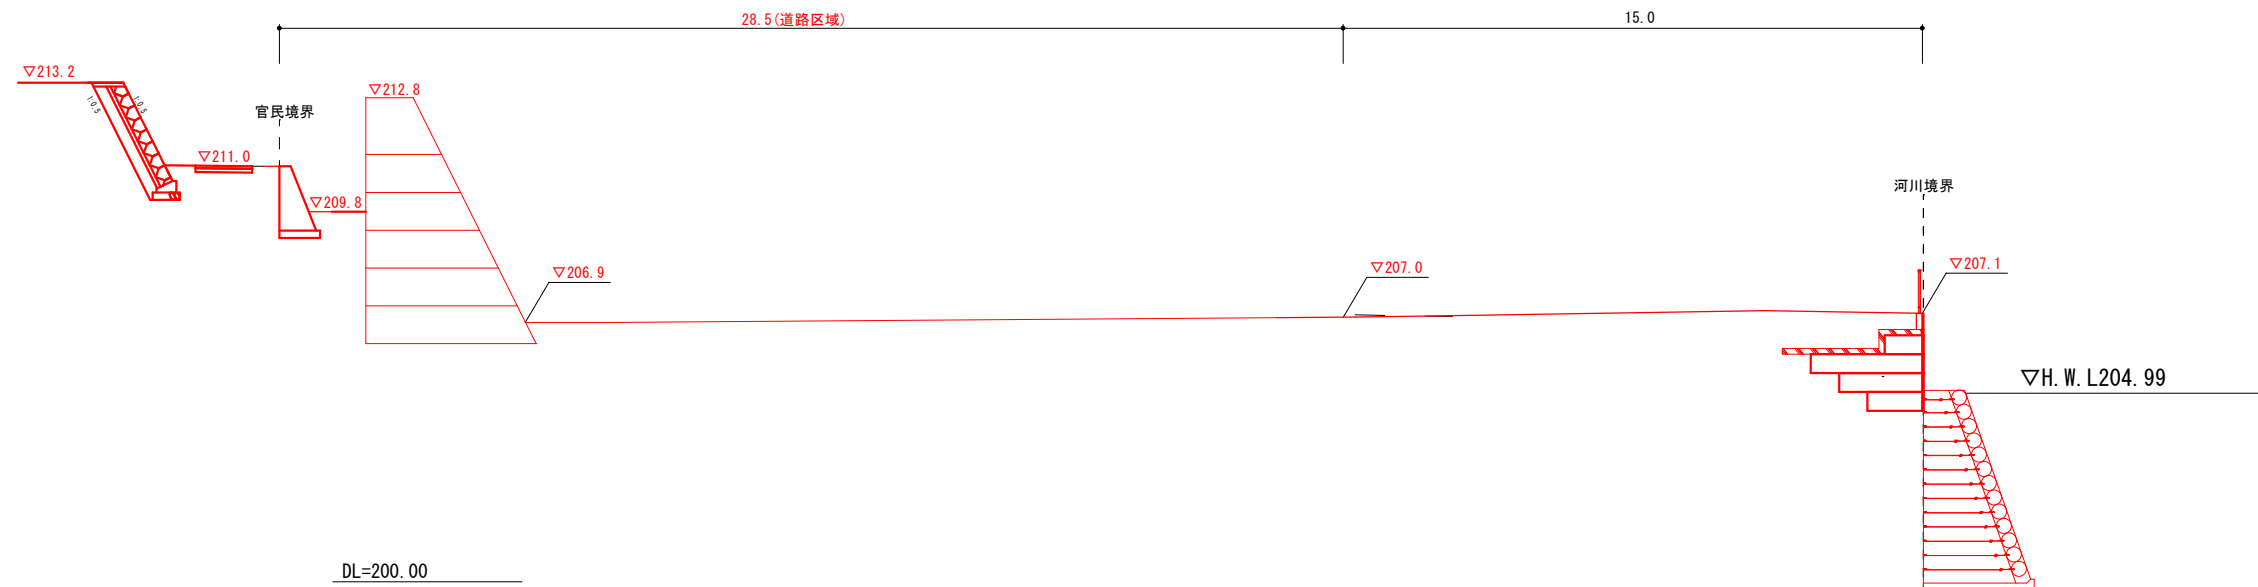

横断図3

S=1:200

