



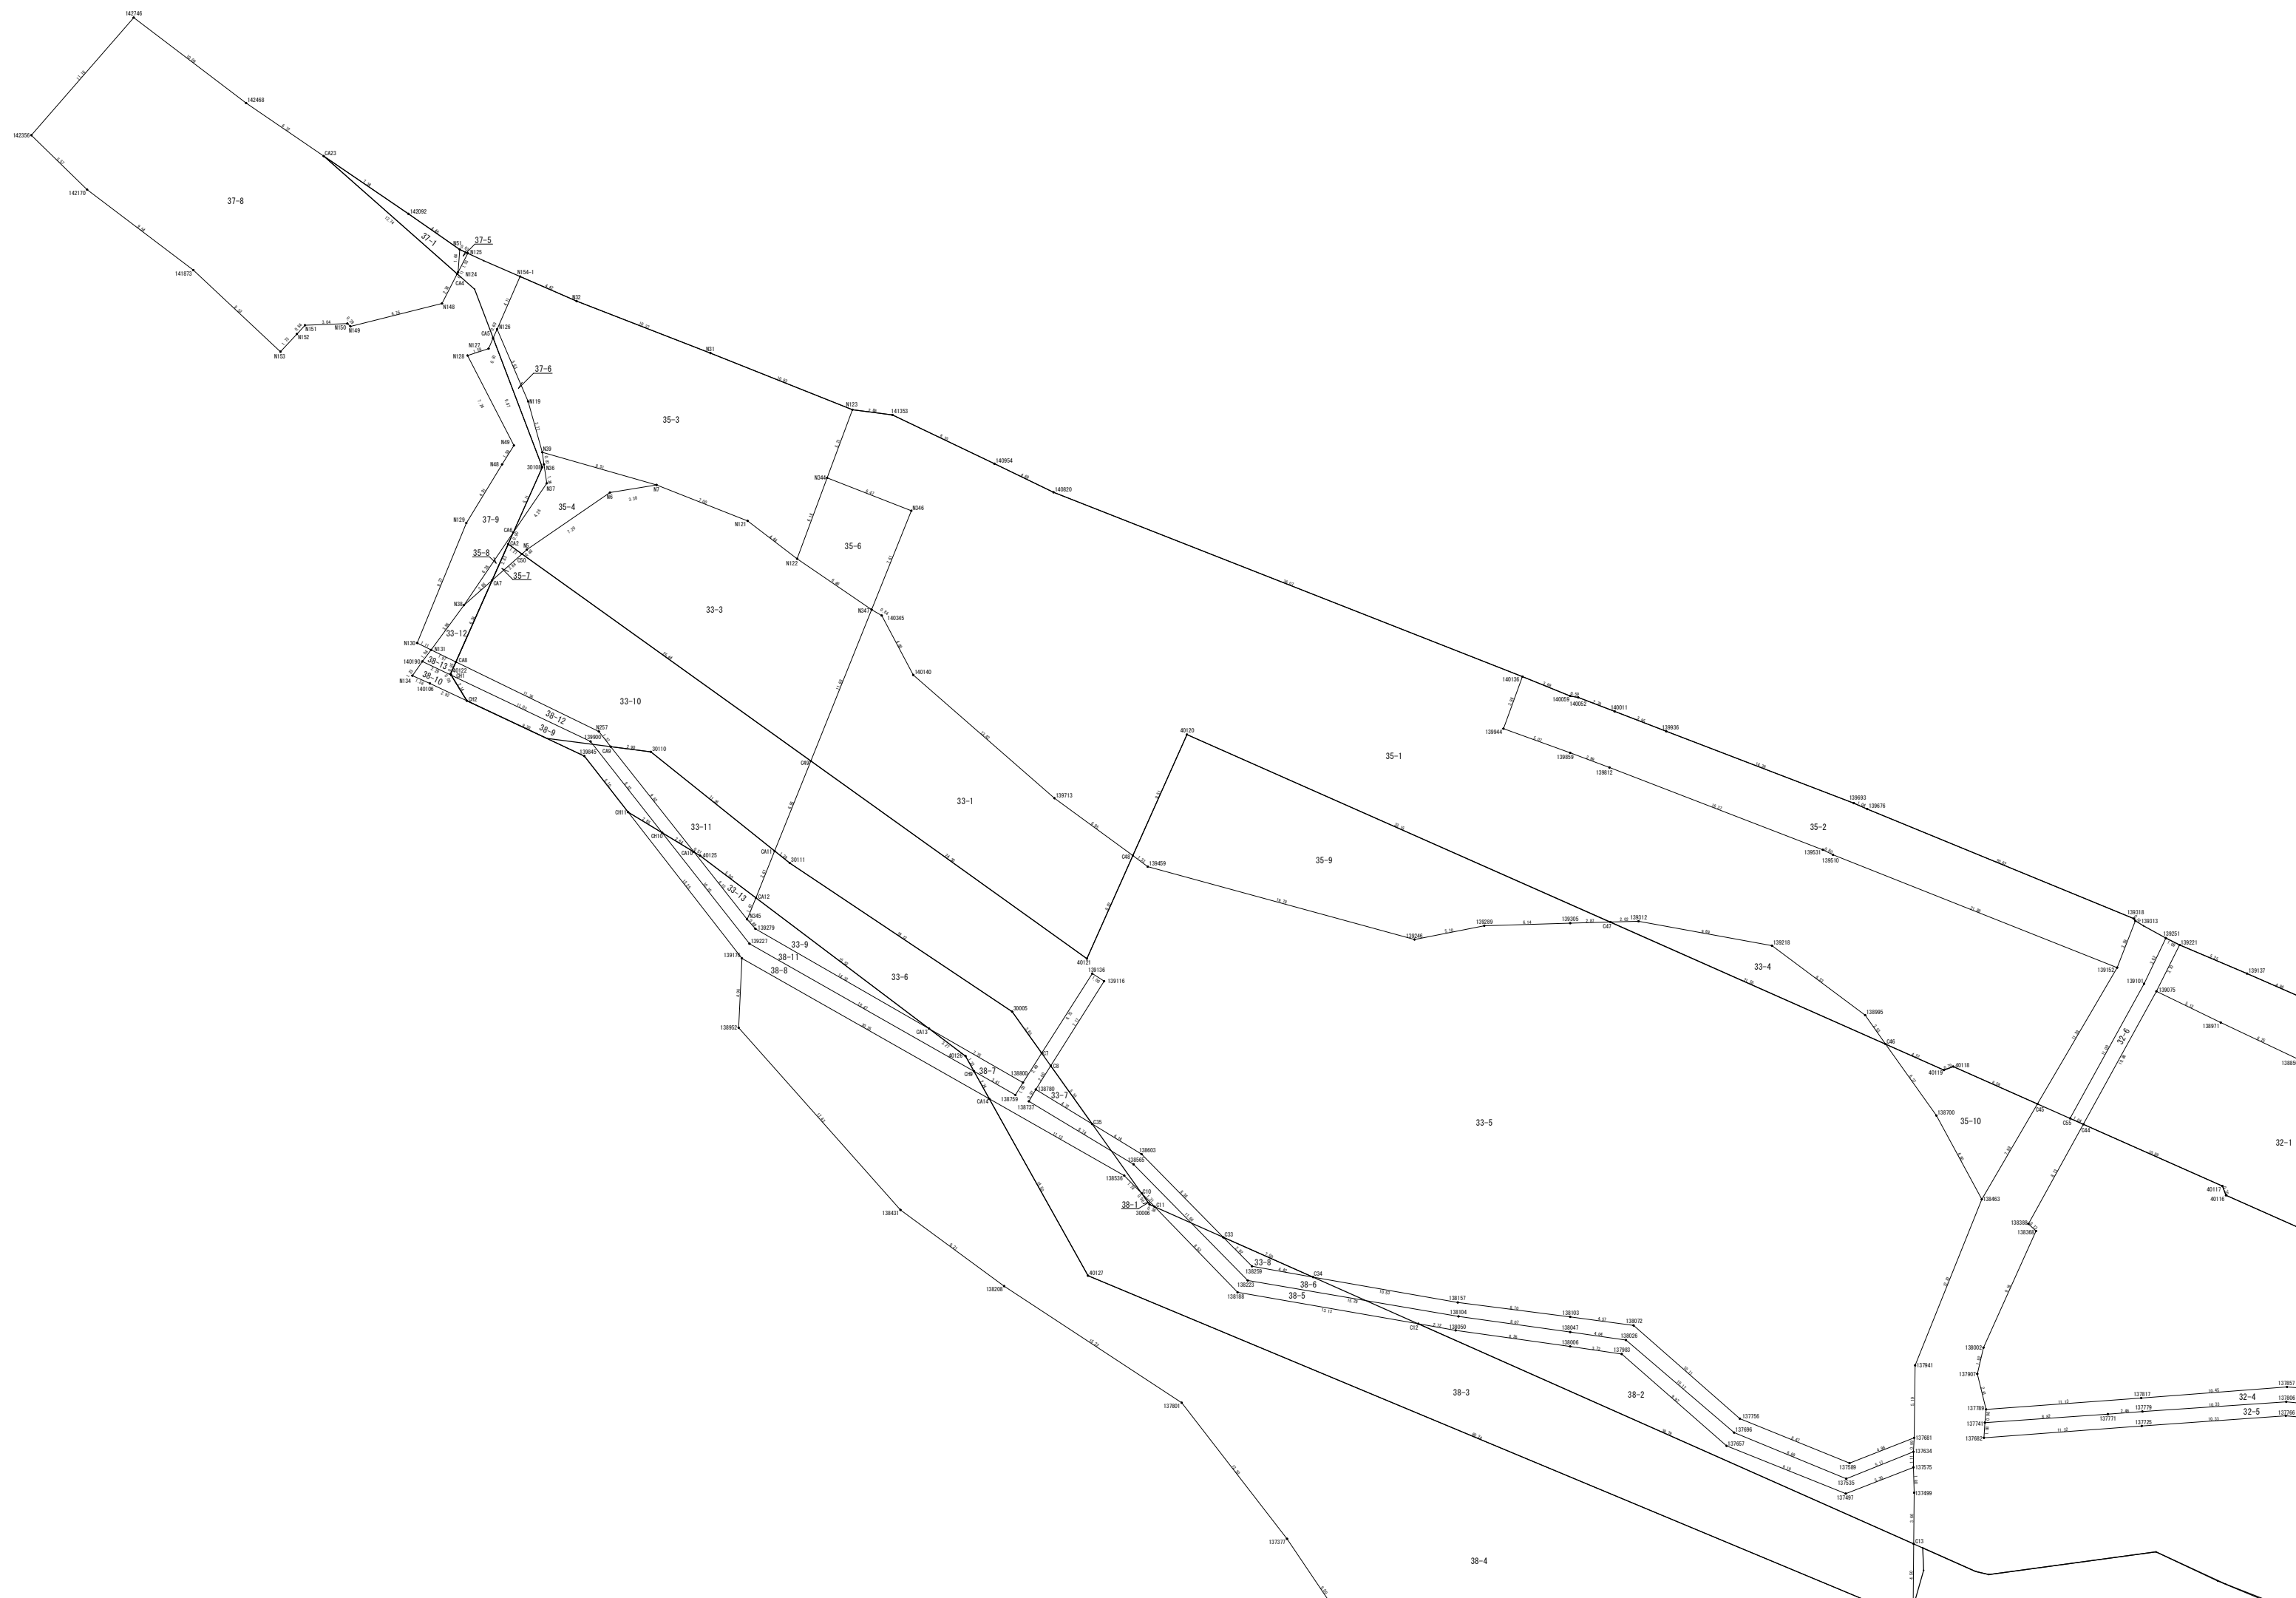

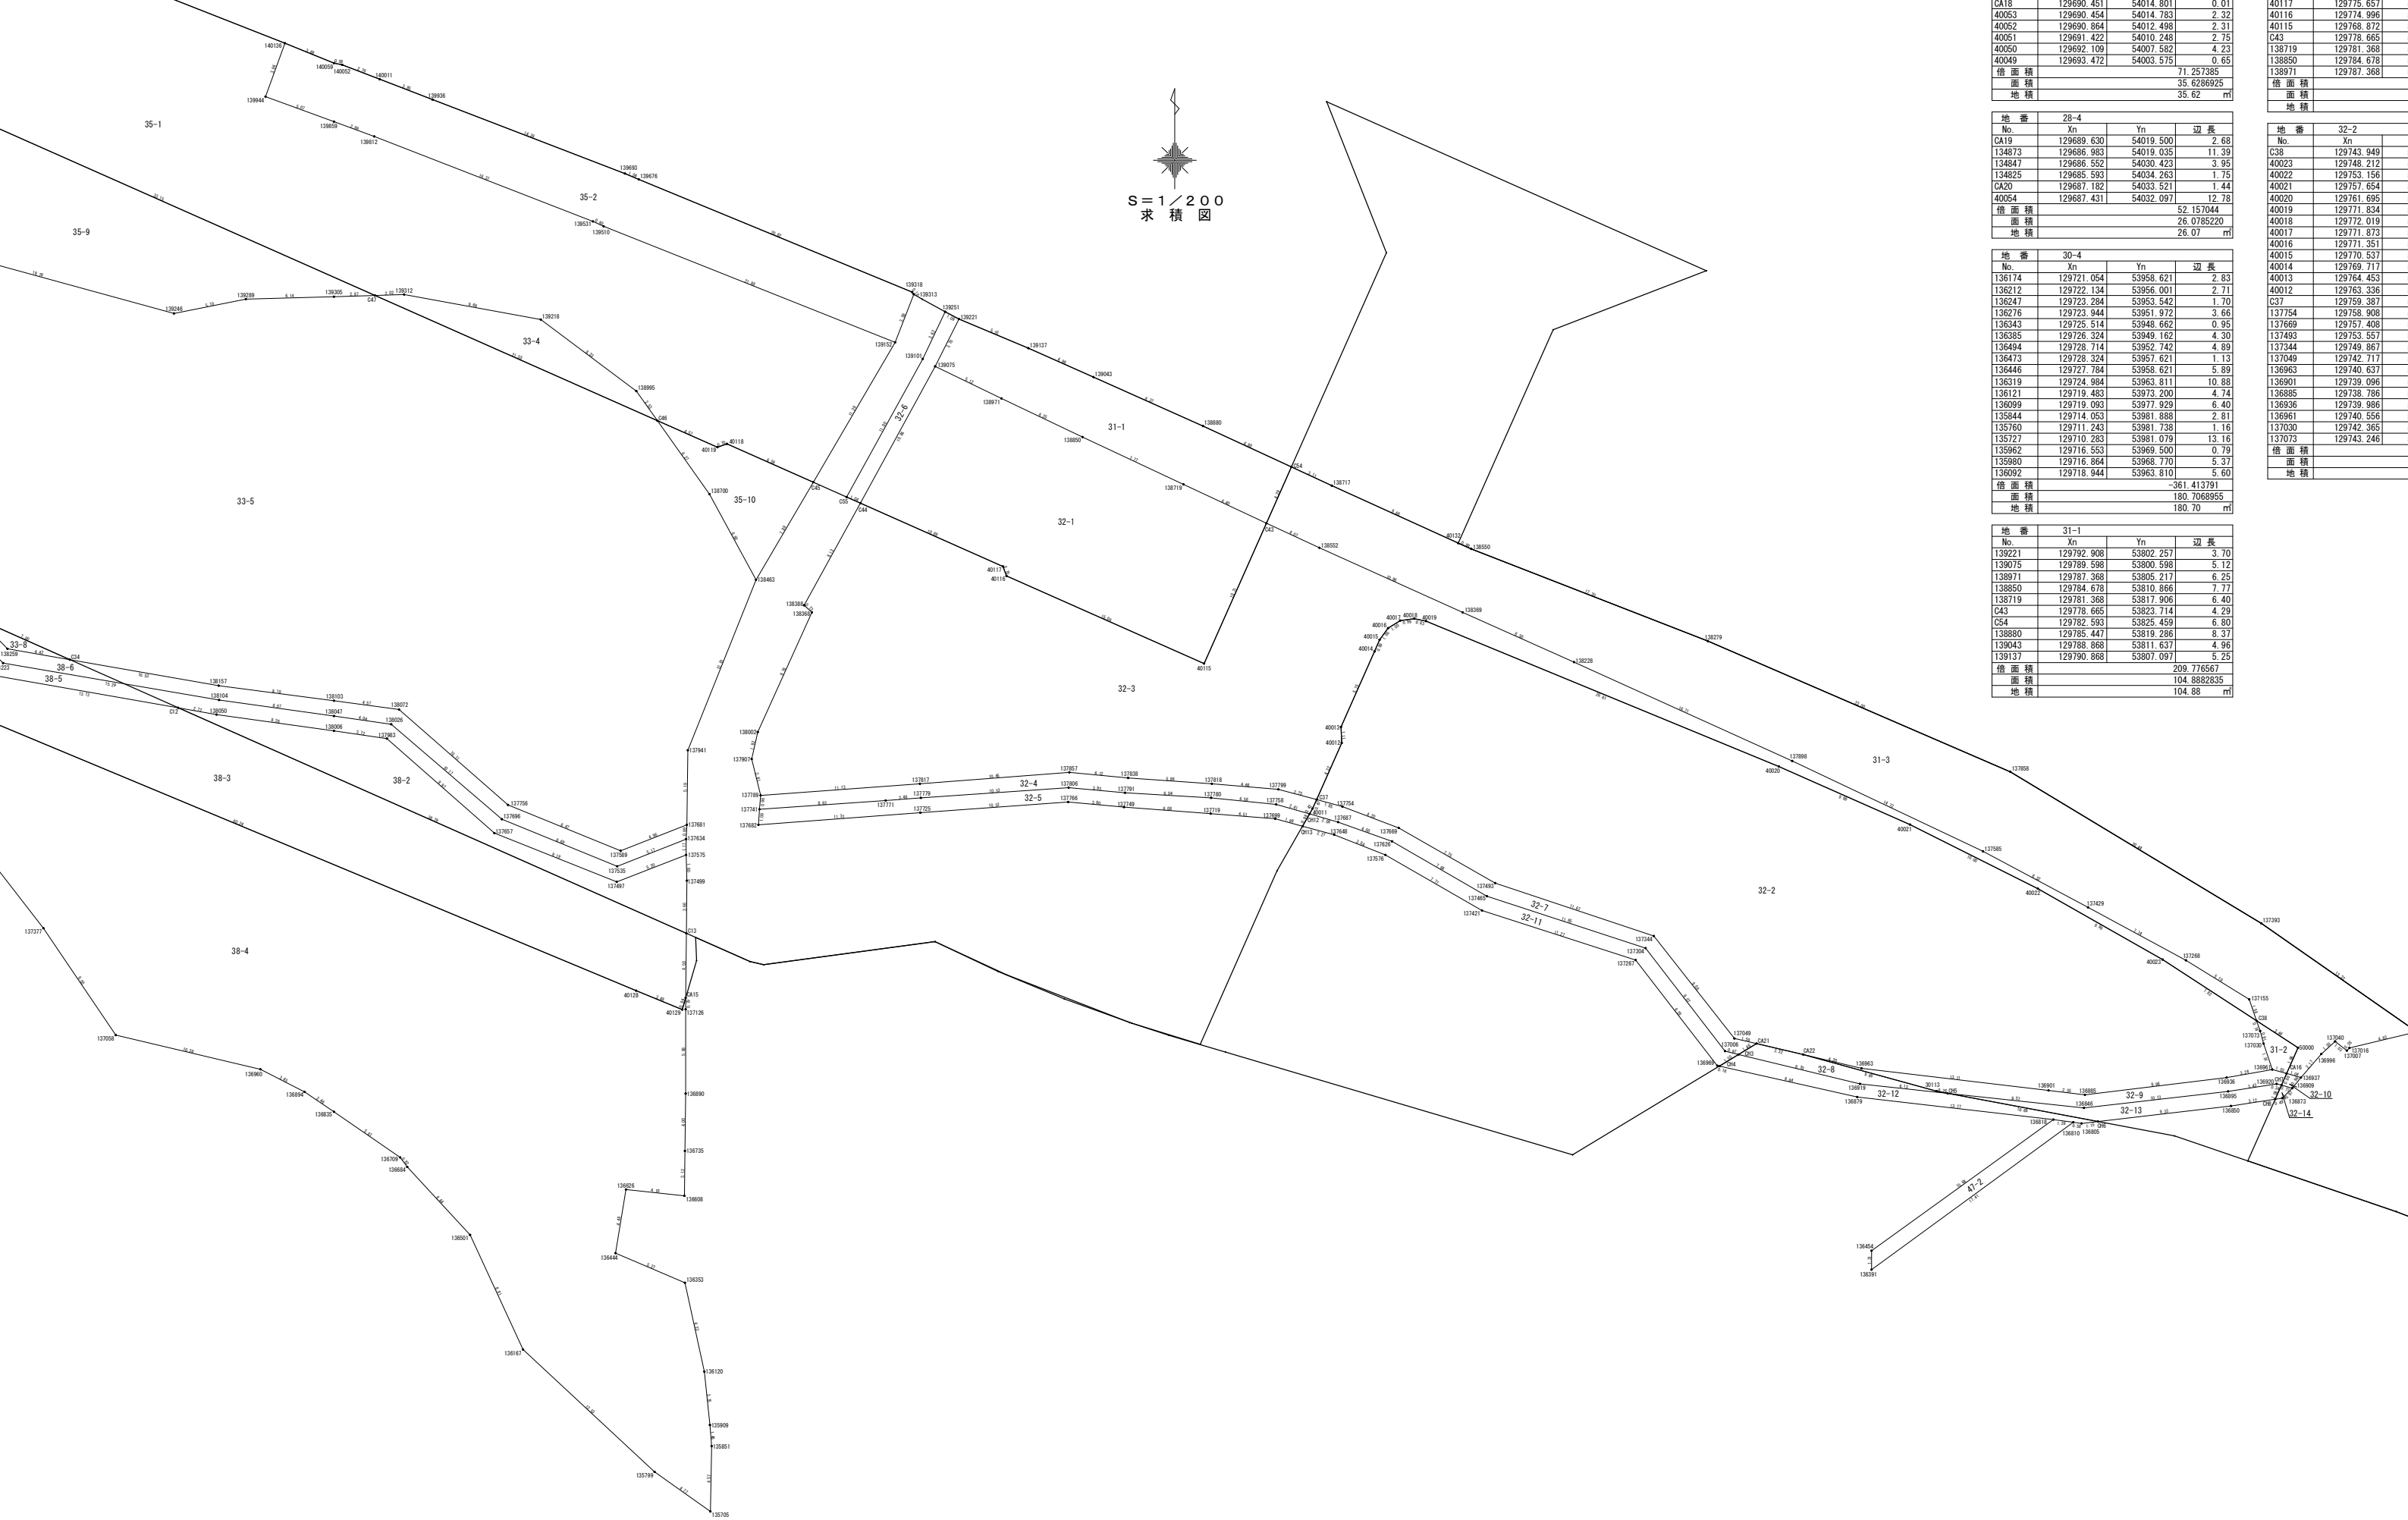

40053	129690.454	54014.783	2.32	
40052	129690.864	54012.498	2.31	
40051	129691.422	54010.748	2.75	
40050	129692.109	54007.582	4.23	
40049	129693.472	54003.575	0.65	
倍面積			71.257385	
面積			35.6286925	
地積			35.62 m ²	

地番	28-4			
No.	Xn	Yn	辺長	
CA19	129689.630	54019.500	2.68	
134873	129686.983	54019.035	11.39	
134847	129686.552	54030.423	3.95	
134825	129685.593	54034.263	1.75	
CA20	129687.182	54033.521	1.44	
40054	129687.431	54032.097	12.78	
倍面積			52.157044	
面積			26.0785220	
地積			26.07 m ²	

地番	30-4			
No.	Xn	Yn	辺長	
136174	129721.054	53958.621	2.83	
136212	129722.134	53956.001	2.71	
136247	129723.284	53953.542	1.70	
136276	129723.944	53951.972	3.66	
136343	129725.514	53948.062	0.95	
136385	129726.324	53949.162	4.30	
136494	129728.714	53952.742	4.89	
136473	129728.324	53957.621	1.13	
136446	129727.784	53958.621	5.89	
136319	129724.984	53963.811	10.88	
136121	129719.483	53973.200	4.74	
136099	129719.093	53977.929	6.40	
135844	129714.053	53981.888	2.81	
135760	129711.243	53981.738	1.16	
135727	129710.283	53981.079	13.16	
135962	129716.553	53969.500	0.79	
135980	129716.864	53968.770	5.37	
136092	129718.944	53963.810	5.60	
倍面積			-361.413791	
面積			180.7068955	
地積			180.70 m ²	

地番	31-1			
No.	Xn	Yn	辺長	
139221	129792.908	53802.257	3.70	
139075	129789.598	53800.598	5.12	
138971	129787.368	53805.217	6.25	
138850	129784.678	53810.866	7.77	
138719	129781.368	53817.906	6.40	
C43	129778.665	53823.714	4.29	
C54	129782.593	53825.459	6.80	
138860	129785.447	53819.286	8.37	
139043	129788.868	53811.637	4.96	
139137	129790.868	53807.097	5.25	
倍面積			209.776567	
面積			104.8882835	
地積			104.88 m ²	



138880	129785.447	53819.286	8.37
139043	129788.868	53811.637	4.96
139137	129790.868	53807.097	5.25
倍面積			209.776567
面積			104.8882835
地積			104.88 m ²

CH12	129758.394	53826.731	2.06
137687	129757.828	53828.714	4.00
137626	129756.488	53832.484	7.64
137465	129752.637	53839.093	11.65
137304	129749.017	53850.172	9.07
137006	129741.827	53855.712	0.97
CA3	129741.597	53856.665	1.46
CA21	129742.353	53857.916	1.59
137049	129742.717	53856.362	9.08
137344	129749.867	53850.752	11.67
137493	129753.557	53839.673	7.75
137669	129757.408	53832.944	4.20
137754	129758.908	53829.014	1.85
倍面積			74.351564
面積			37.1757820
地積			37.17 m ²

N347	129816.934	53708.626	11.68
C49	129806.093	53704.273	24.30
40121	129791.940	53724.028	8.07
C48	129799.309	53727.325	6.95
139713	129803.411	53721.706	13.42
140140	129812.251	53711.597	4.80
140345	129816.501	53709.347	0.84
倍面積			430.356136
面積			215.1780680
地積			215.17 m ²

地番 33-3				
No.	Xn	Yn	辺長	
N347	129816.934	53708.626	6.46	
N122	129820.576	53703.284	4.44	
N121	129823.270	53699.750	7.00	
N7	129825.845	53693.231	3.38	
N6	129825.316	53689.889	7.20	
N5	129821.236	53683.952	0.48	
C50	129820.913	53683.587	25.44	
C49	129806.093	53704.273	11.68	
倍面積			479.371893	
面積			239.6859465	
地積			239.68 m ²	

地番 33-12				
No.	Xn	Yn	辺長	
CA7	129819.027	53681.455	2.68	
N38	129817.246	53679.442	3.96	
N131	129814.056	53677.092	1.97	
CA8	129813.189	53678.871	6.38	
倍面積			14.862250	
面積			7.4311250	
地積			7.43 m ²	

地番 33-13				
No.	Xn	Yn	辺長	
CA10	129799.571	53695.900	6.15	
N345	129794.736	53699.712	1.67	
CA12	129796.286	53700.334	5.00	
40125	129799.305	53696.338	0.51	
倍面積			9.175356	
面積			4.5876780	
地積			4.58 m ²	

地番 35-6				
No.	Xn	Yn	辺長	
CA6	129822.447	53682.969	6.28	
N38	129817.246	53679.442	2.68	
CA7	129819.027	53681.455	2.83	
CA2	129821.618	53682.602	0.90	
倍面積			4.187992	
面積			2.0939960	
地積			2.09 m ²	

地番 35-9				
No.	Xn	Yn	辺長	
40120	129807.993	53731.210	9.51	
CA8	129799.309	53727.325	1.33	
139459	129798.521	53728.405	19.78	
139246	129793.300	53747.493	5.10	
139289	129794.290	53752.503	6.14	
139305	129794.470	53758.642	2.87	
CA7	129794.552	53761.514	33.15	
倍面積			426.661578	
面積			213.3307890	
地積			213.33 m ²	

地番 35-10				
No.	Xn	Yn	辺長	
CA6	129785.813	53781.217	6.27	
138700	129780.699	53784.849	6.80	
138463	129774.719	53788.099	7.89	
CA5	129781.535	53792.085	6.59	
40118	129784.211	53786.059	0.70	
40119	129783.958	53785.400	4.57	
倍面積			87.062332	
面積			43.5261660	
地積			43.52 m ²	

C12	129765.799	53747.768	13.13
138188	129768.061	53734.834	8.53
C11	129774.185	53728.887	0.38
30006	129774.343	53728.531	0.96
C10	129775.131	53727.968	1.78
138536	129776.411	53726.725	11.13
倍面積			745.247567
面積			372.6237835
地積			372.62 m ²

地番 38-4				
No.	Xn	Yn	辺長	
139176	129791.952	53699.338	4.96	
138952	129786.992	53699.108	17.43	
138431	129773.952	53710.686	9.21	
138208	129768.492	53718.106	15.22	
137801	129760.141	53730.834	12.30	
137377	129750.411	53738.373	9.00	
137058	129742.951	53743.413	10.38	
136960	129740.561	53753.522	3.45	
136894	129738.991	53756.601	2.46	
136835	129737.601	53758.641	5.61	
136709	129734.411	53763.261	0.82	
136584	129733.751	53763.760	6.44	
136501	129729.021	53768.140	8.81	
136167	129721.021	53771.830	12.53	
135799	129712.491	53781.018	4.77	
135705	129709.720	53784.908	4.57	
135851	129714.290	53784.988	1.46	
135909	129715.751	53784.868	3.75	
136120	129719.490	53784.488	6.33	
136353	129725.680	53783.139	5.27	
136444	129727.750	53778.289	4.48	
136626	129732.190	53779.019	4.10	
136608	129731.750	53783.099	3.12	
136735	129734.870	53783.139	4.00	
136890	129738.870	53783.179	5.88	
137126	129744.750	53783.179	0.79	
CA15	129745.546	53783.186	0.84	
40129	129744.734	53782.953	3.48	
40128	129746.047	53779.726	60.24	
40127	129769.239	53724.120	14.50	
CA14	129781.905	53717.044	20.35	
倍面積			2610.253003	
面積			1305.1265015	
地積			1305.12 m ²	


CH2	129810.403	53679.644	2.14
CH1	129812.236	53678.531	2.29
倍面積			7.870573
面積			3.9352865
地積			3.93 m ²

地番 38-11				
No.	Xn	Yn	辺長	
CA10	129799.571	53695.900	2.64	
CH10	129800.943	53693.639	10.10	
139227	129792.992	53699.878	18.47	
CH9	129783.867	53715.948	1.23	
40126	129784.949	53715.343	3.27	
CA13	129786.923	53712.730	14.33	
139279	129794.062	53700.298	0.89	
N345	129794.736	53699.712	6.15	
倍面積			53.852207	
面積			26.9281035	
地積			26.92 m ²	

地番 38-12				
No.	Xn	Yn	辺長	
CA8	129813.189	53678.871	0.95	
40122	129812.314	53678.484	0.09	
CH1	129812.236	53678.531	11.03	
139900	129807.492	53688.499	8.32	
CH10	129800.943	53693.639	2.64	
CA10	129799.571	53695.900	9.62	
CA9	129807.127	53689.942	1.37	
N257	129808.206	53689.091	11.36	
倍面積			39.161020	
面積			19.5805100	
地積			19.58 m ²	

地番 38-13				
No.	Xn	Yn	辺長	
N131	129814.056	53677.092	1.04	
140190	129813.222	53676.460	2.29	
CH1	129812.236	53678.531	0.09	
40122	129812.314	53678.484	0.95	
CA8	129813.189	53678.871	1.97	
倍面積			4.269222	
面積			2.1346110	
地積			2.13 m ²	

地番 47-2				
No.	Xn	Yn	辺長	
136454	129727.907	53865.940	1.31	
136391	129726.597	53865.940	17.41	
136810	129736.866	53880.009	1.39	
136818	129737.056	53878.629	15.64	
倍面積			33.466920	
面積			16.7334600	
地積			16.73 m ²	

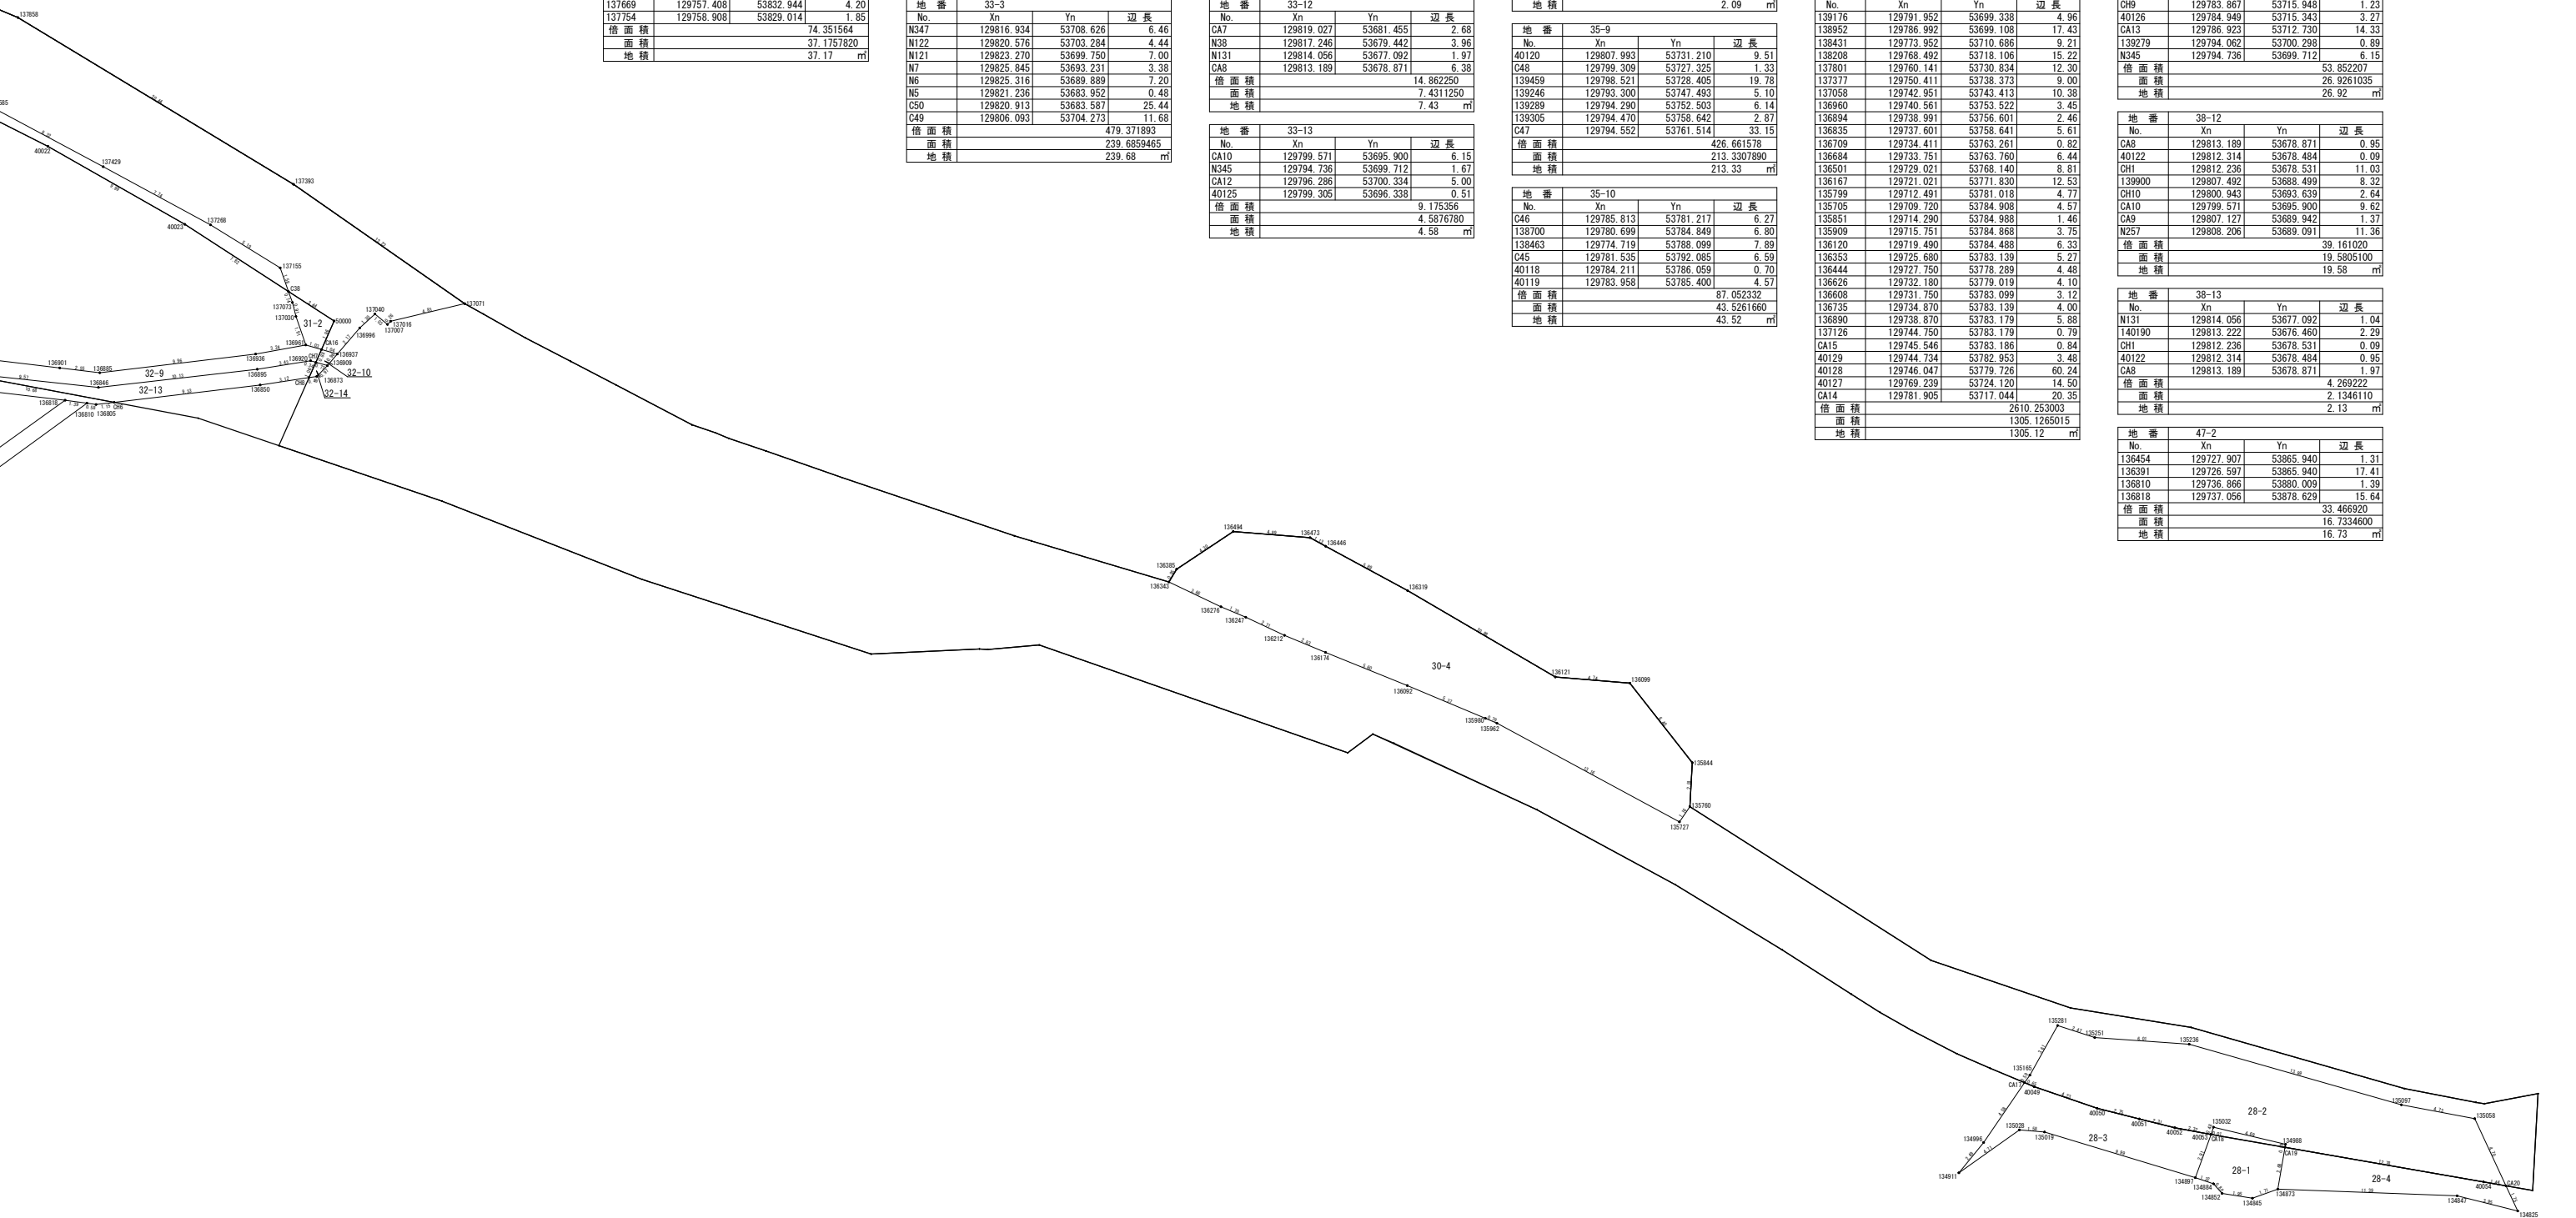

地番	28-1			辺長
No.	Xn	Yn		辺長
134884	129687.323	54014.965	1.22	
134897	129687.713	54013.805	2.91	
CA18	129690.451	54014.801	0.48	
135032	129690.903	54014.965	4.69	
134988	129689.823	54019.534	0.19	
CA19	129689.630	54019.500	2.68	
134873	129686.983	54019.035	1.71	
134845	129686.403	54017.425	1.95	
134852	129686.713	54015.495	0.80	
倍面積				-36.157867
面積				18.0789335
地積				18.07 ㎡

地番	28-2			辺長
No.	Xn	Yn		辺長
135281	129697.263	54005.076	3.61	
135165	129694.313	54003.306	0.59	
CA17	129693.725	54002.973	0.65	
40049	129693.472	54003.575	4.23	
40050	129692.109	54007.582	2.75	
40051	129691.429	54010.248	2.31	
40052	129690.864	54012.498	2.32	
CA053	129690.454	54014.783	0.01	
40054	129690.451	54014.801	0.48	
135032	129690.903	54014.965	4.69	
134988	129689.823	54019.534	0.19	
CA19	129689.630	54019.500	12.78	
40054	129687.431	54032.097	1.44	
CA20	129687.182	54033.521	4.70	
135058	129691.442	54031.533	4.73	
135097	129692.322	54026.884	13.99	
135236	129696.173	54013.425	6.01	
135251	129696.593	54007.426	2.47	
倍面積				258.465457
面積				129.2327285
地積				129.23 ㎡

地番	28-3			辺長
No.	Xn	Yn		辺長
CA17	129693.725	54002.973	4.58	
134996	129689.823	54000.386	2.49	
134911	129686.983	54008.806	4.71	
135028	129690.743	54002.656	1.58	
135019	129690.593	54004.236	9.99	
134897	129687.713	54013.805	2.91	
CA18	129690.451	54014.801	0.01	
40053	129690.454	54014.783	2.32	
40052	129690.864	54012.498	2.31	
40051	129691.429	54010.248	2.75	
40050	129692.109	54007.582	4.23	
40049	129693.472	54003.575	0.65	
倍面積				71.257385
面積				35.6286925
地積				35.62 ㎡

地番	28-4			辺長
No.	Xn	Yn		辺長
CA19	129689.630	54019.500	2.68	
134873	129686.983	54019.035	11.39	
134847	129686.552	54030.423	3.95	
134825	129685.593	54034.263	1.75	
CA20	129687.182	54033.521	1.44	
40054	129687.431	54032.097	12.78	
倍面積				52.157044
面積				26.0785200
地積				26.07 ㎡

地番	30-4			辺長
No.	Xn	Yn		辺長
136174	129721.054	53958.621	2.83	
136212	129722.134	53956.001	2.71	
136247	129723.284	53953.542	1.70	
136276	129723.944	53951.972	3.66	
136343	129725.514	53948.662	0.95	
136385	129726.324	53949.162	4.30	
136494	129728.714	53952.742	4.89	
136473	129728.324	53957.621	1.13	
136446	129727.784	53958.621	5.89	
136319	129724.984	53963.811	10.88	
136121	129719.483	53973.200	4.74	
136099	129719.093	53977.929	6.40	
135844	129714.053	53981.888	2.81	
135760	129711.243	53981.738	1.16	
135727	129710.283	53981.079	13.16	
135962	129716.553	53969.500	0.79	
135980	129716.864	53968.770	5.37	
136092	129718.944	53963.810	5.60	
倍面積				-361.413791
面積				180.7068955
地積				180.70 ㎡

地番	31-1			辺長
No.	Xn	Yn		辺長
139221	129792.908	53802.257	3.70	
139075	129789.598	53800.598	5.12	
139871	129787.368	53805.217	6.26	
138850	129784.678	53810.866	7.77	
138719	129781.368	53817.906	6.40	
C43	129778.665	53823.714	4.29	
C54	129782.593	53825.459	6.80	
138880	129785.447	53819.286	8.37	
139043	129788.868	53811.637	4.96	
139137	129790.868	53807.097	5.25	
倍面積				209.776567
面積				104.8882835
地積				104.88 ㎡

地番	31-2			辺長
No.	Xn	Yn		辺長
C38	129743.949	53892.802	0.74	
137073	129743.246	53893.048	0.91	
137030	129742.365	53893.278	1.91	
136961	129740.556	53893.898	1.03	
CA16	129740.271	53894.896	1.96	
50000	129742.071	53895.695	3.44	
倍面積				9.847736
面積				4.9238680
地積				4.92 ㎡

地番	31-3			辺長
No.	Xn	Yn		辺長
C54	129782.593	53825.459	4.29	
138552	129778.665	53823.714	4.07	
138552	129776.947	53827.405	10.95	
138369	129772.447	53837.404	8.50	
138228	129768.987	53845.173	16.71	
137898	129762.096	53860.401	14.72	
137585	129755.786	53873.710	8.32	
137429	129751.866	53881.409	7.74	
137268	129748.176	53887.859	5.19	
137155	129745.446	53892.278	1.58	
C38	129743.949	53892.802	3.44	
50000	129742.071	53895.695	1.96	
CA16	129740.271	53894.896	1.04	
136937	129739.985	53895.898	2.17	
136996	129741.635	53897.317	1.30	
137040	129742.515	53898.278	1.03	
137007	129741.865	53899.087	0.26	
137016	129742.055	53899.277	4.83	
137071	129743.175	53903.977	13.22	
137393	129750.745	53893.128	20.44	
137858	129761.328	53875.630	23.00	
138279	129770.446	53854.512	17.70	
138550	129776.867	53853.014	0.99	
40132	129777.279	53837.106	9.68	
138717	129781.287	53828.285	3.11	
倍面積				867.444136
面積				433.7220680
地積				433.72 ㎡

地番	32-1			辺長
No.	Xn	Yn		辺長
139075	129789.598	53800.598	10.86	
C44	129780.078	53795.366	10.89	
40117	129775.657	53805.321	0.70	
40116	129774.996	53805.576	15.08	
40115	129768.872	53813.364	10.71	
C43	129778.665	53823.714	6.40	
138719	129781.368	53817.906	7.77	
138850	129784.678	53810.866	6.25	
138971	129787.368	53805.217	5.12	
倍面積				561.277770
面積				280.6388850
地積				280.63 ㎡

地番	32-2			辺長
No.	Xn	Yn		辺長
C38	129743.949	53892.802	7.82	
40023	129748.212	53886.235	9.95	
40022	129753.156	53877.543	10.00	
40021	129757.654	53868.611	9.99	
40020	129761.695	53859.465	26.61	
40019	129771.834	53834.855	0.83	
40018	129772.019	53834.041	0.99	
40017	129771.873	53833.052	1.00	
40016	129771.351	53832.199	1.00	
40015	129770.537	53831.618	0.89	
40014	129769.717	53831.254	5.75	
40013	129764.453	53828.921	1.11	
40012	129763.336	53828.972	4.32	
C37	129759.387	53827.218	1.85	
137754	129758.908	53829.014	4.20	
137669	129757.408	53832.944	7.75	
137493	129753.557	53839.639	11.67	
137344	129749.867	53850.752	9.08	
137049	129742.717	53855.362	9.12	
136446	129740.637	53865.251	13.11	
136901	129739.096	53878.279	2.55	
136885	129738.786	53880.819	9.96	
136836	129739.986	53890.708	3.24	
136961	129740.556	53893.898	1.91	
137030	129742.365	53893.278	0.91	
137073	129743.246	53893.048	0.74	
倍面積				1888.240807
面積				944.1204035
地積				944.12 ㎡

地番	32-3			
No.	Xn	Yn	辺長	
C43	129778.665	53823.714	10.71	
40115	129768.872	53819.364	15.08	
40116	129774.996	53805.576	0.70	
40117	129775.657	53805.321	10.89	
C44	129780.078	53795.366	8.13	
138388	129772.949	53791.466	0.73	
138368	129772.449	53791.988	9.16	
138002	129764.099	53788.219	1.92	
137907	129762.219	53787.789	2.61	

