

松縄町




凡 例	
	施行地区界
	町 界
	境界点

高
松
市


高松市

松縄町

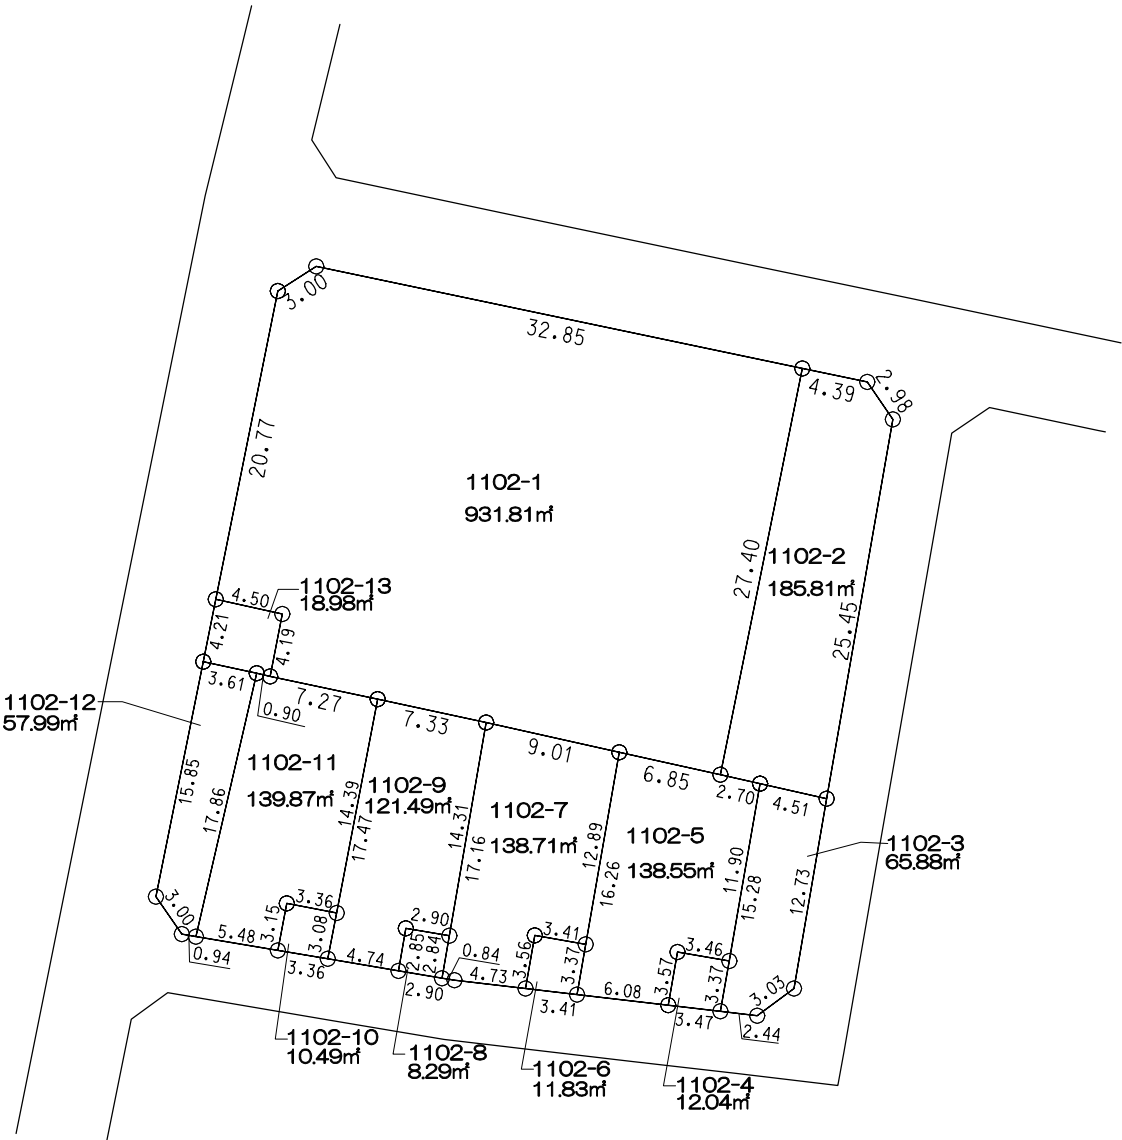


凡 例	
	施行地区界
	町 界
	境界点
12.00 1000-1 120.00㎡ 12.00 10.00 10.00 地番 地積(㎡) 辺長(m)	

松縄町

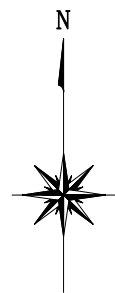



拡大図 縮尺 1:10

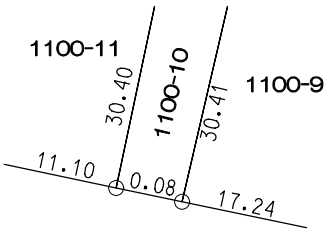

凡 例	
	施行地区界
	町 界
	境界点
12.00 1000-1 120.00㎡ 12.00 10.00 10.00 12.00 10.00 地番 地積(㎡) 辺長(m)	


高松市


松縄町

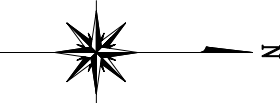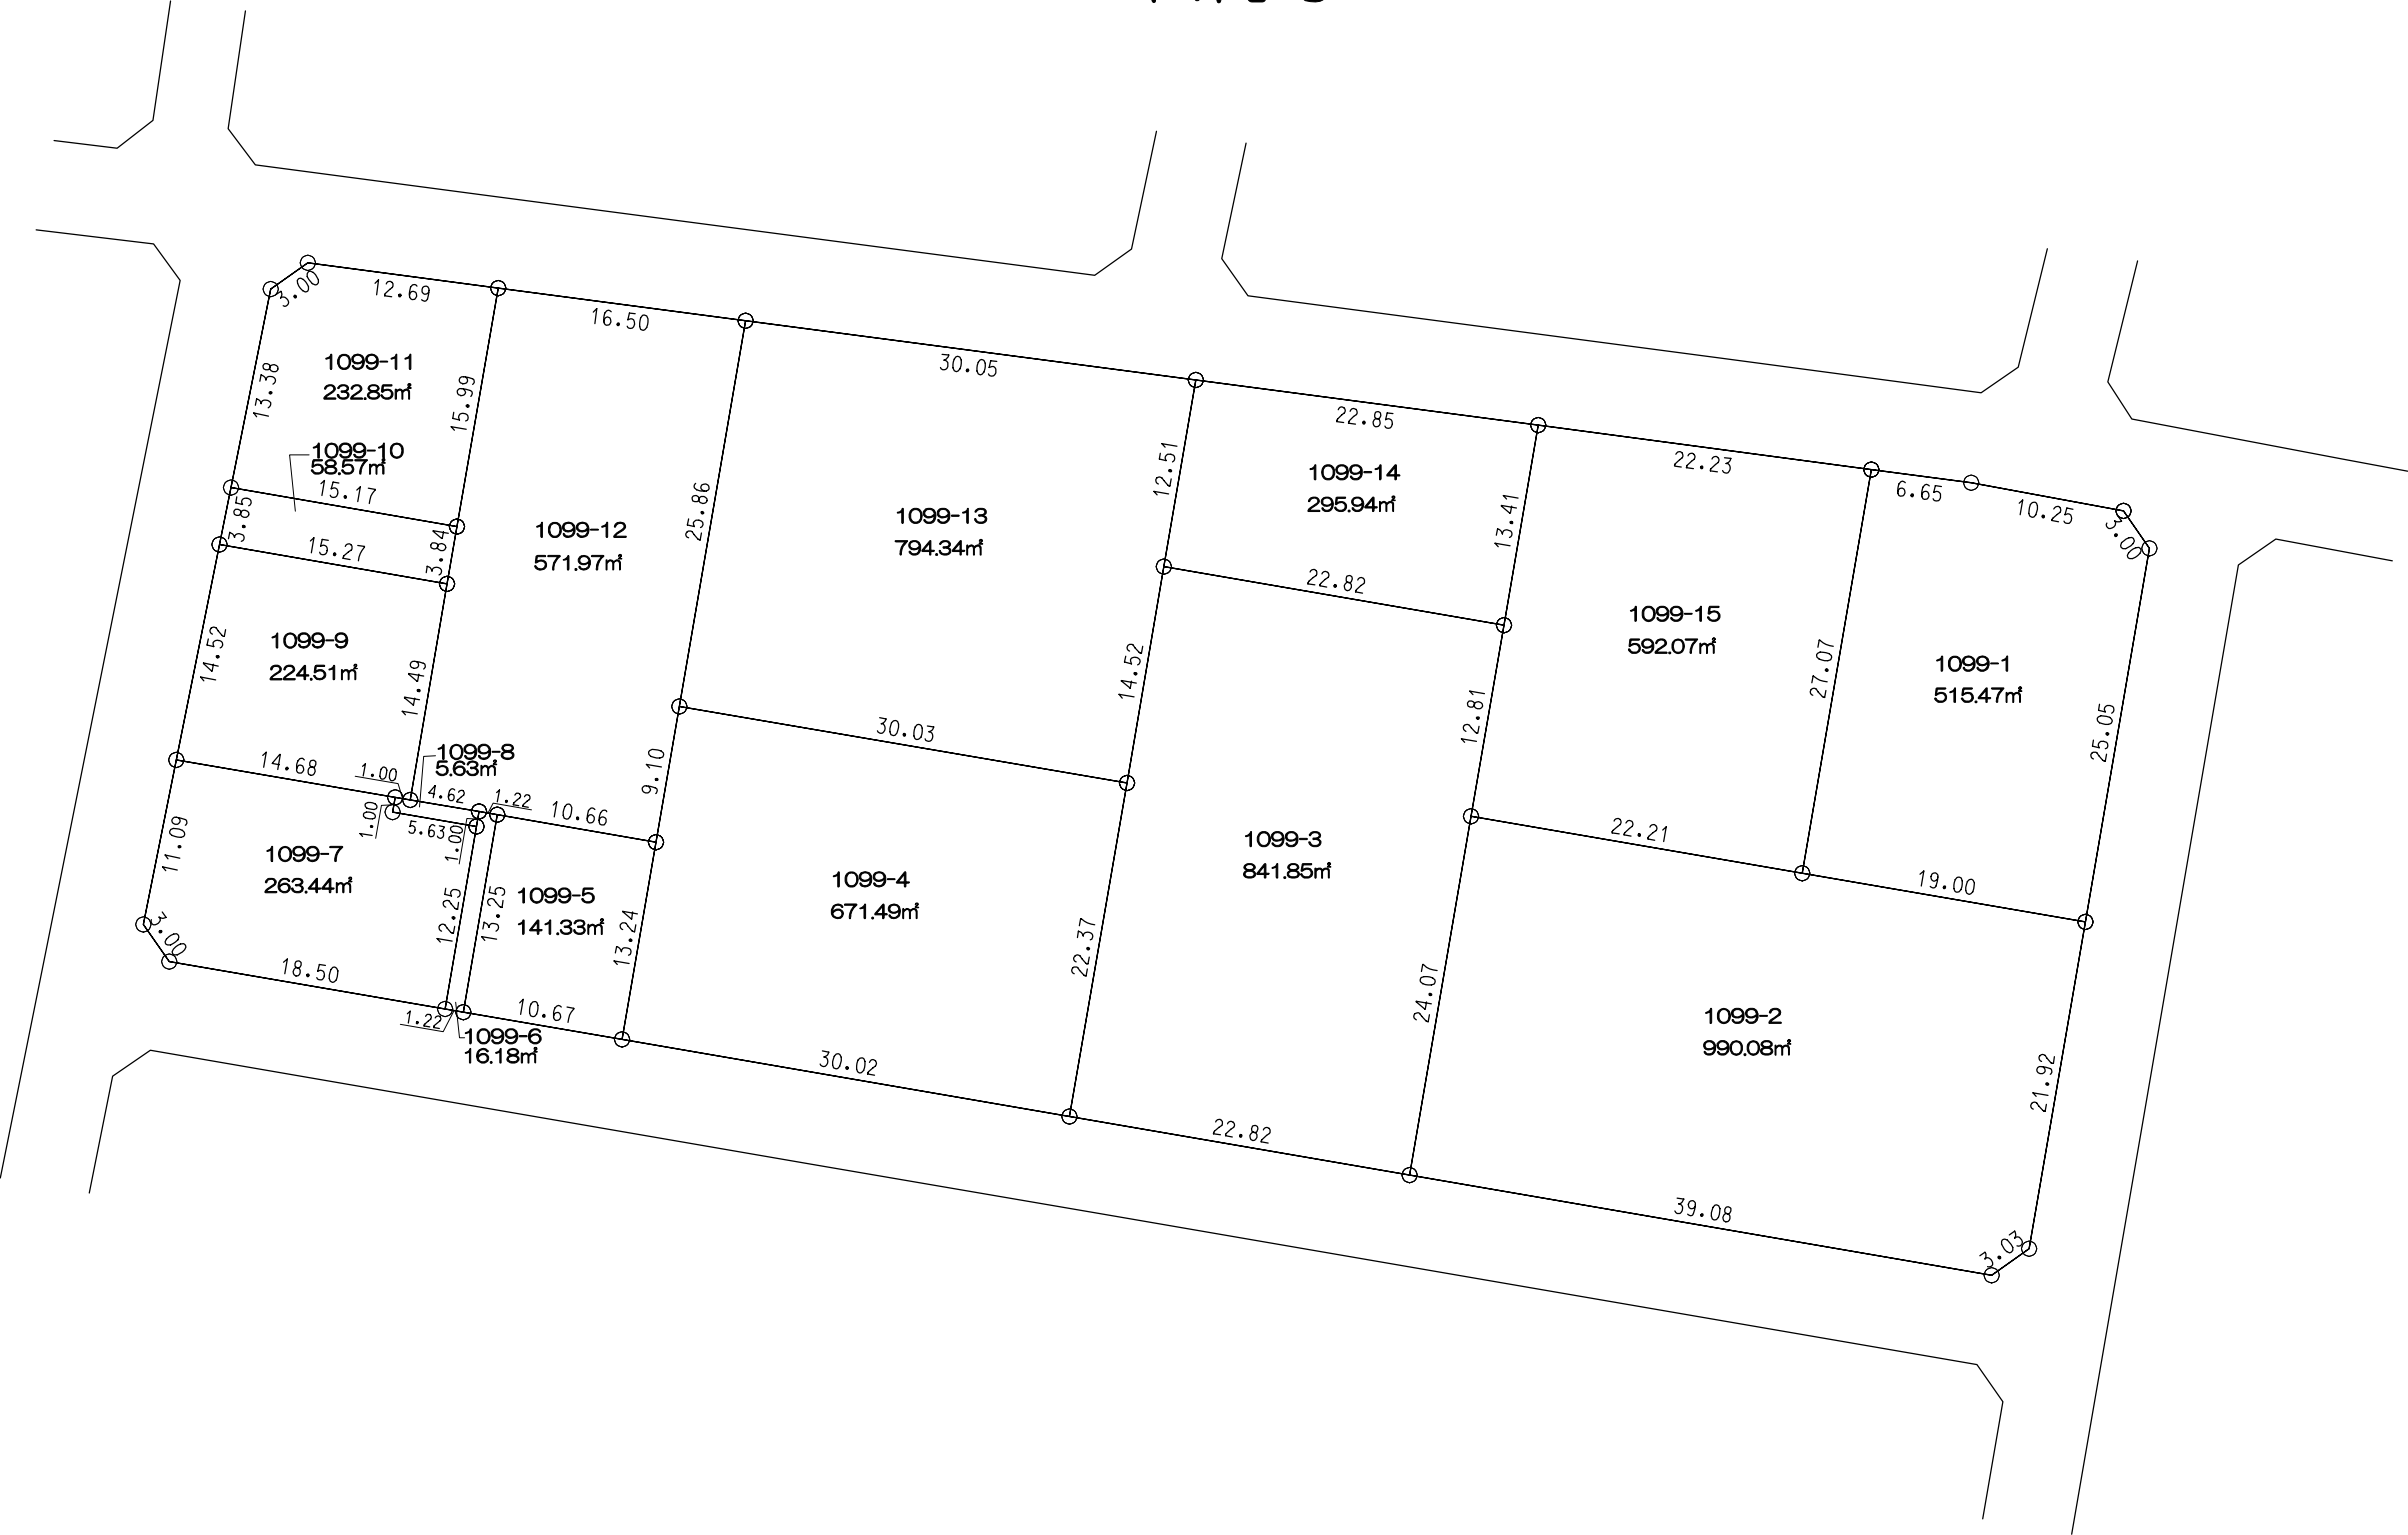

凡 例	
—	施行地区界
—	町 界
○	境界点
12.00 10.00 12.00 10.00 1000-1 120.00㎡ 地番 辺長(m) 地積(㎡)	

高
松
市


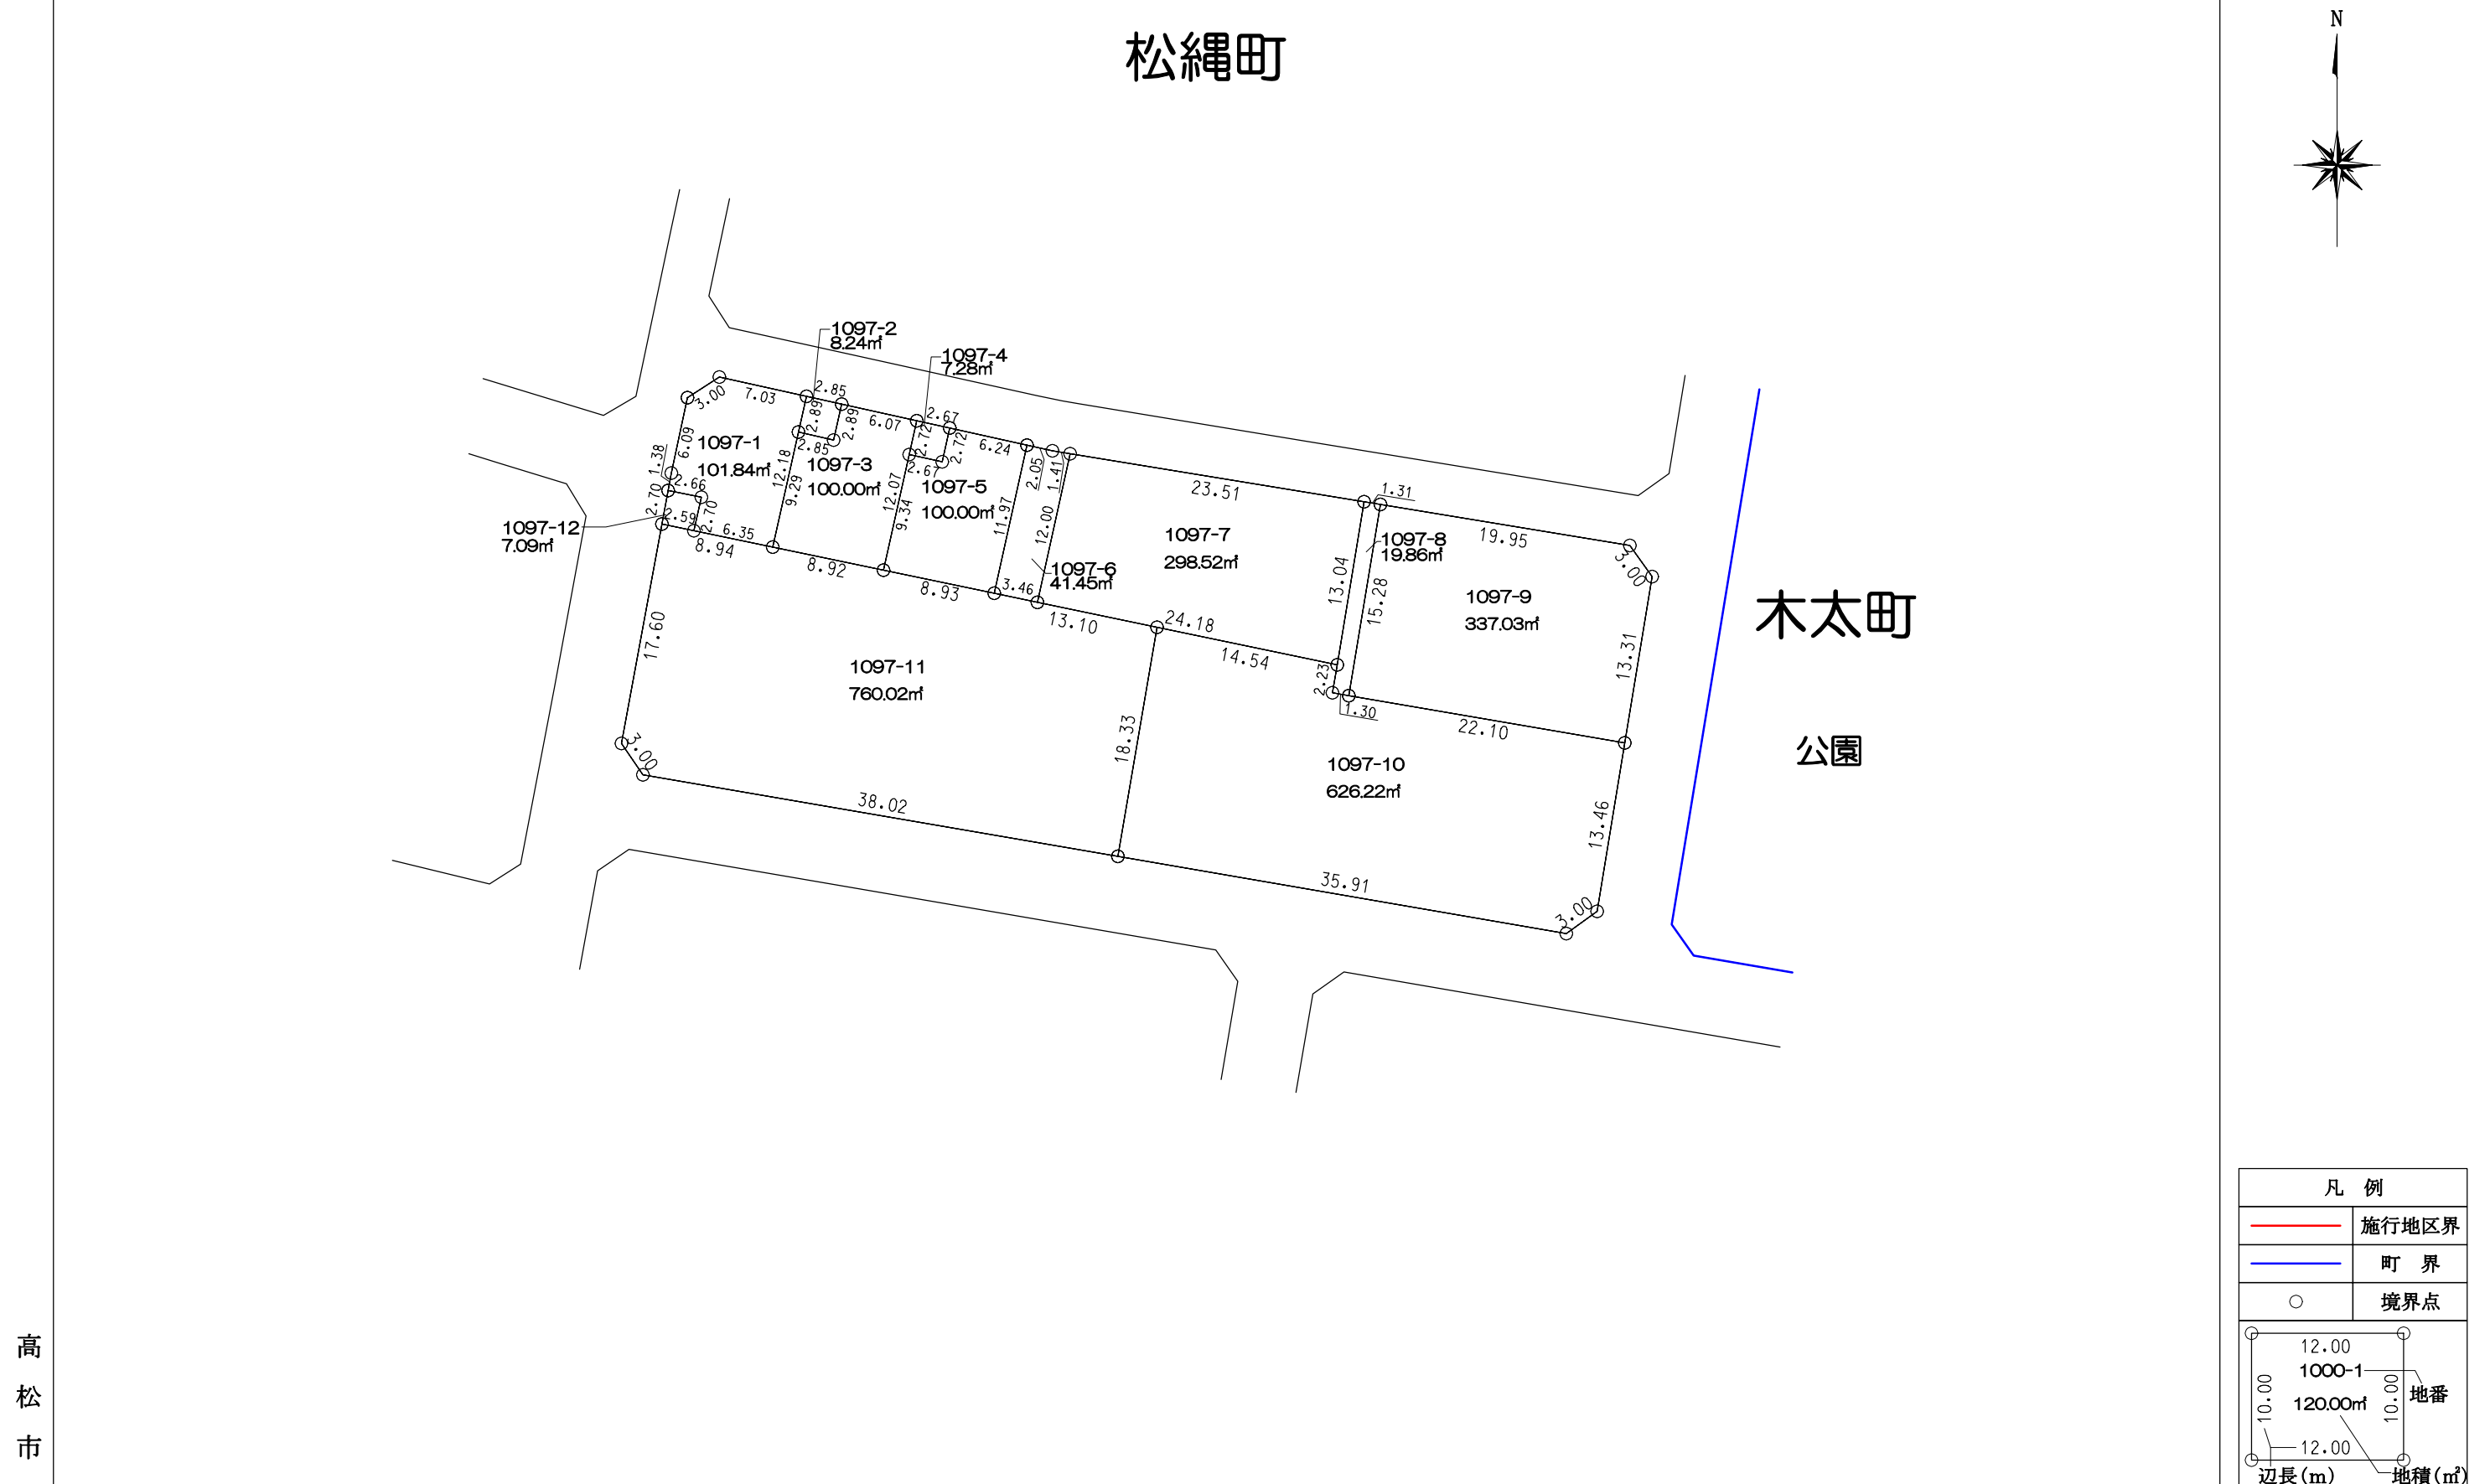


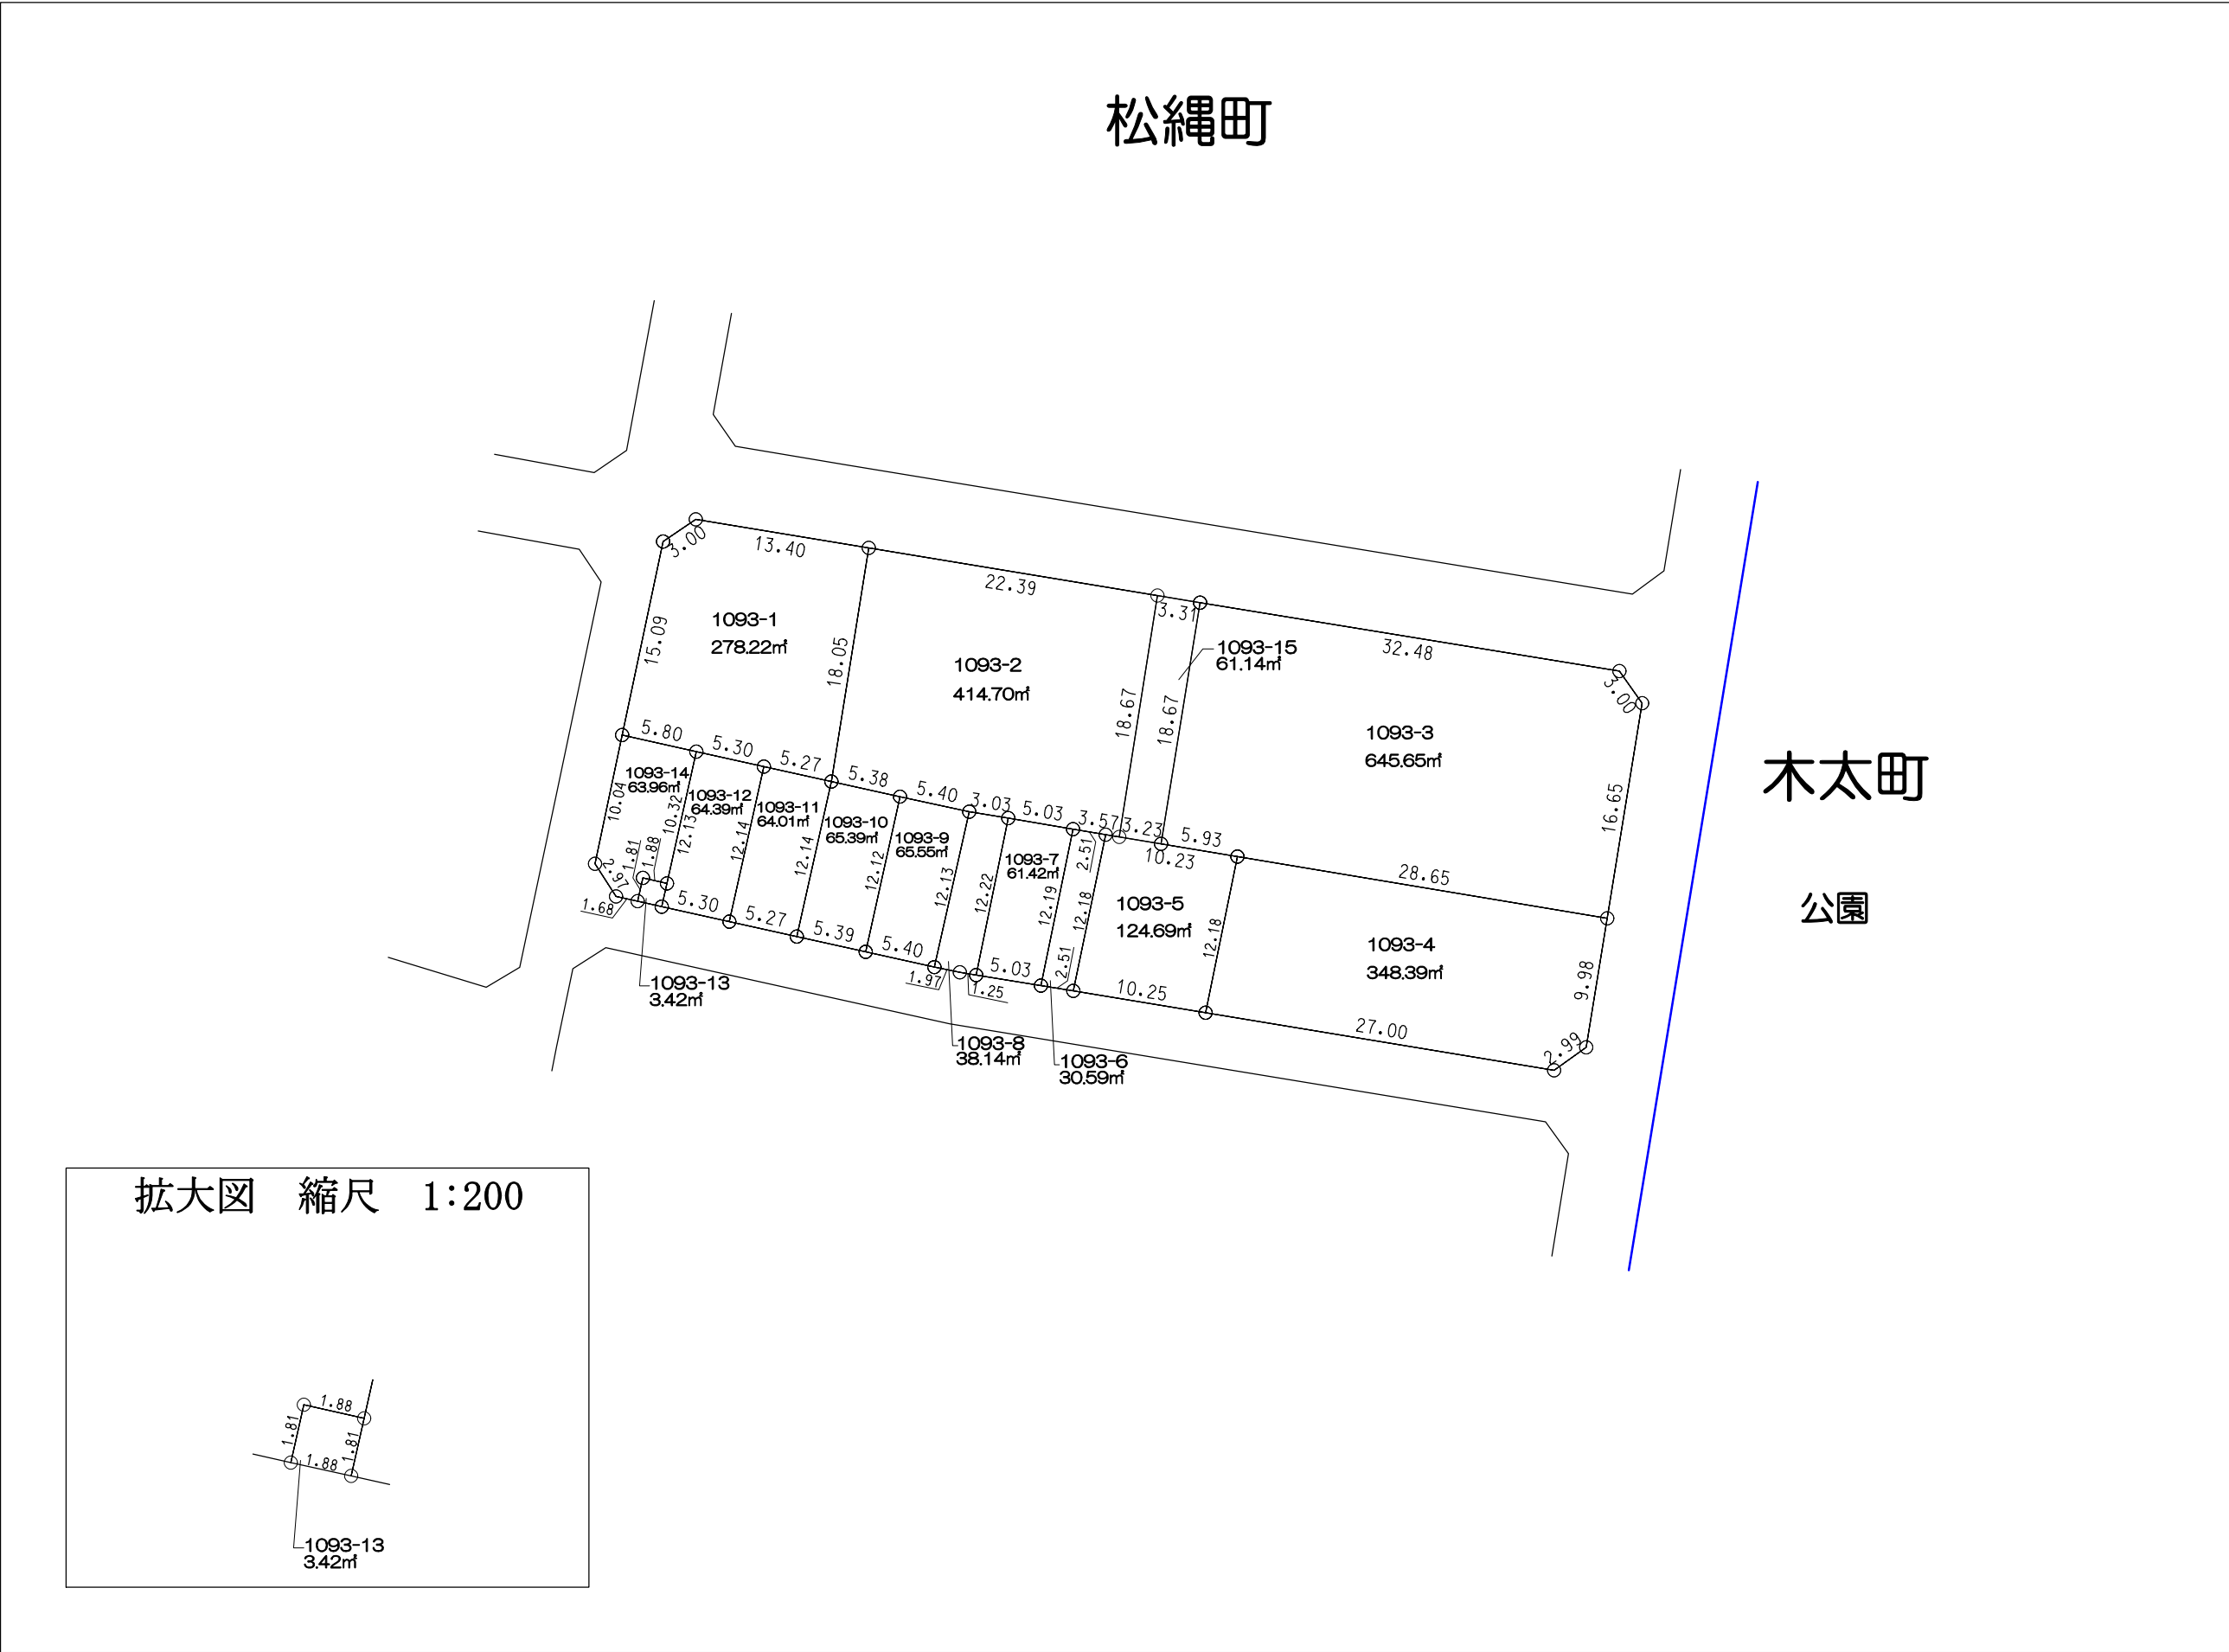

高
松
市






高松市

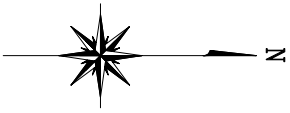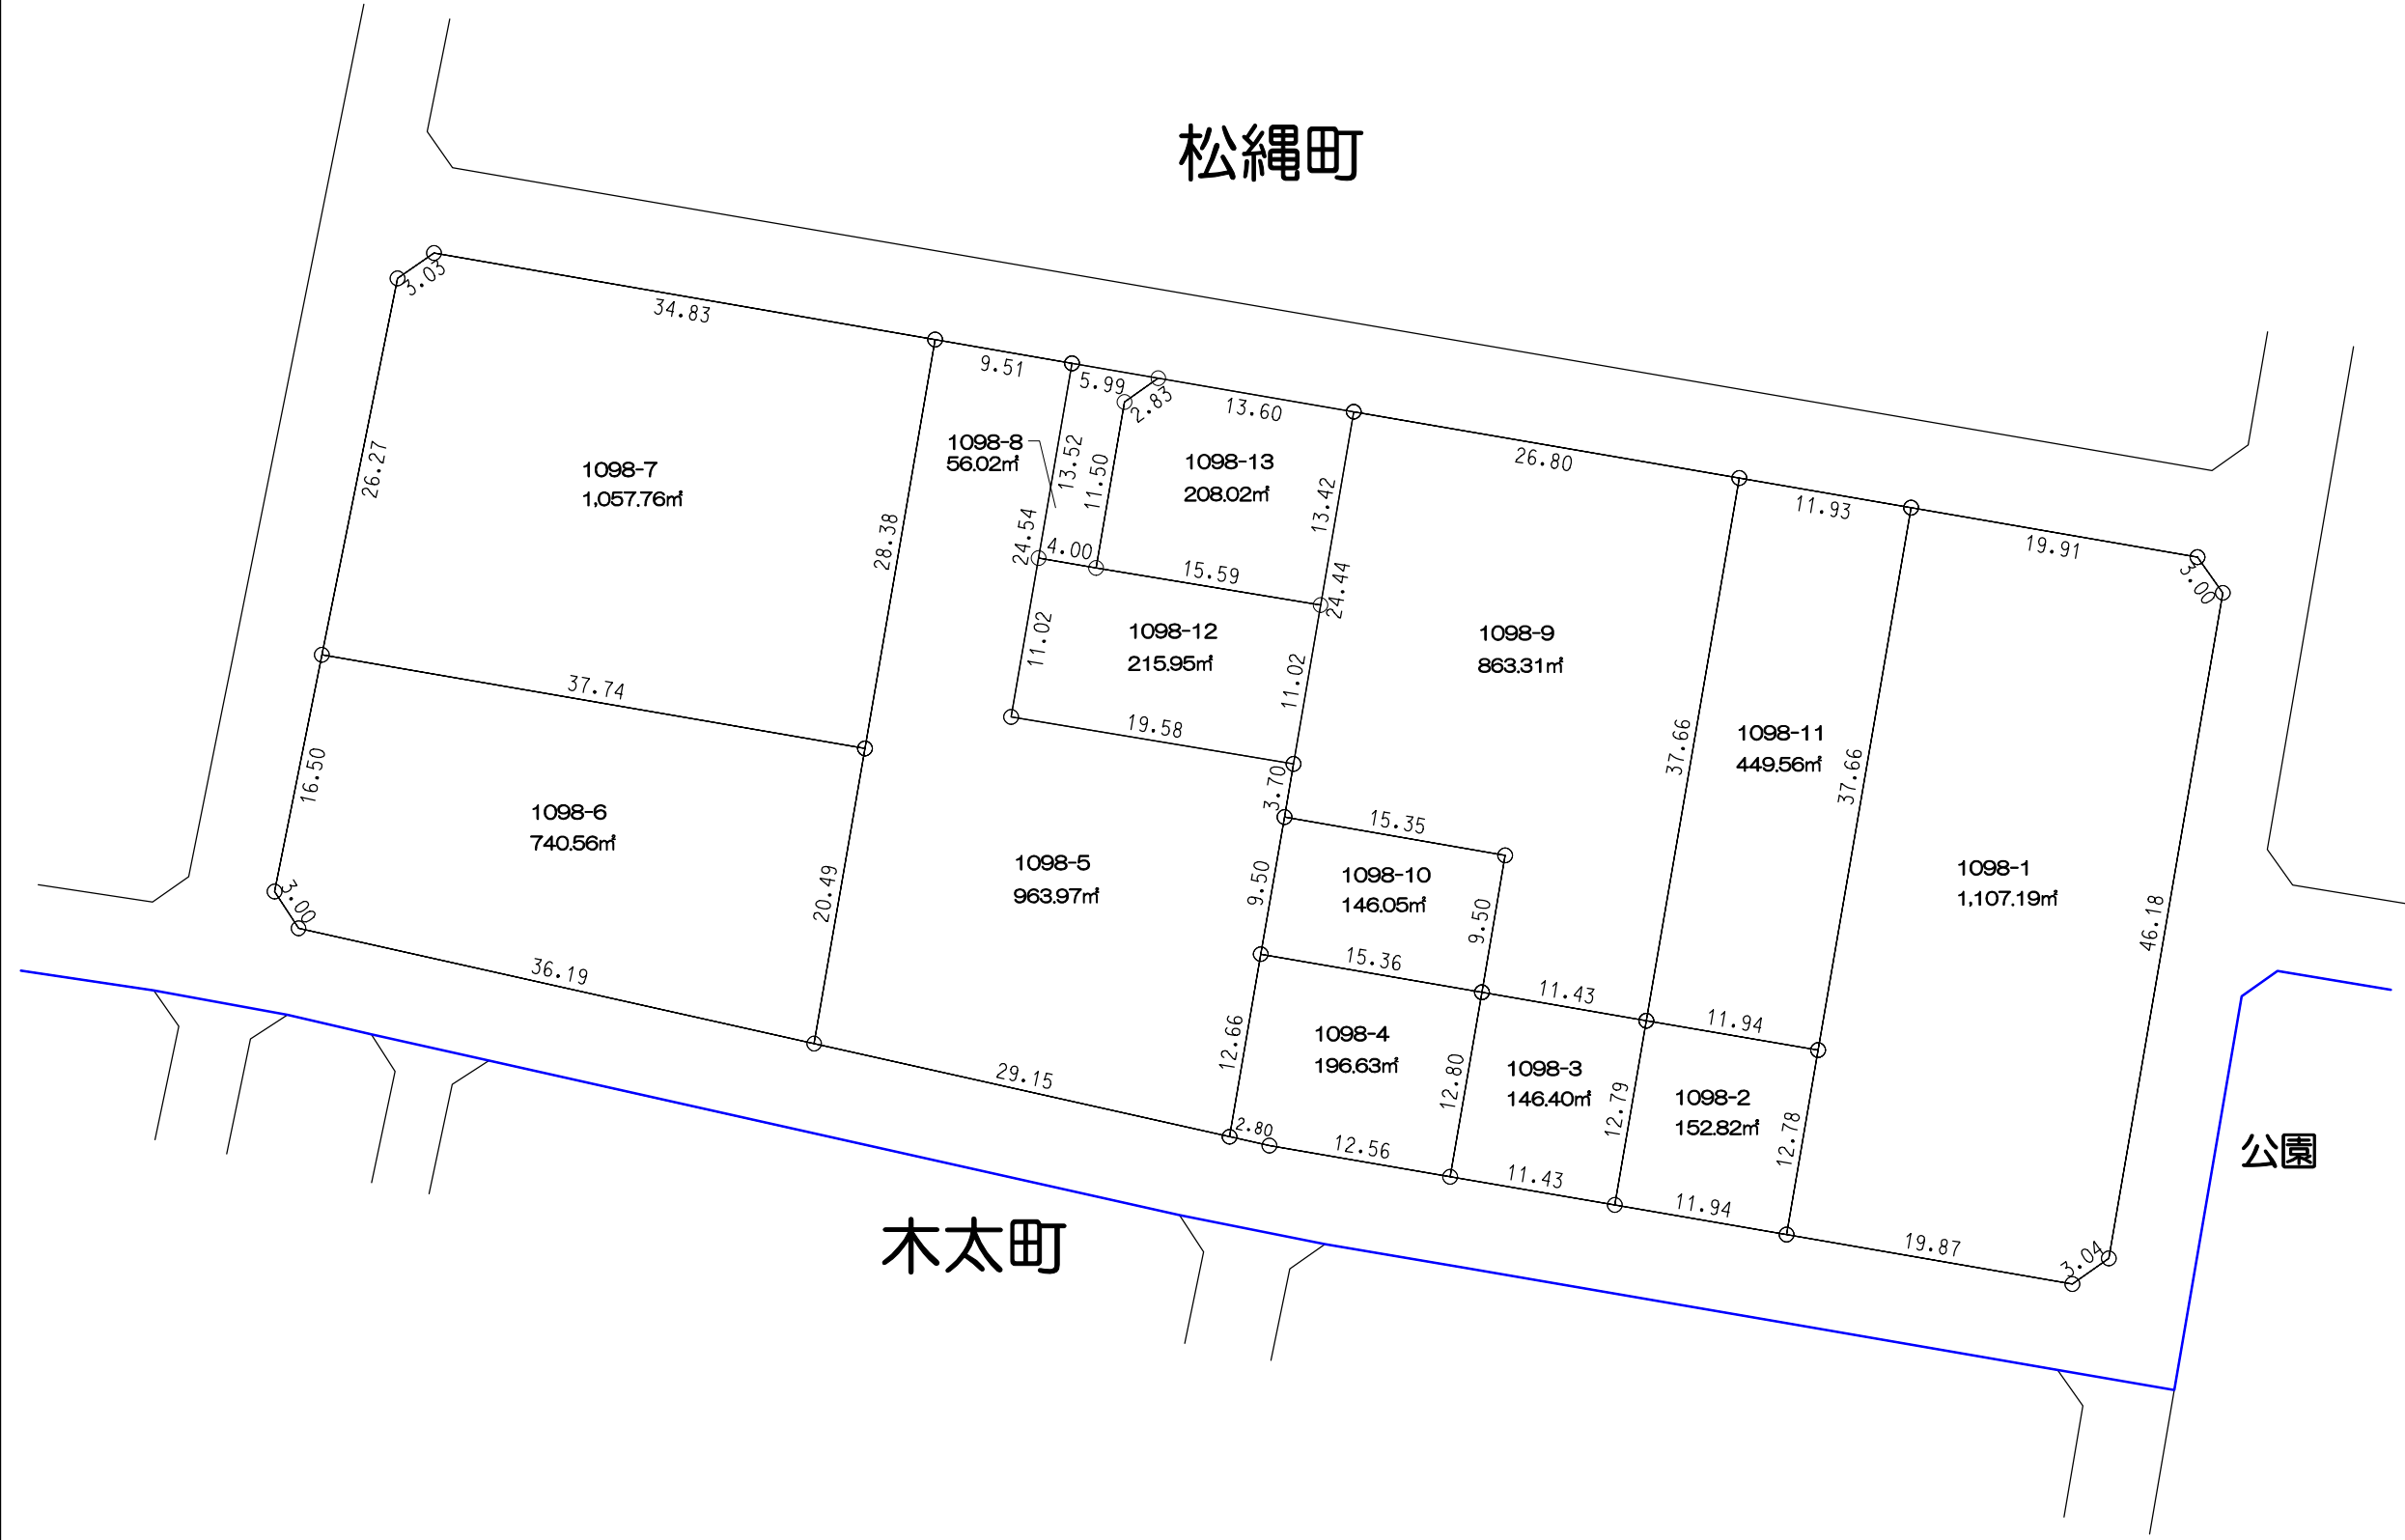


凡 例	
	施行地区界
	町 界
	境界点
12.00 1000-1 120.00㎡ 12.00 10.00 地番 地積(㎡) 辺長(m)	

高松市

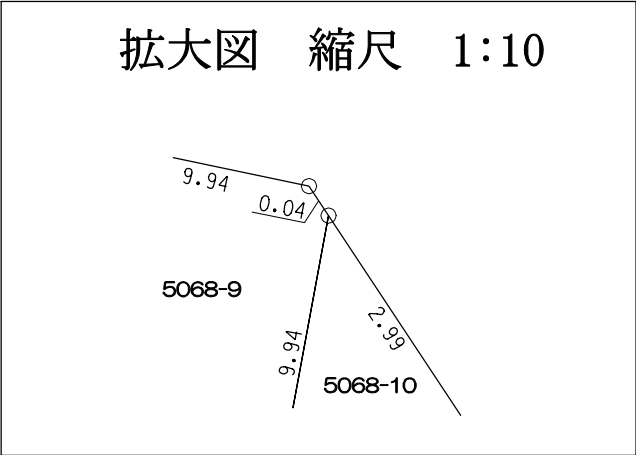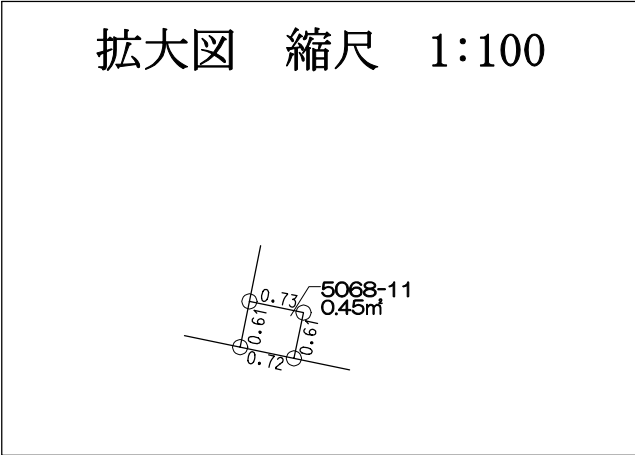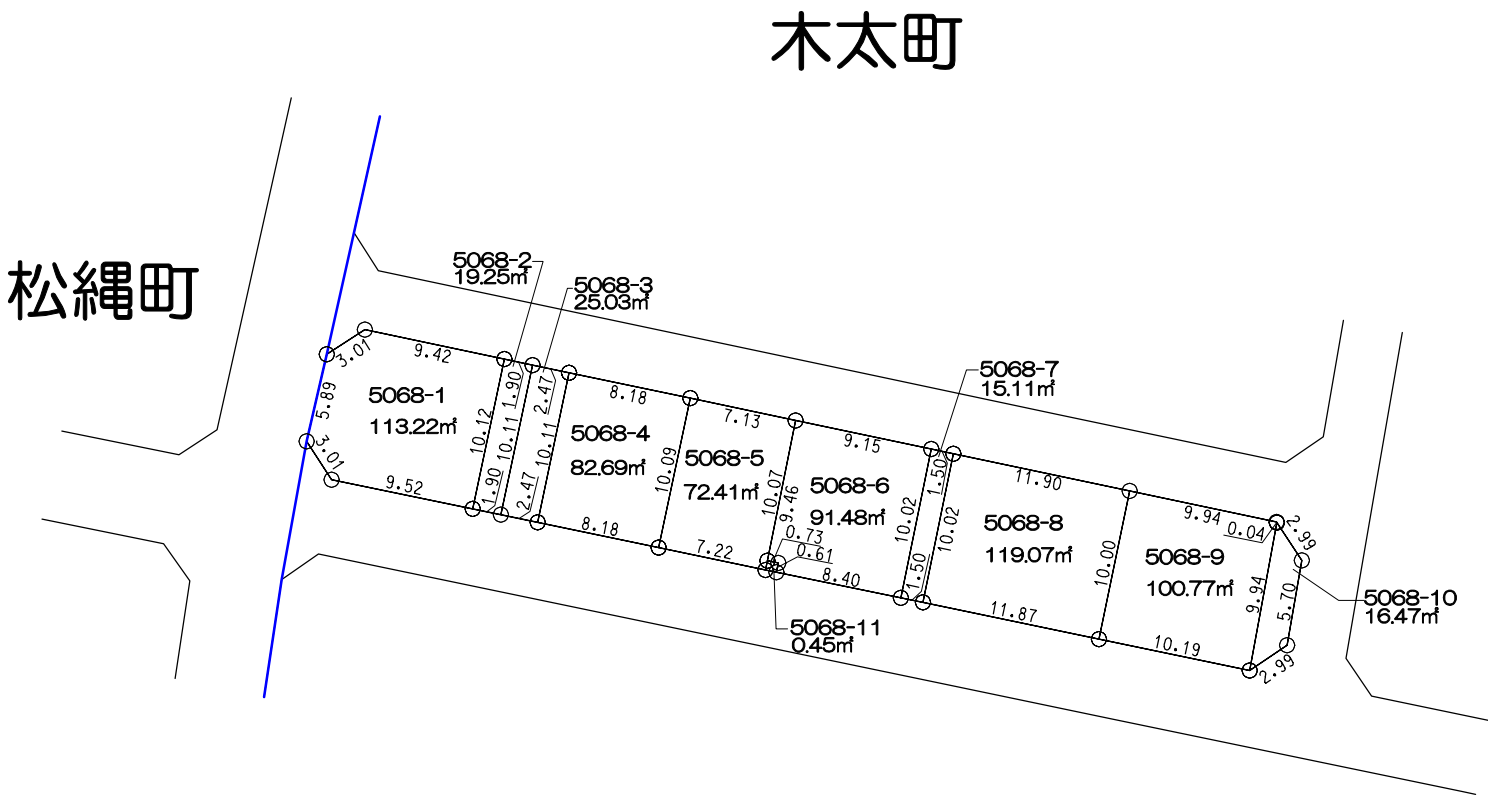

凡 例	
—	施行地区界
—	町 界
○	境界点
12.00 1000-1 120.00㎡ 12.00 10.00 地番 地積(㎡) 辺長(m)	

木太町

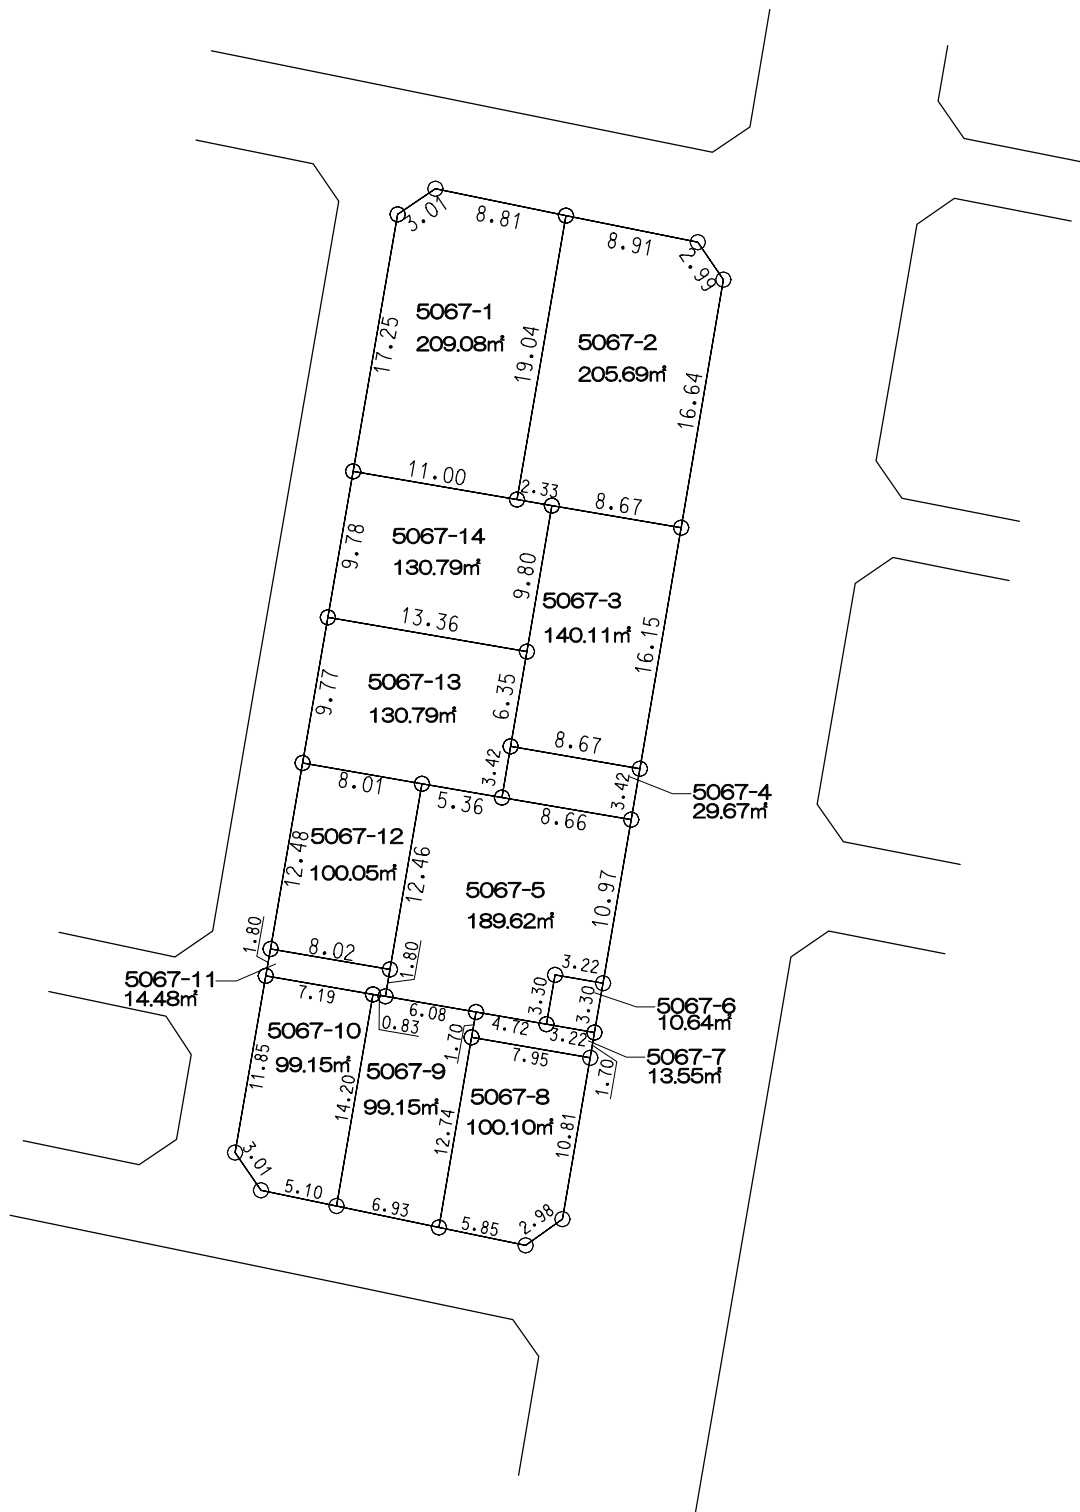

凡 例	
—	施行地区界
—	町 界
○	境界点
12.00 1000-1 120.00㎡ 12.00 10.00 地番 地積(㎡) 辺長(m)	

高
松
市

高
松
市

松縄町

木太町





凡 例	
	施行地区界
	町 界
	境界点

木太町

公園

松縄町


拡大図 縮尺 1:100

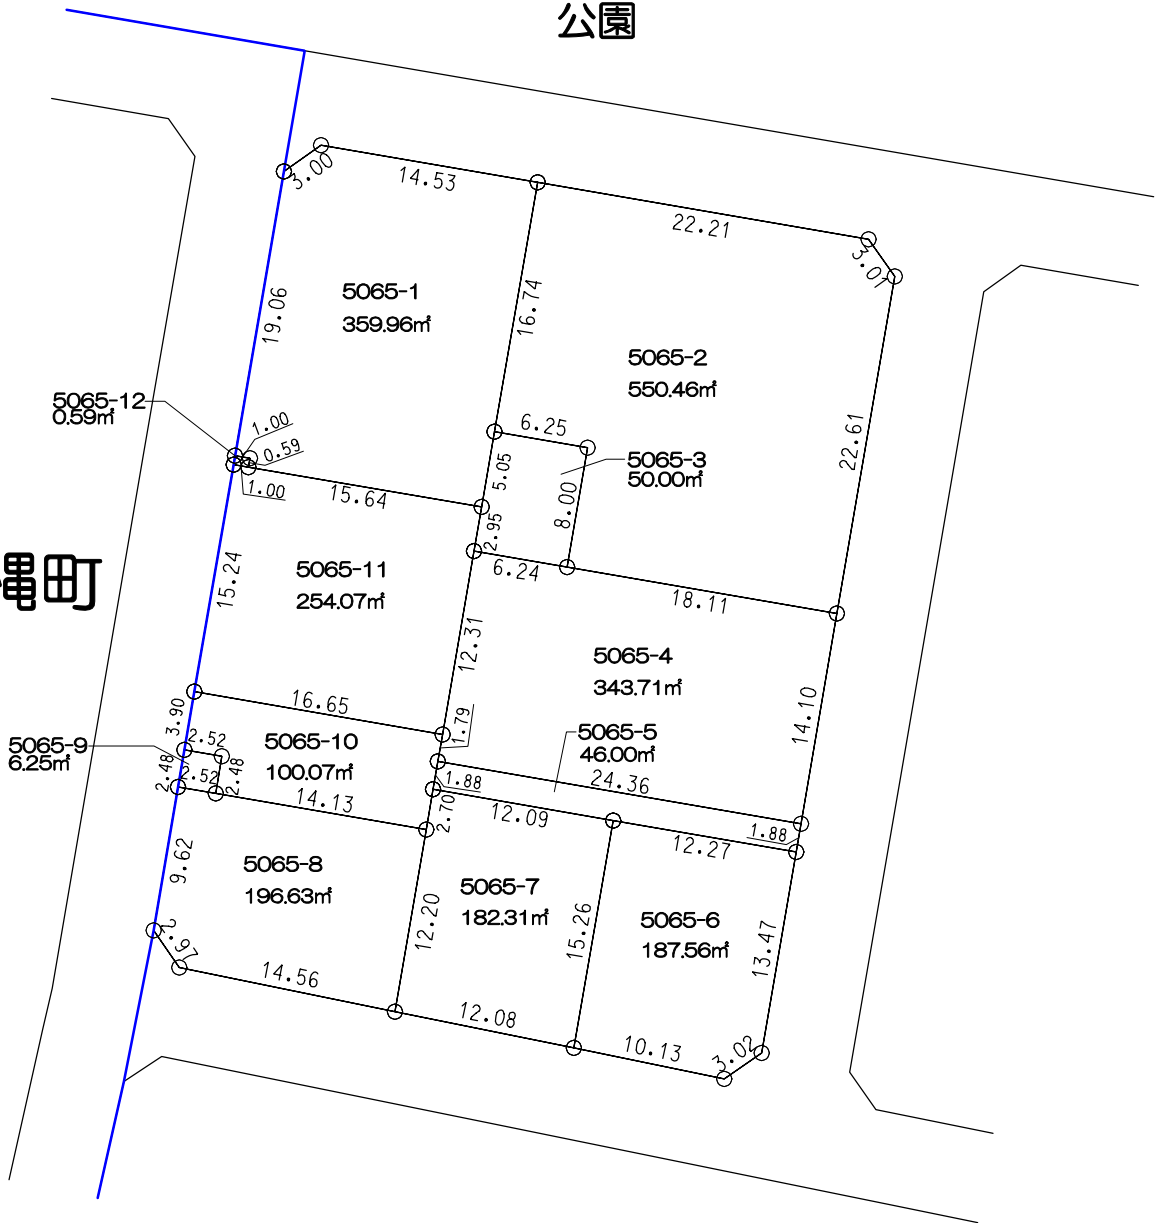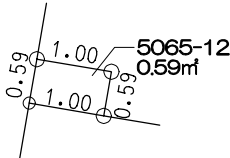

高
松
市

凡 例	
	施行地区界
	町 界
	境界点

高松市

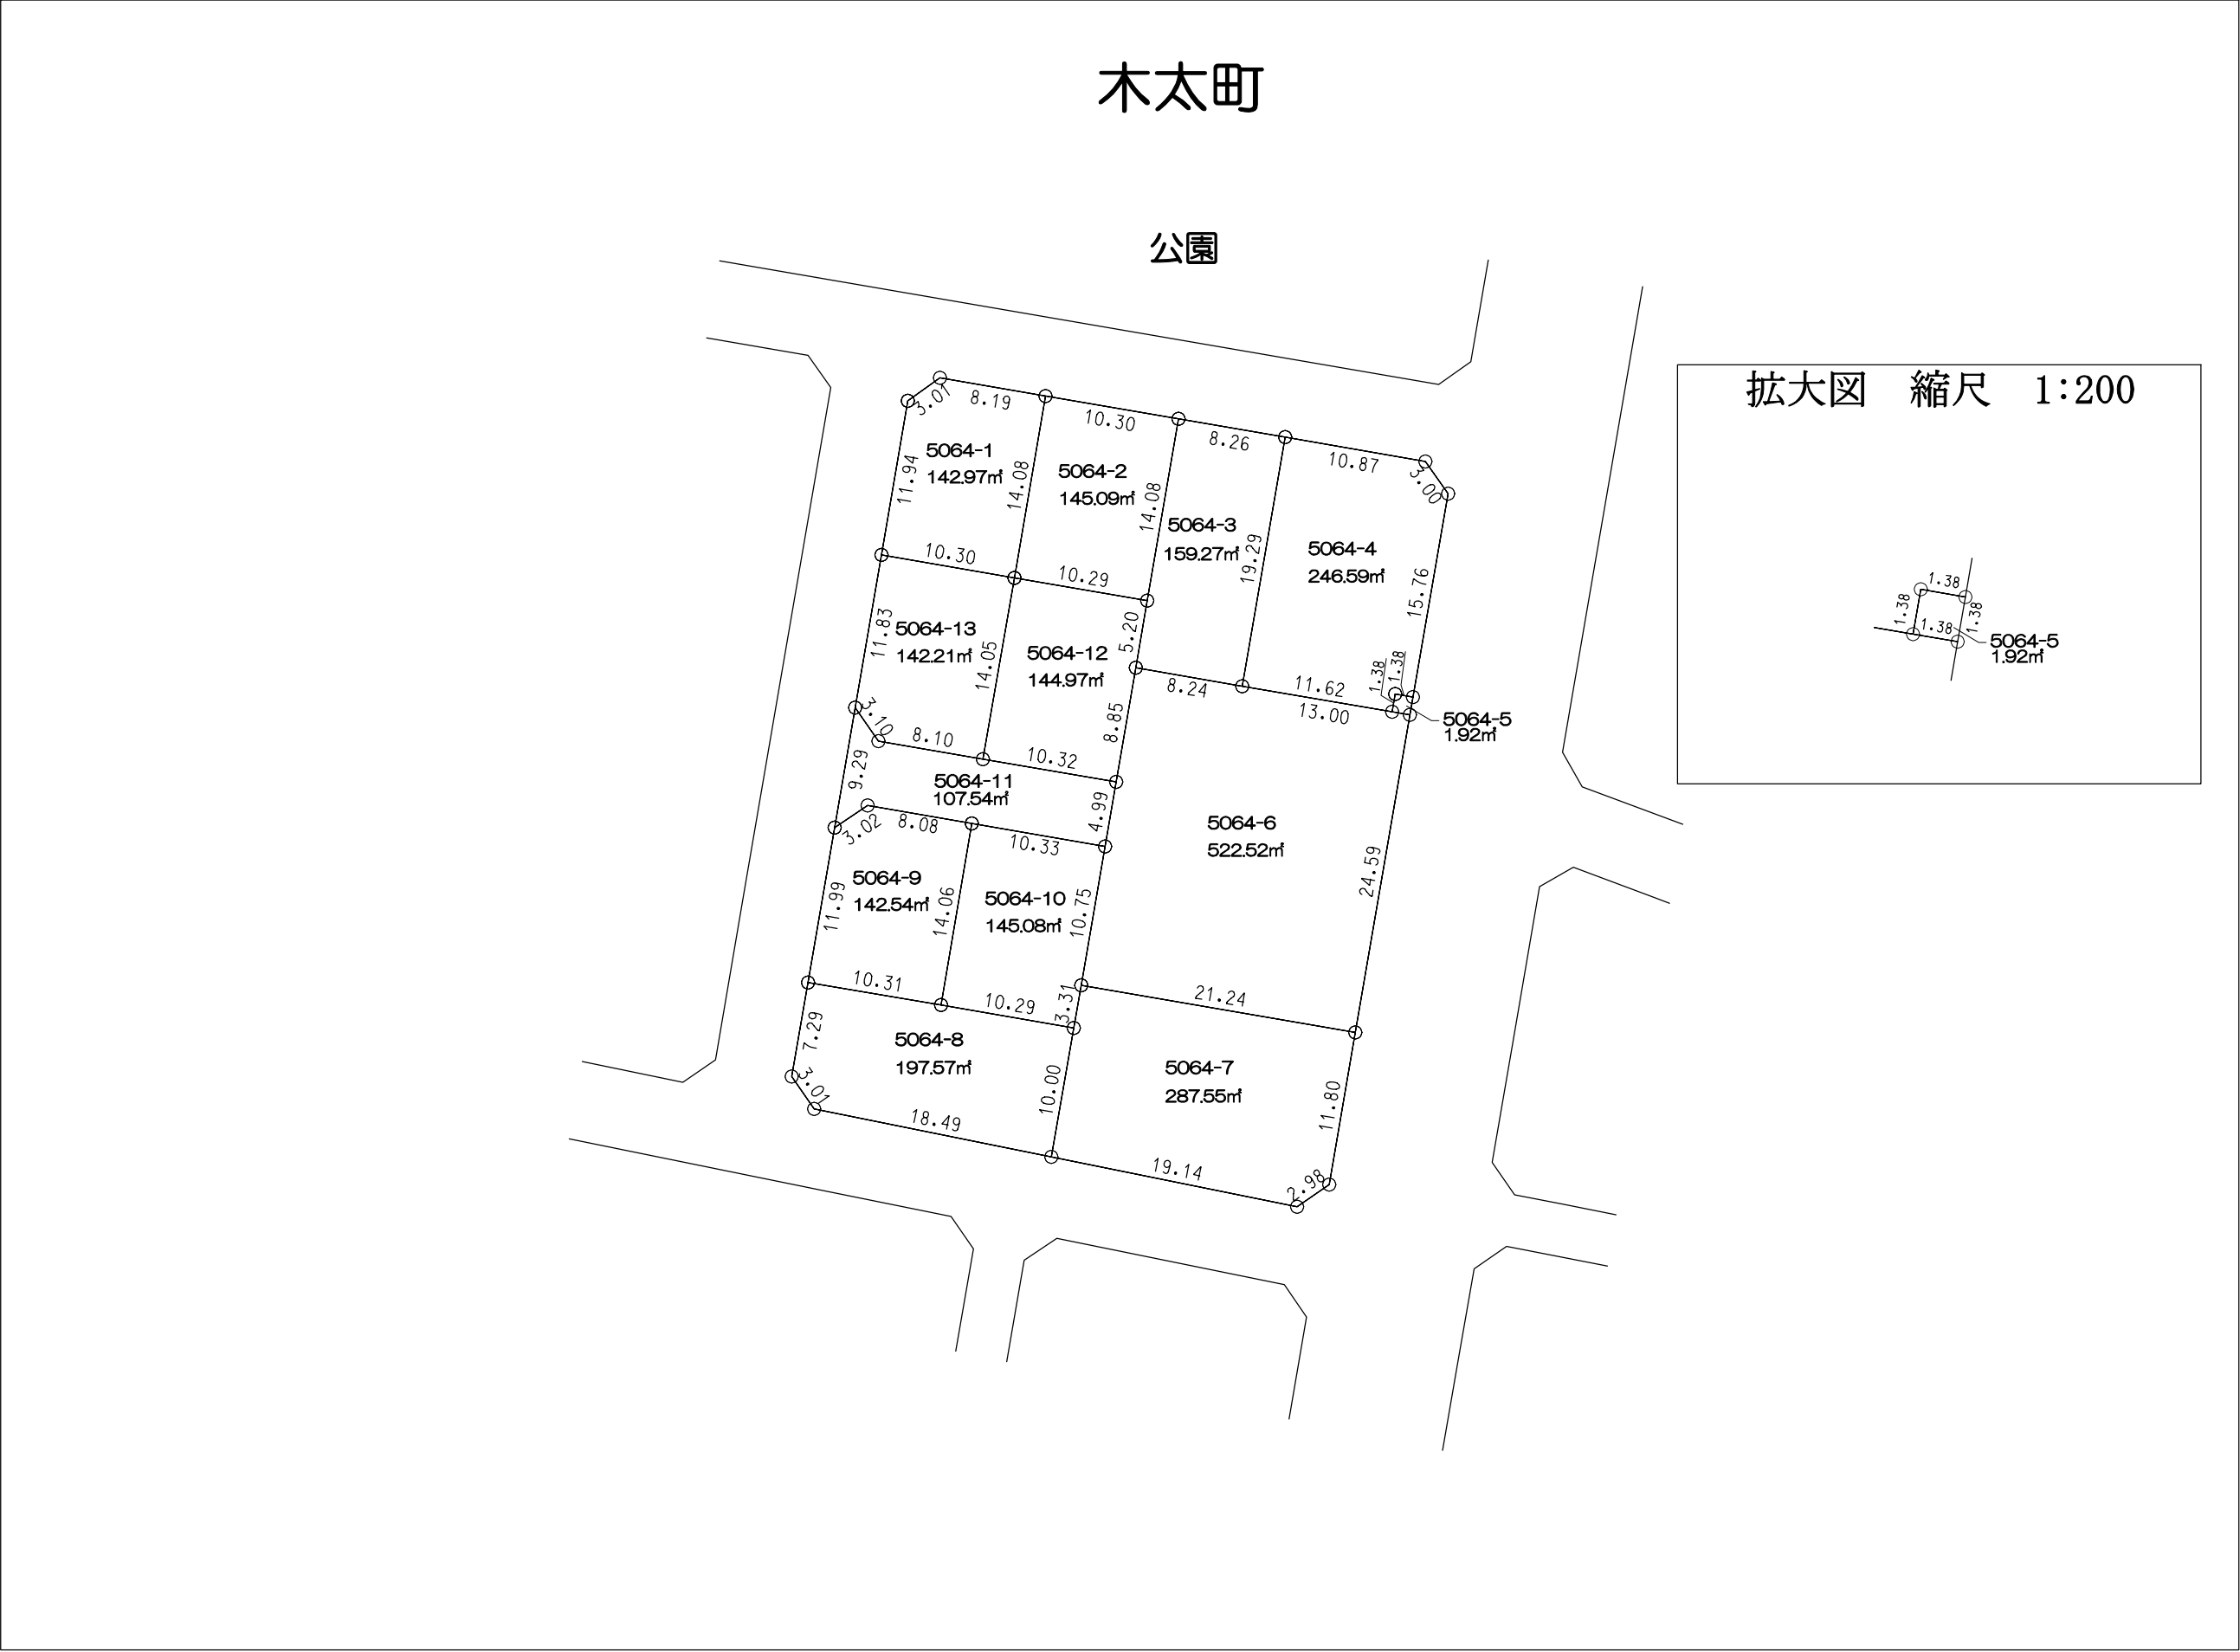

木太町



凡 例	
	施行地区界
	町 界
	境界点
12.00 1000-1 120.00㎡ 12.00 10.00 地番 地積(㎡) 辺長(m)	

高
松
市

木太町



高
松
市

凡 例	
	施行地区界
	町 界
	境界点

木太町




凡 例	
	施行地区界
	町 界
	境界点
辺長(m)	地積(㎡)

高
松
市


高
松
市

木太町

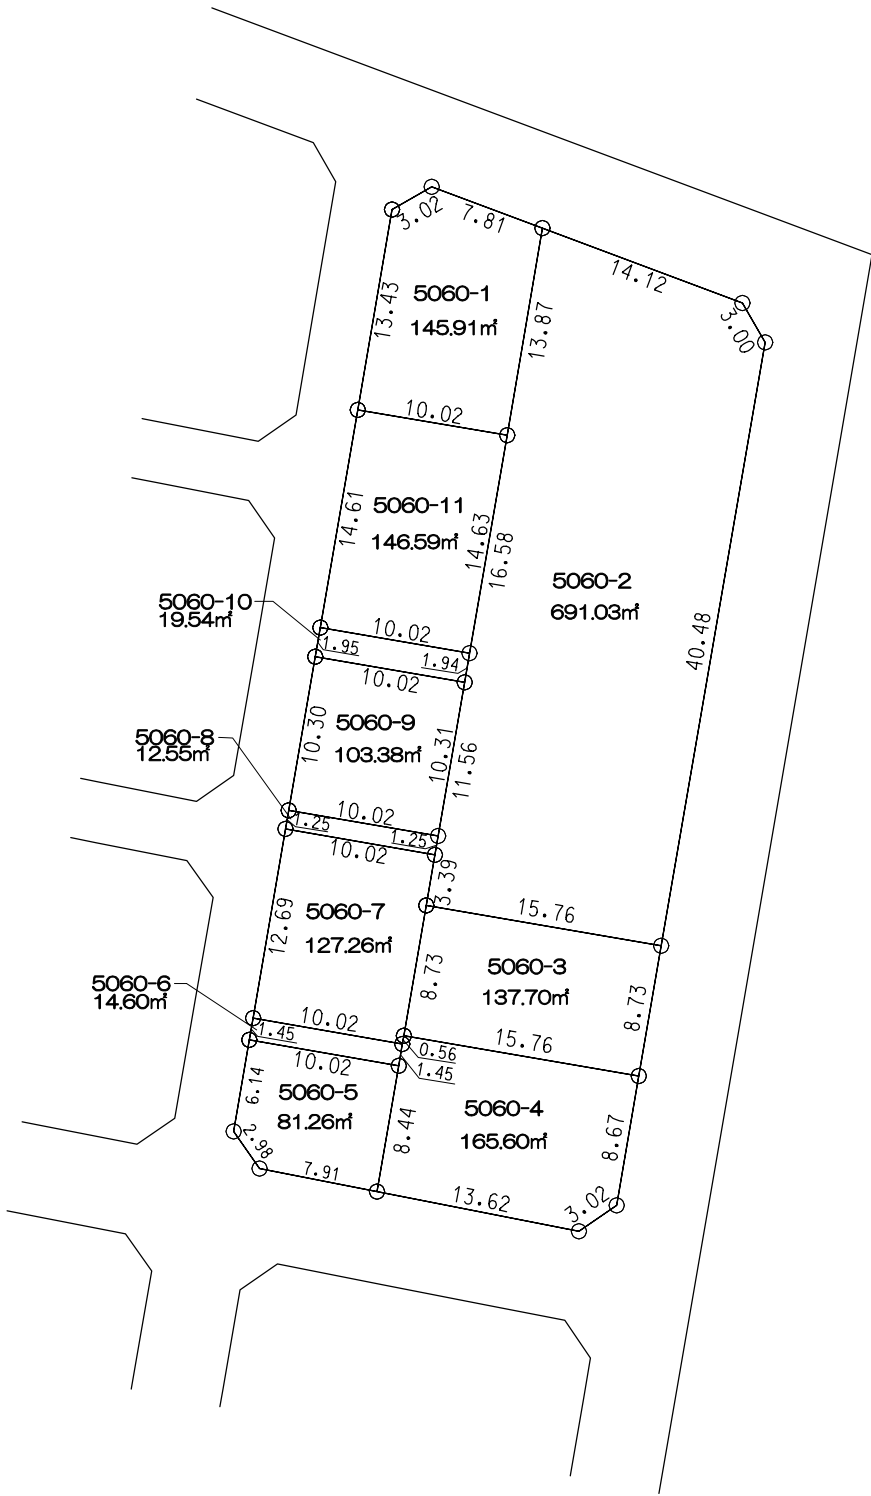


凡 例	
	施行地区界
	町 界
	境界点
12.00 1000-1 120.00㎡ 12.00 10.00 10.00 地番 地積(㎡) 辺長(m)	

高
松
市

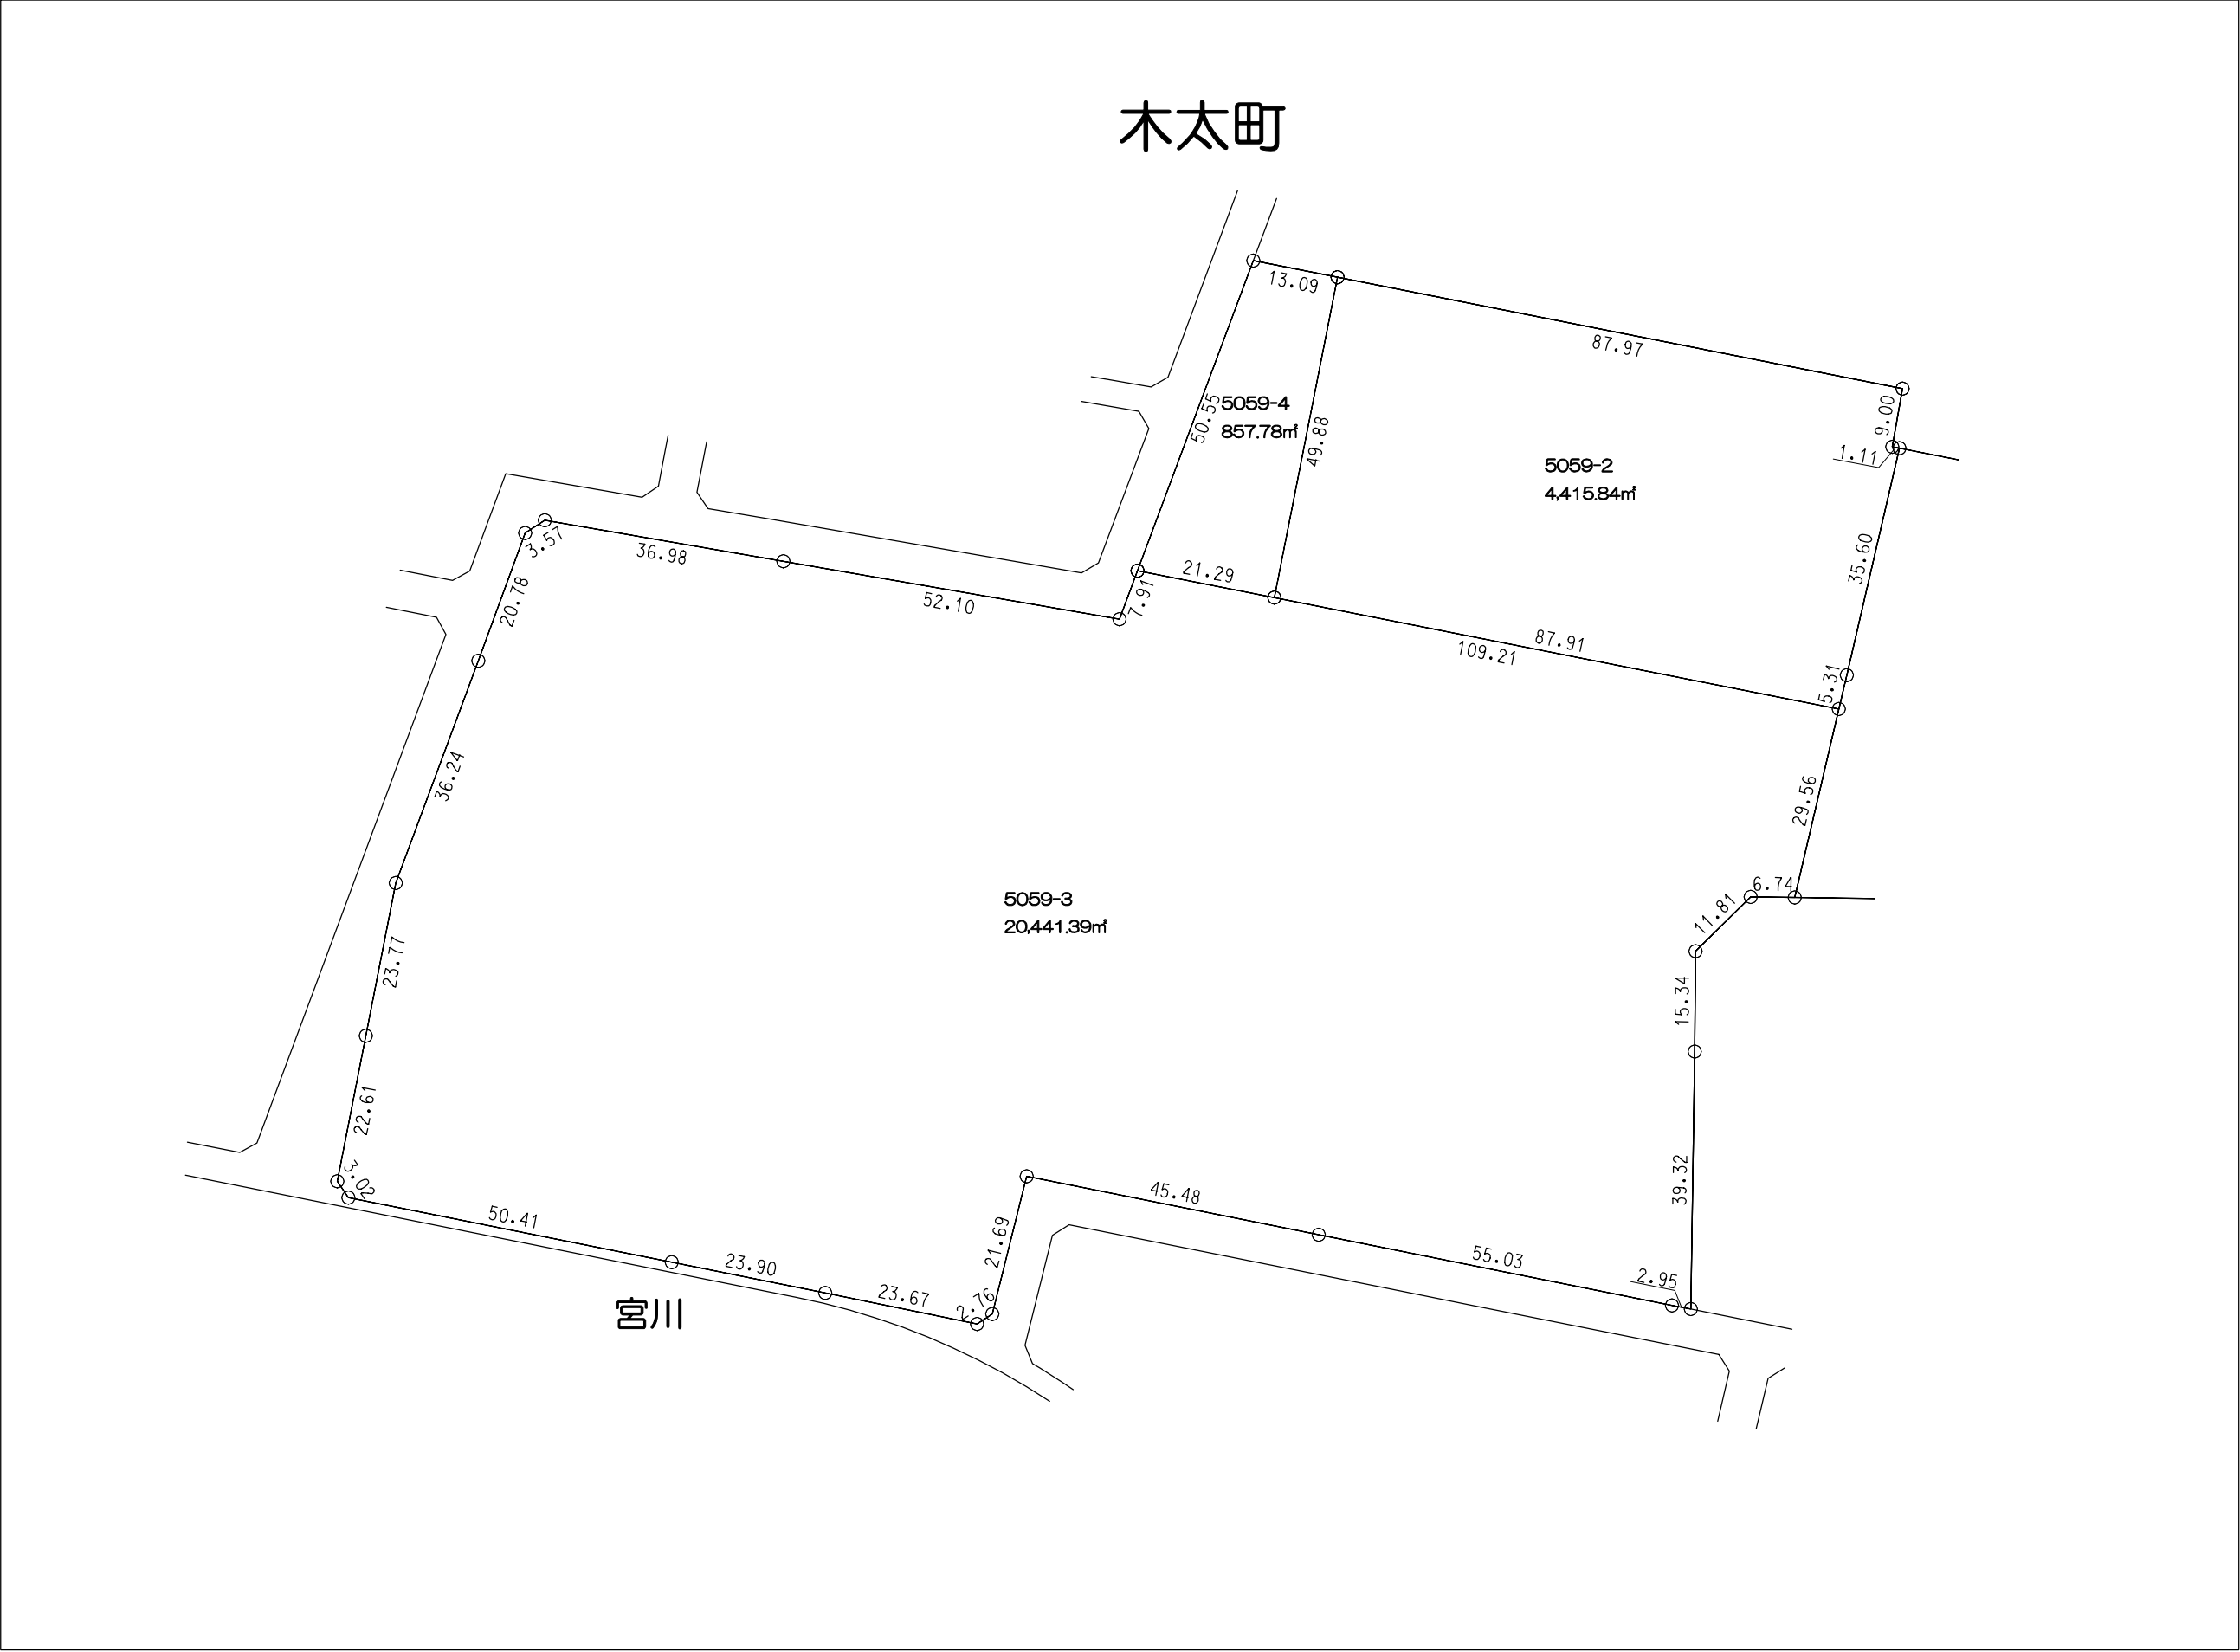


木太町

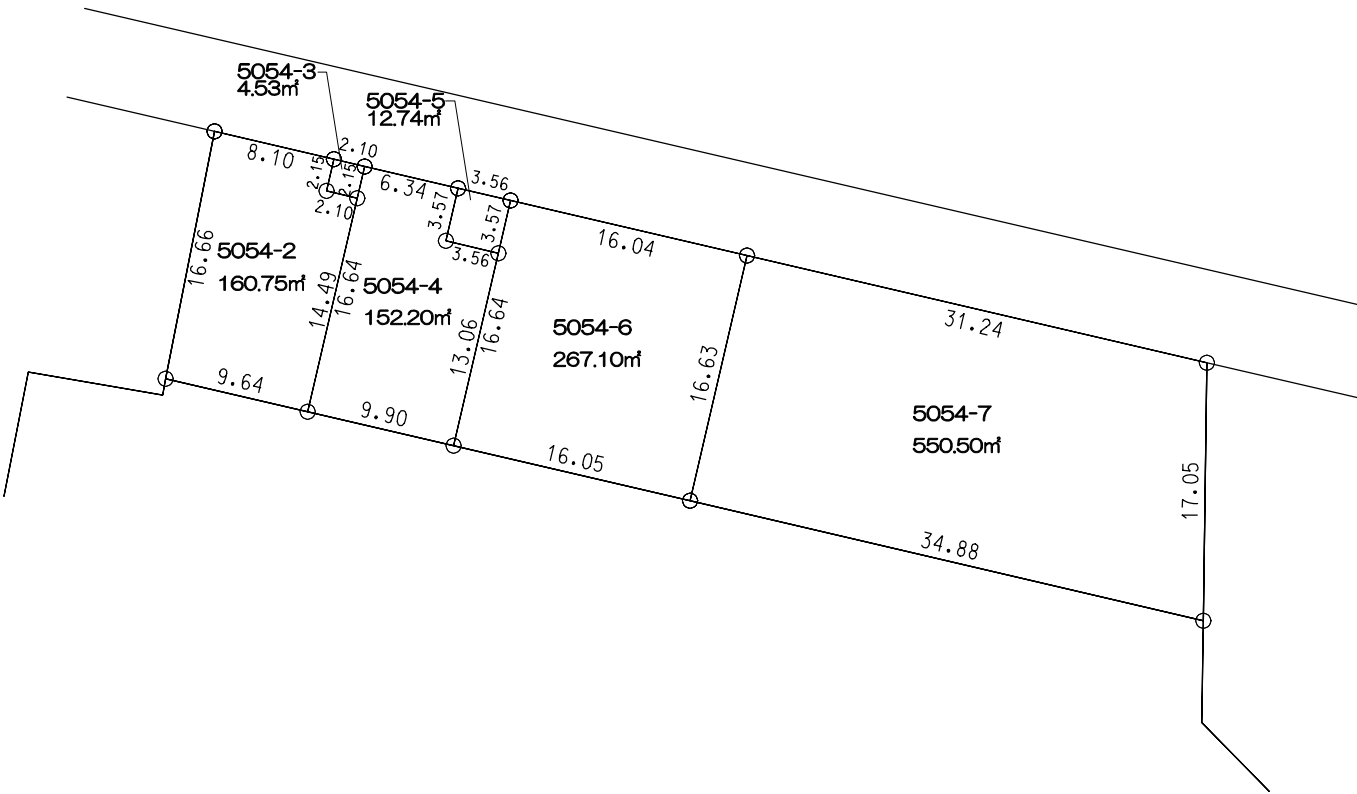

高
松
市



凡 例	
	施行地区界
	町 界
	境界点
12.00 1000-1 120.00㎡ 12.00 10.00 10.00 地番 地積(㎡) 辺長(m)	

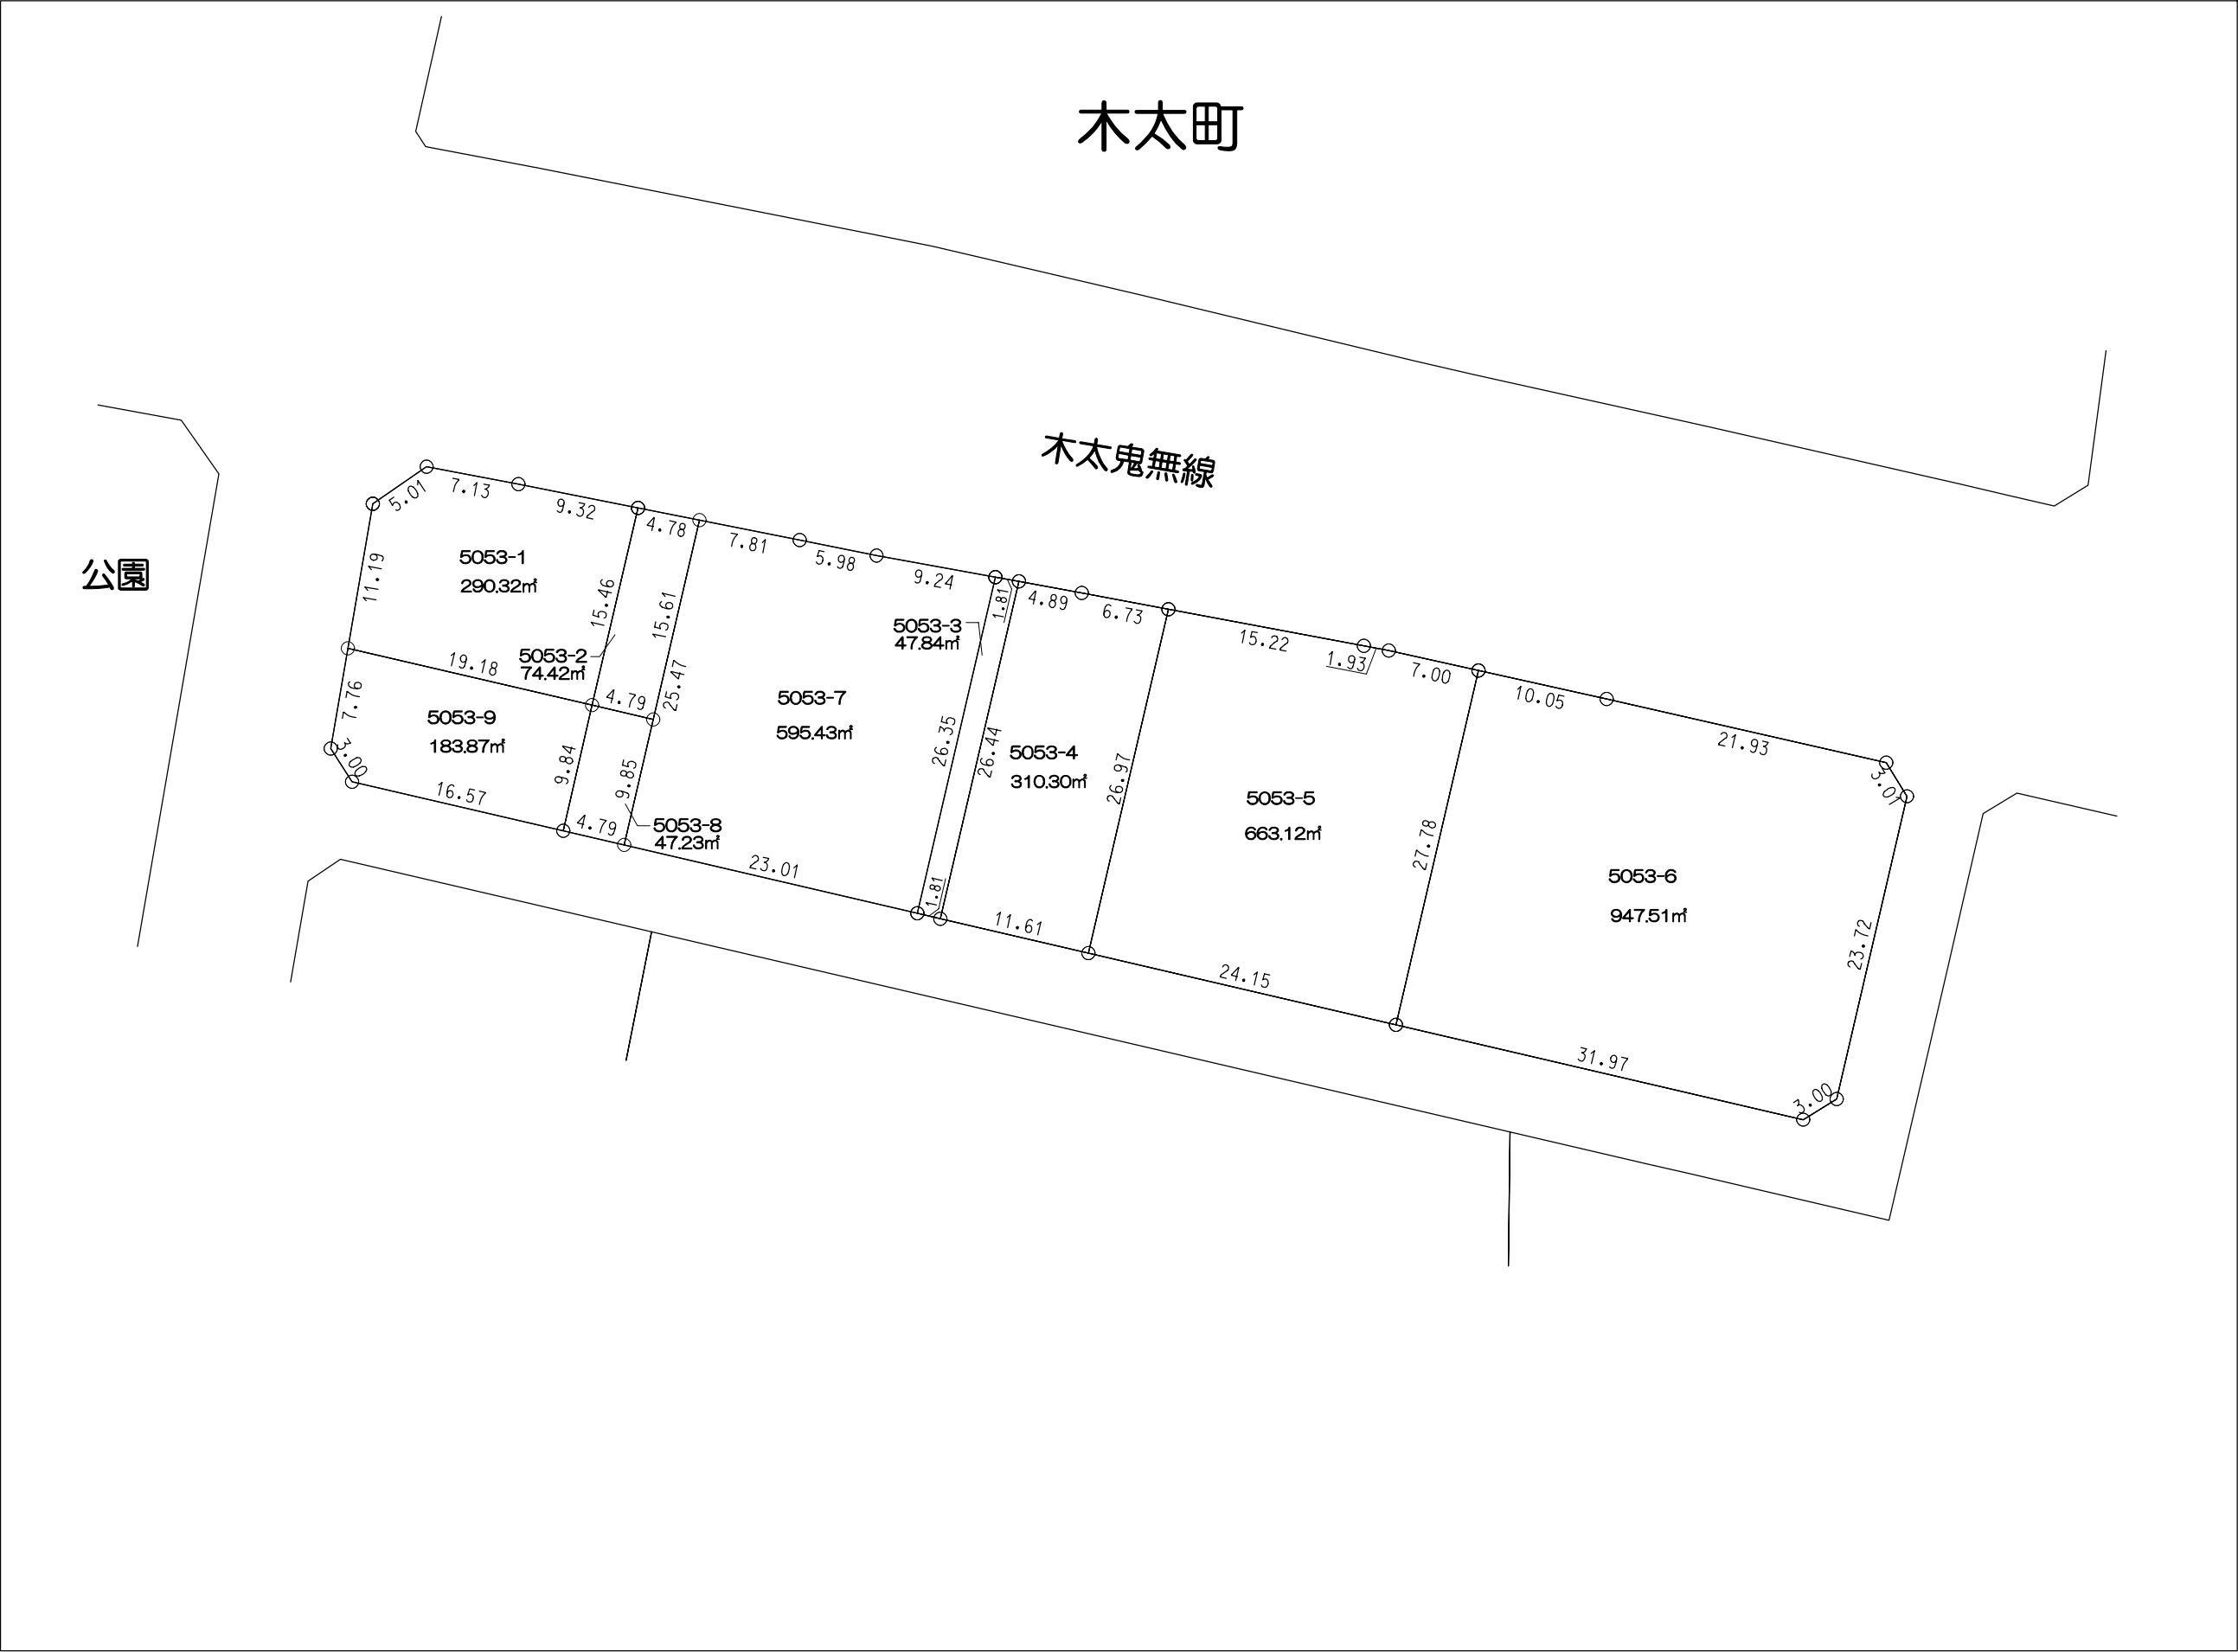

凡 例	
	施行地区界
	町 界
	境界点
12.00 1000-1 120.00㎡ 12.00 10.00 12.00 10.00 辺長(m) 地積(㎡)	

高松市

高松市

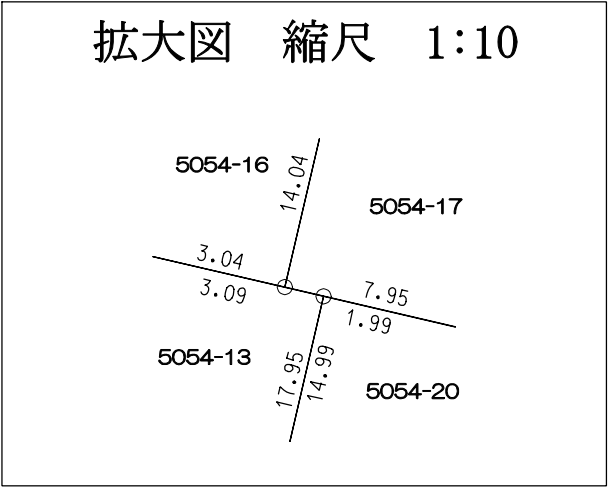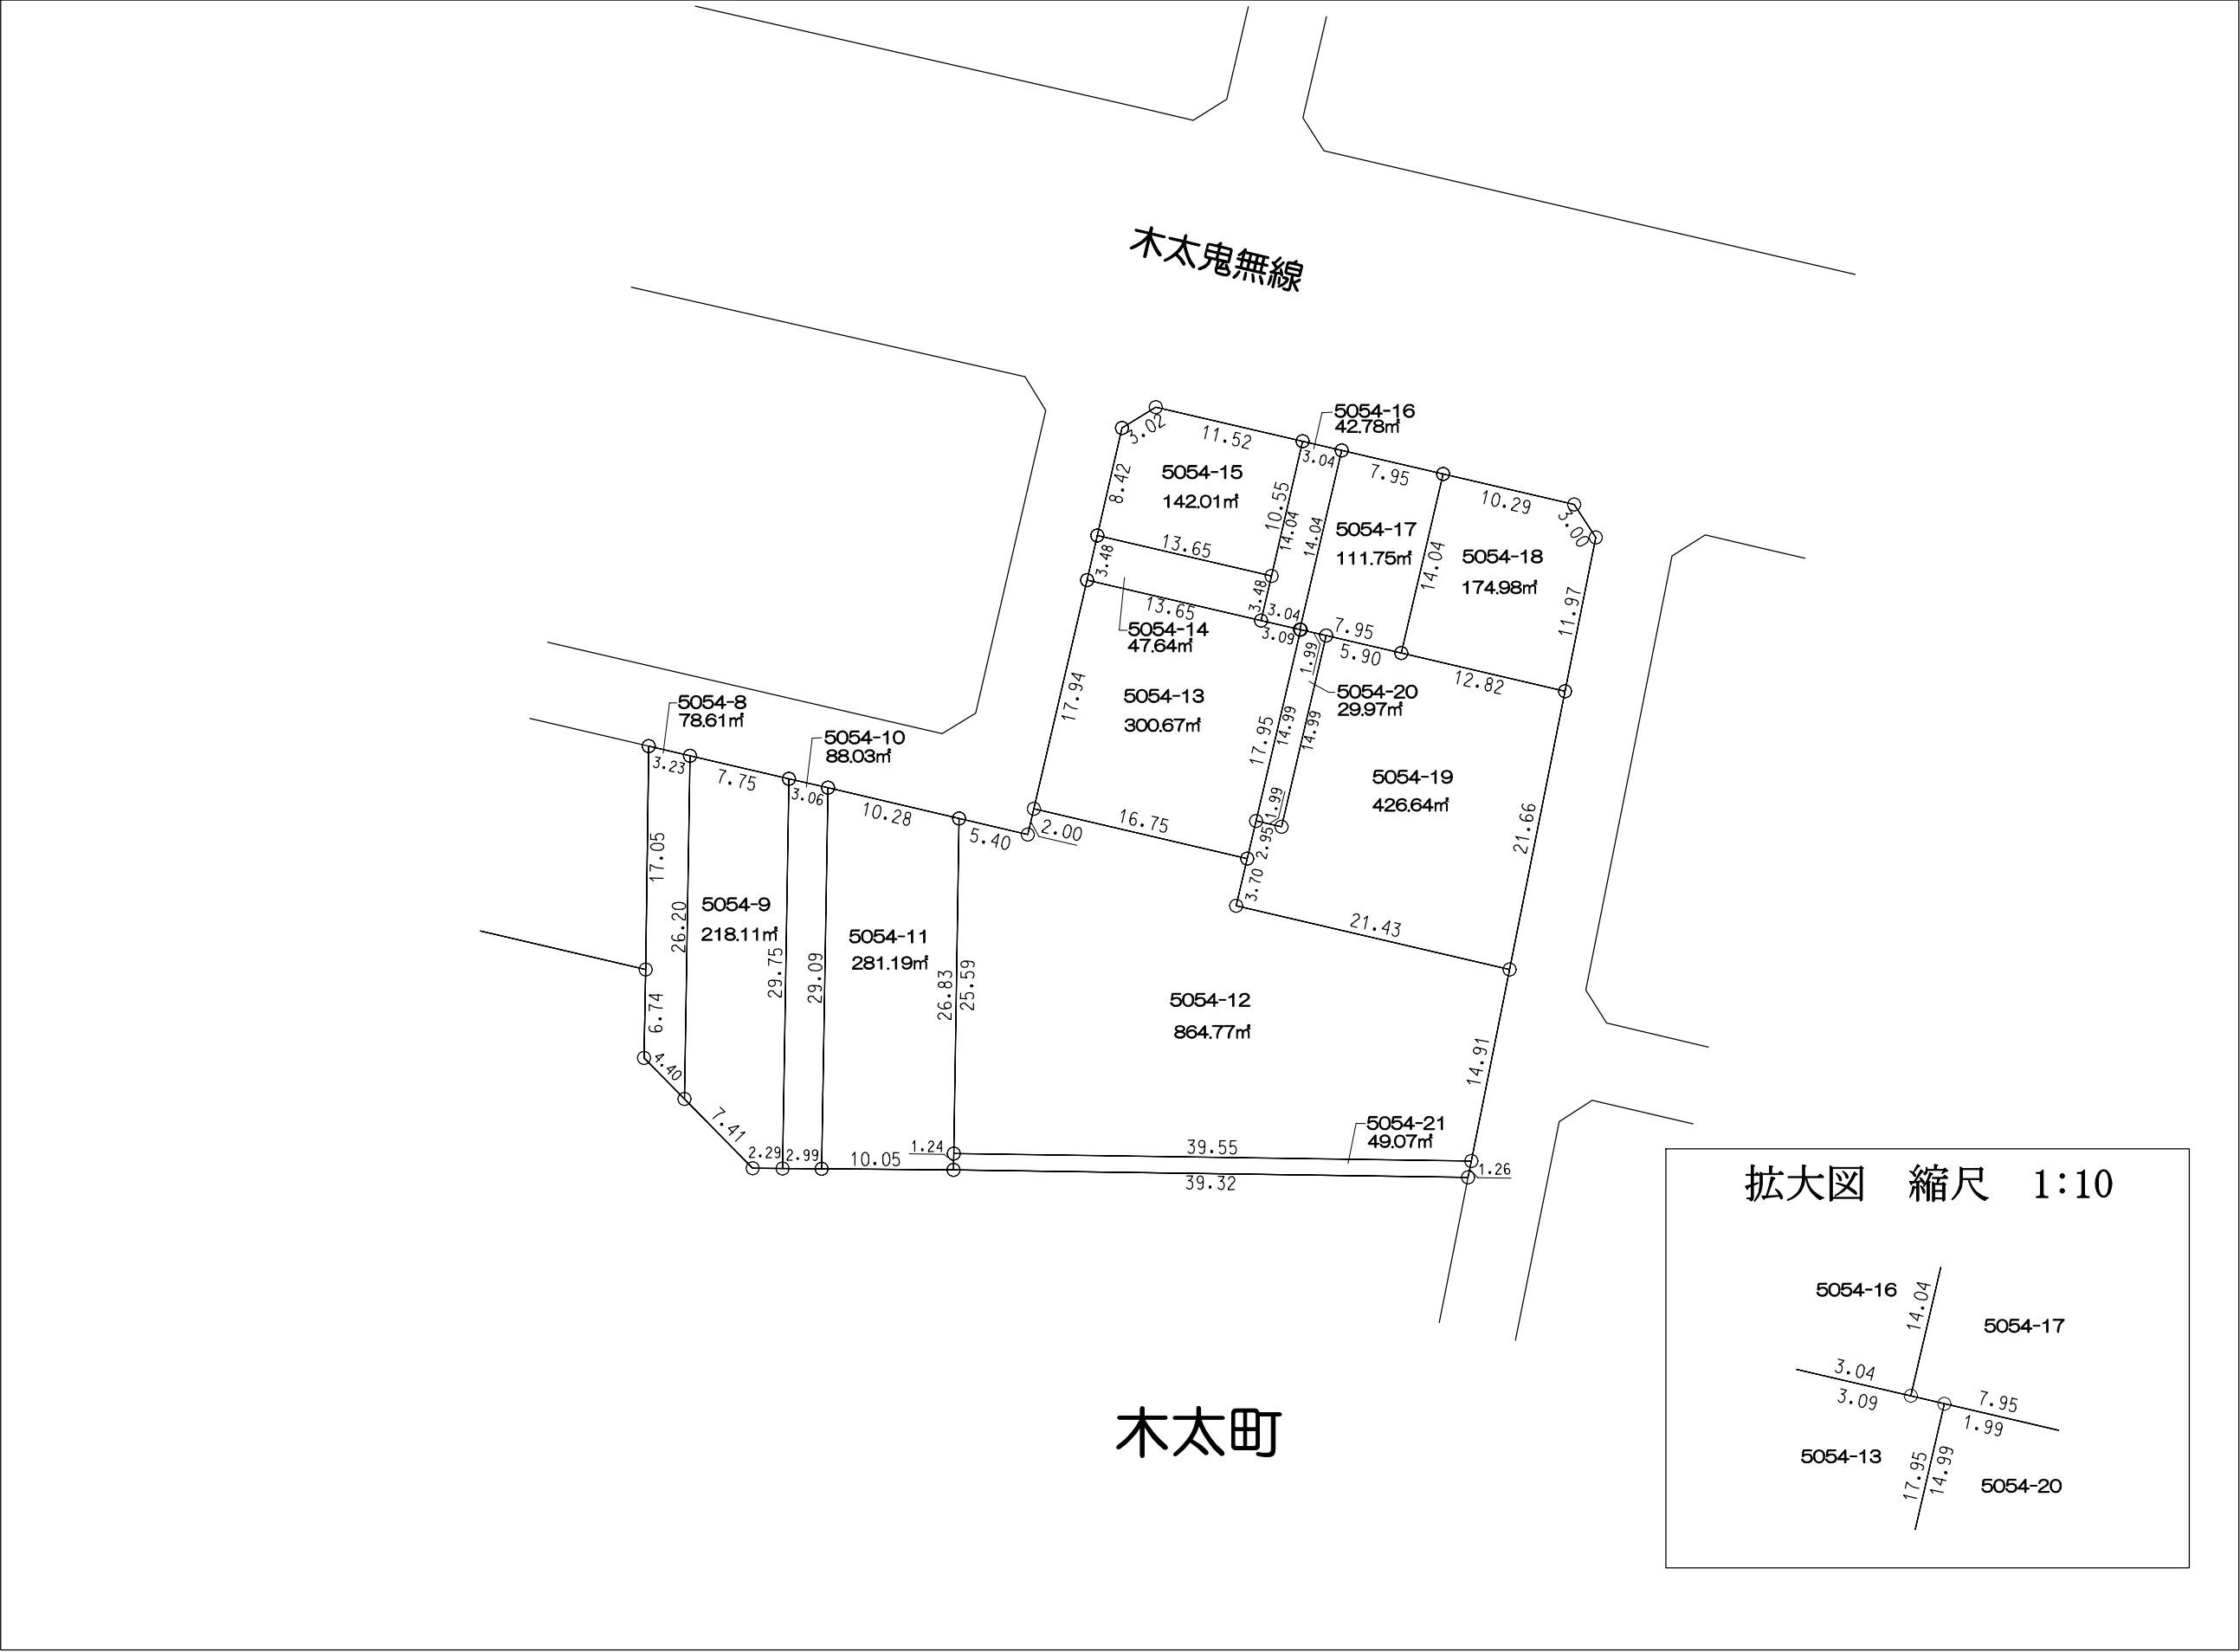


凡 例	
—	施行地区界
—	町 界
○	境界点
12.00 1000-1 120.00㎡ 12.00 10.00 10.00 地番 地積(㎡) 辺長(m)	

高
松
市




凡 例	
	施行地区界
	町 界
	境界点
12.00 1000-1 120.00㎡ 12.00 10.00 10.00 10.00 10.00 地番 地積(㎡) 辺長(m)	

高松市

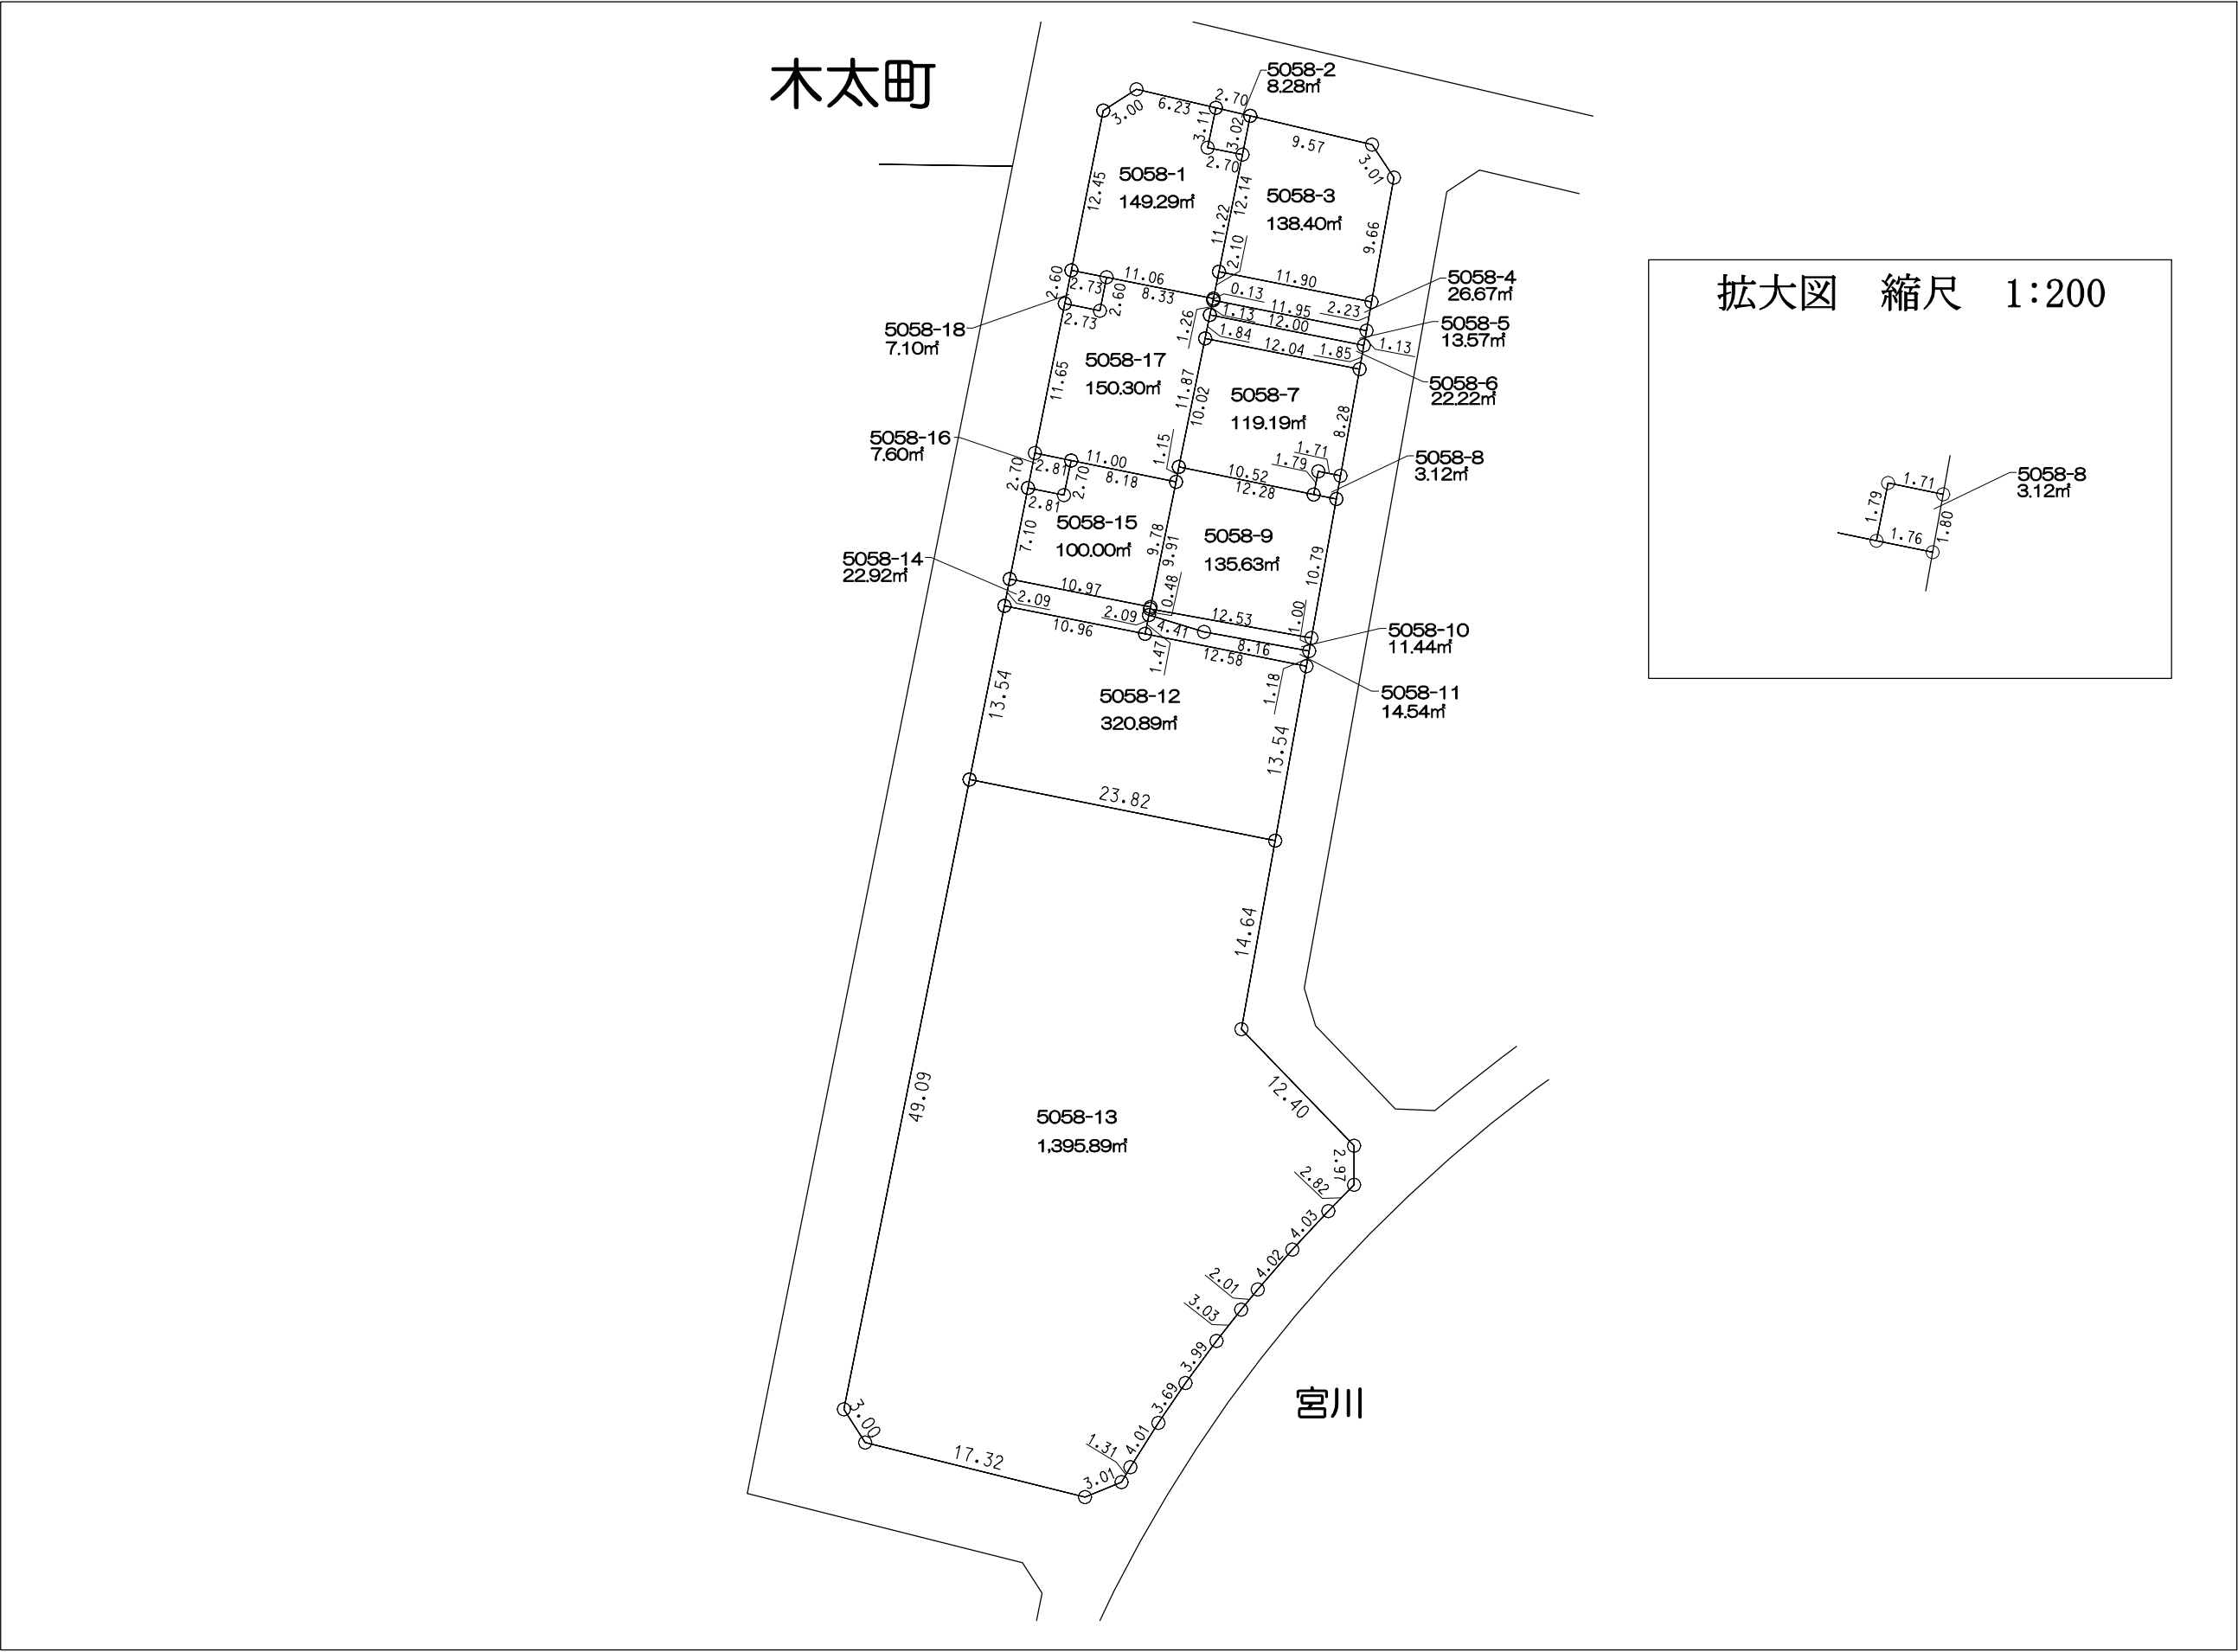



高
松
市

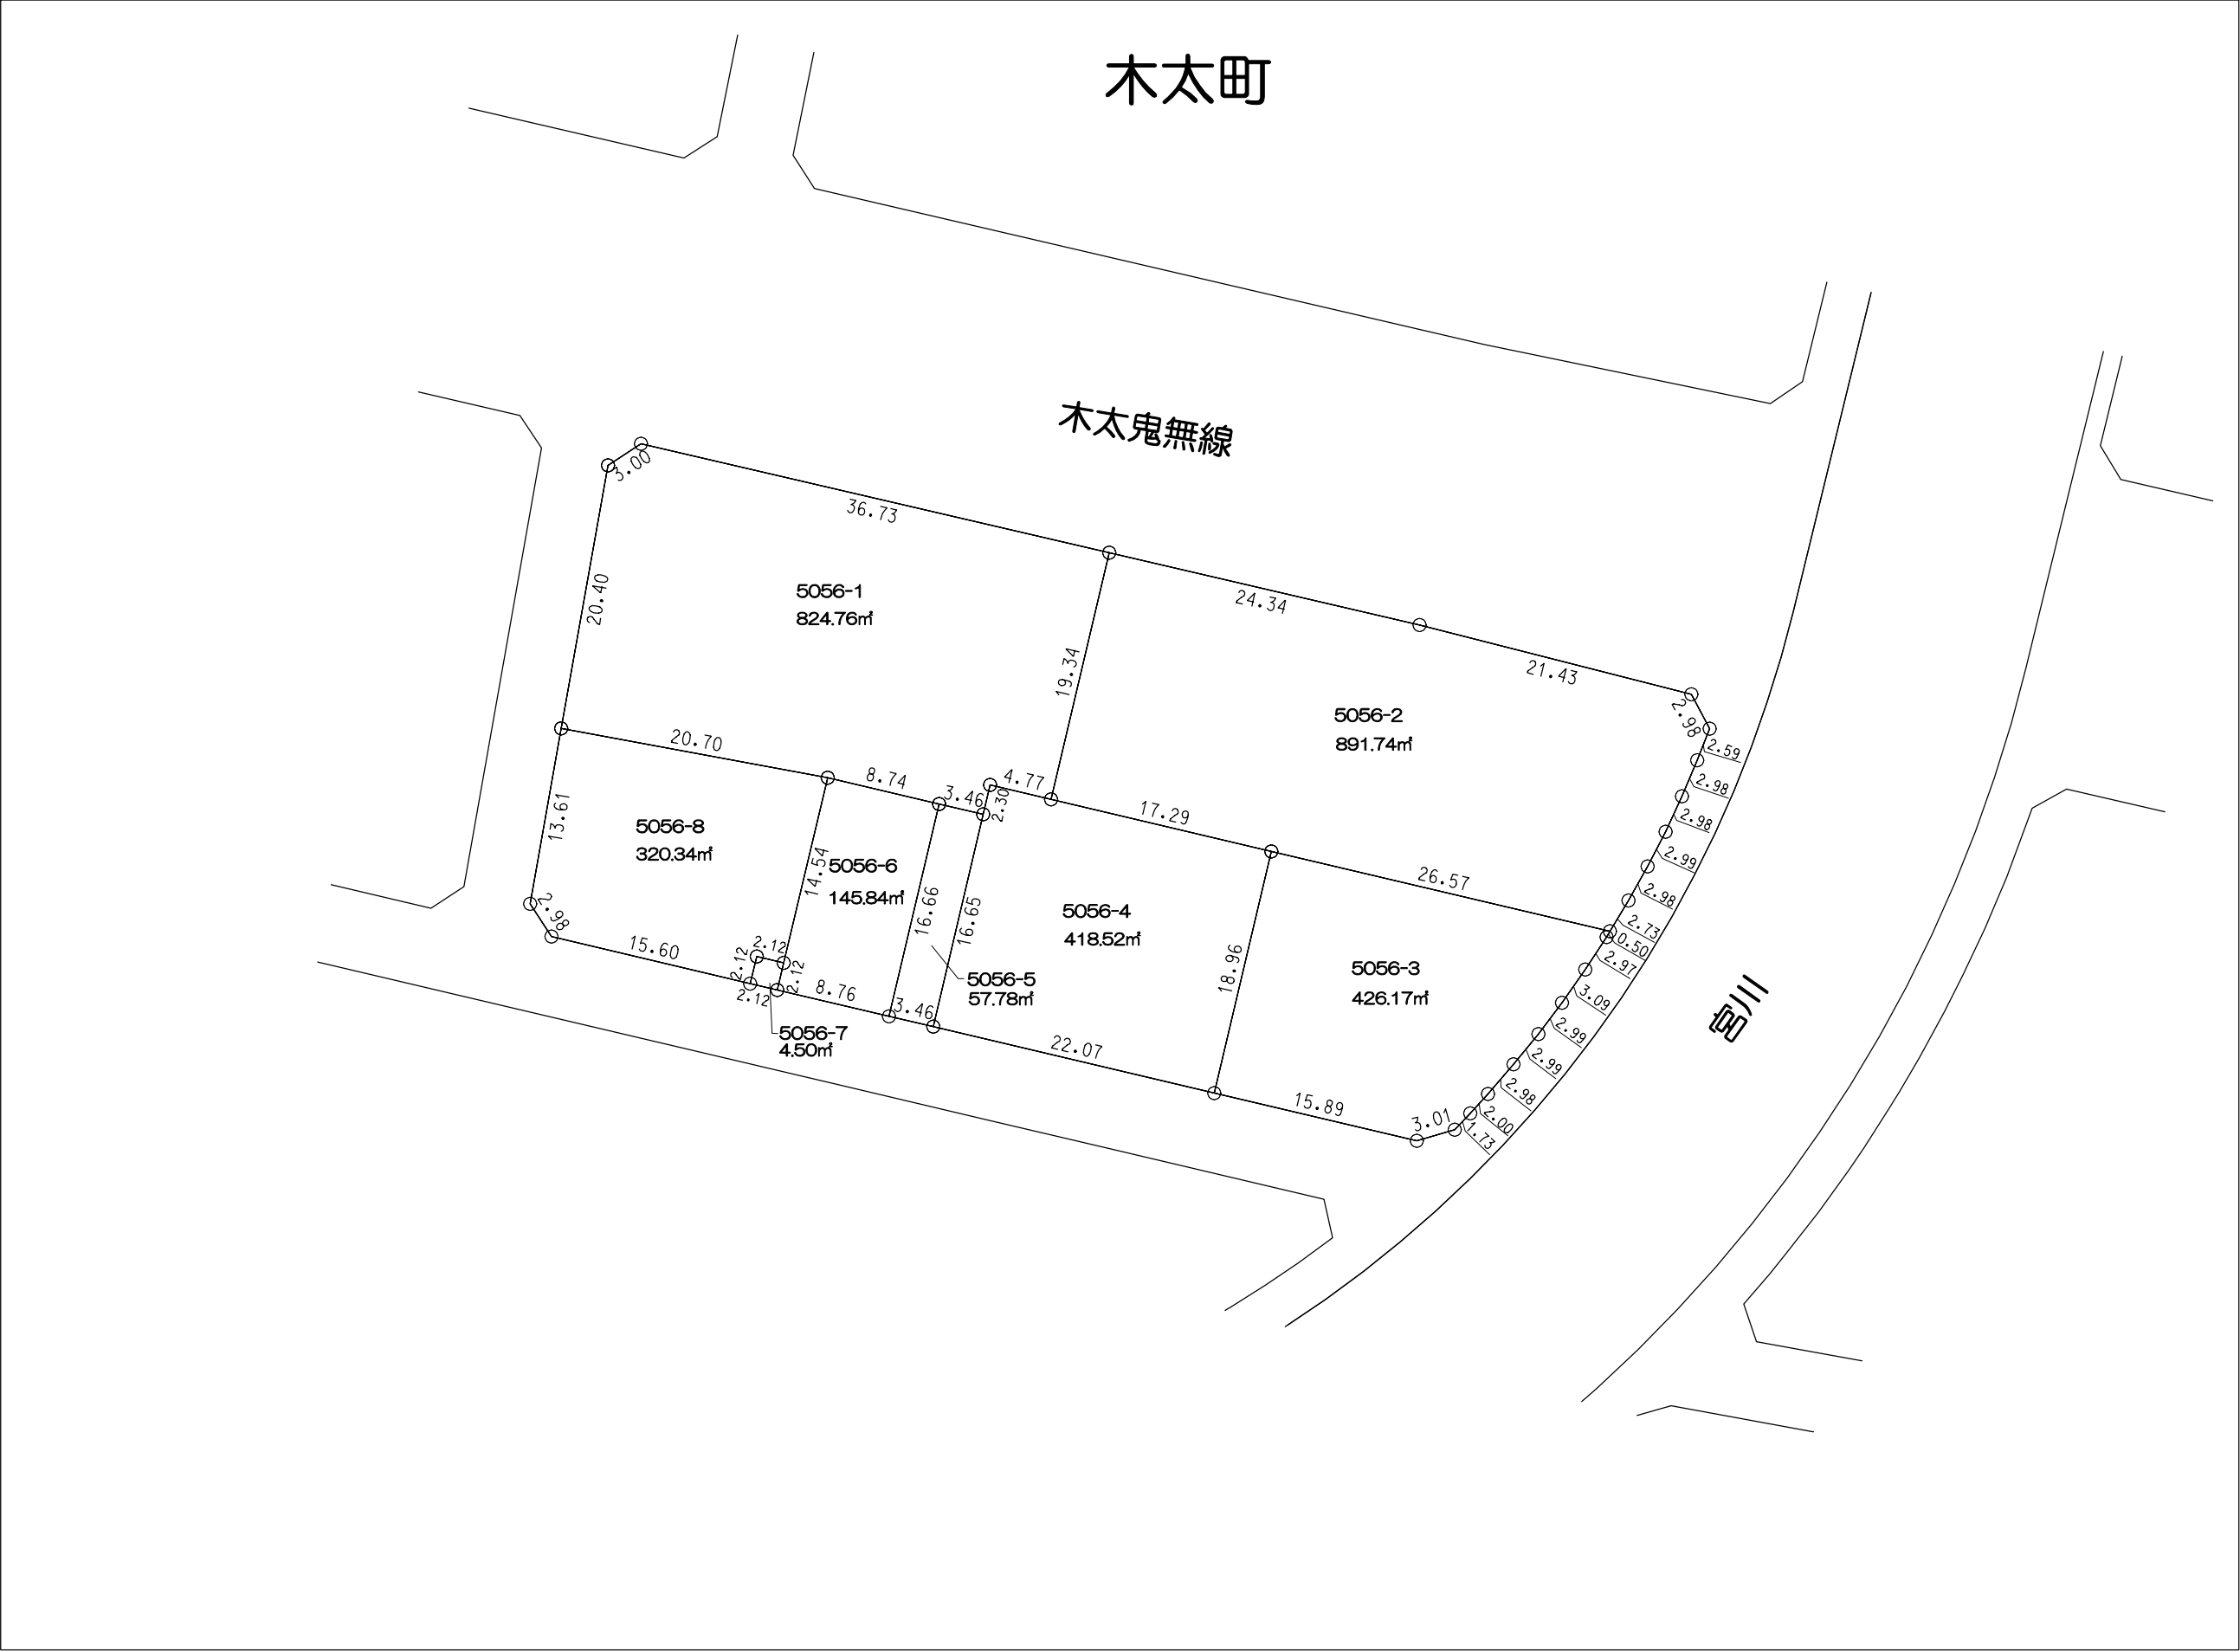

凡 例	
	施行地区界
	町 界
	境界点

	地番
辺長(m)	地積(m²)



凡 例	
	施行地区界
	町 界
	境界点

12.00
1000-1
120.00㎡
10.00
12.00


地番

辺長(m) 地積(㎡)


木太町



拡大図 縮尺 1:100

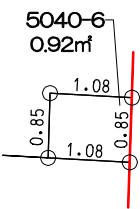


拡大図 縮尺 1:10

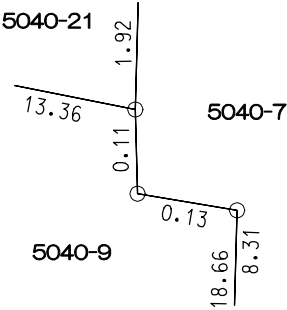

凡 例	
—	施行地区界
—	町 界
○	境界点
12.00 10.00 12.00 10.00 1000-1 120.00㎡ 地番 辺長(m) 地積(㎡)	

高松市

高
松
市

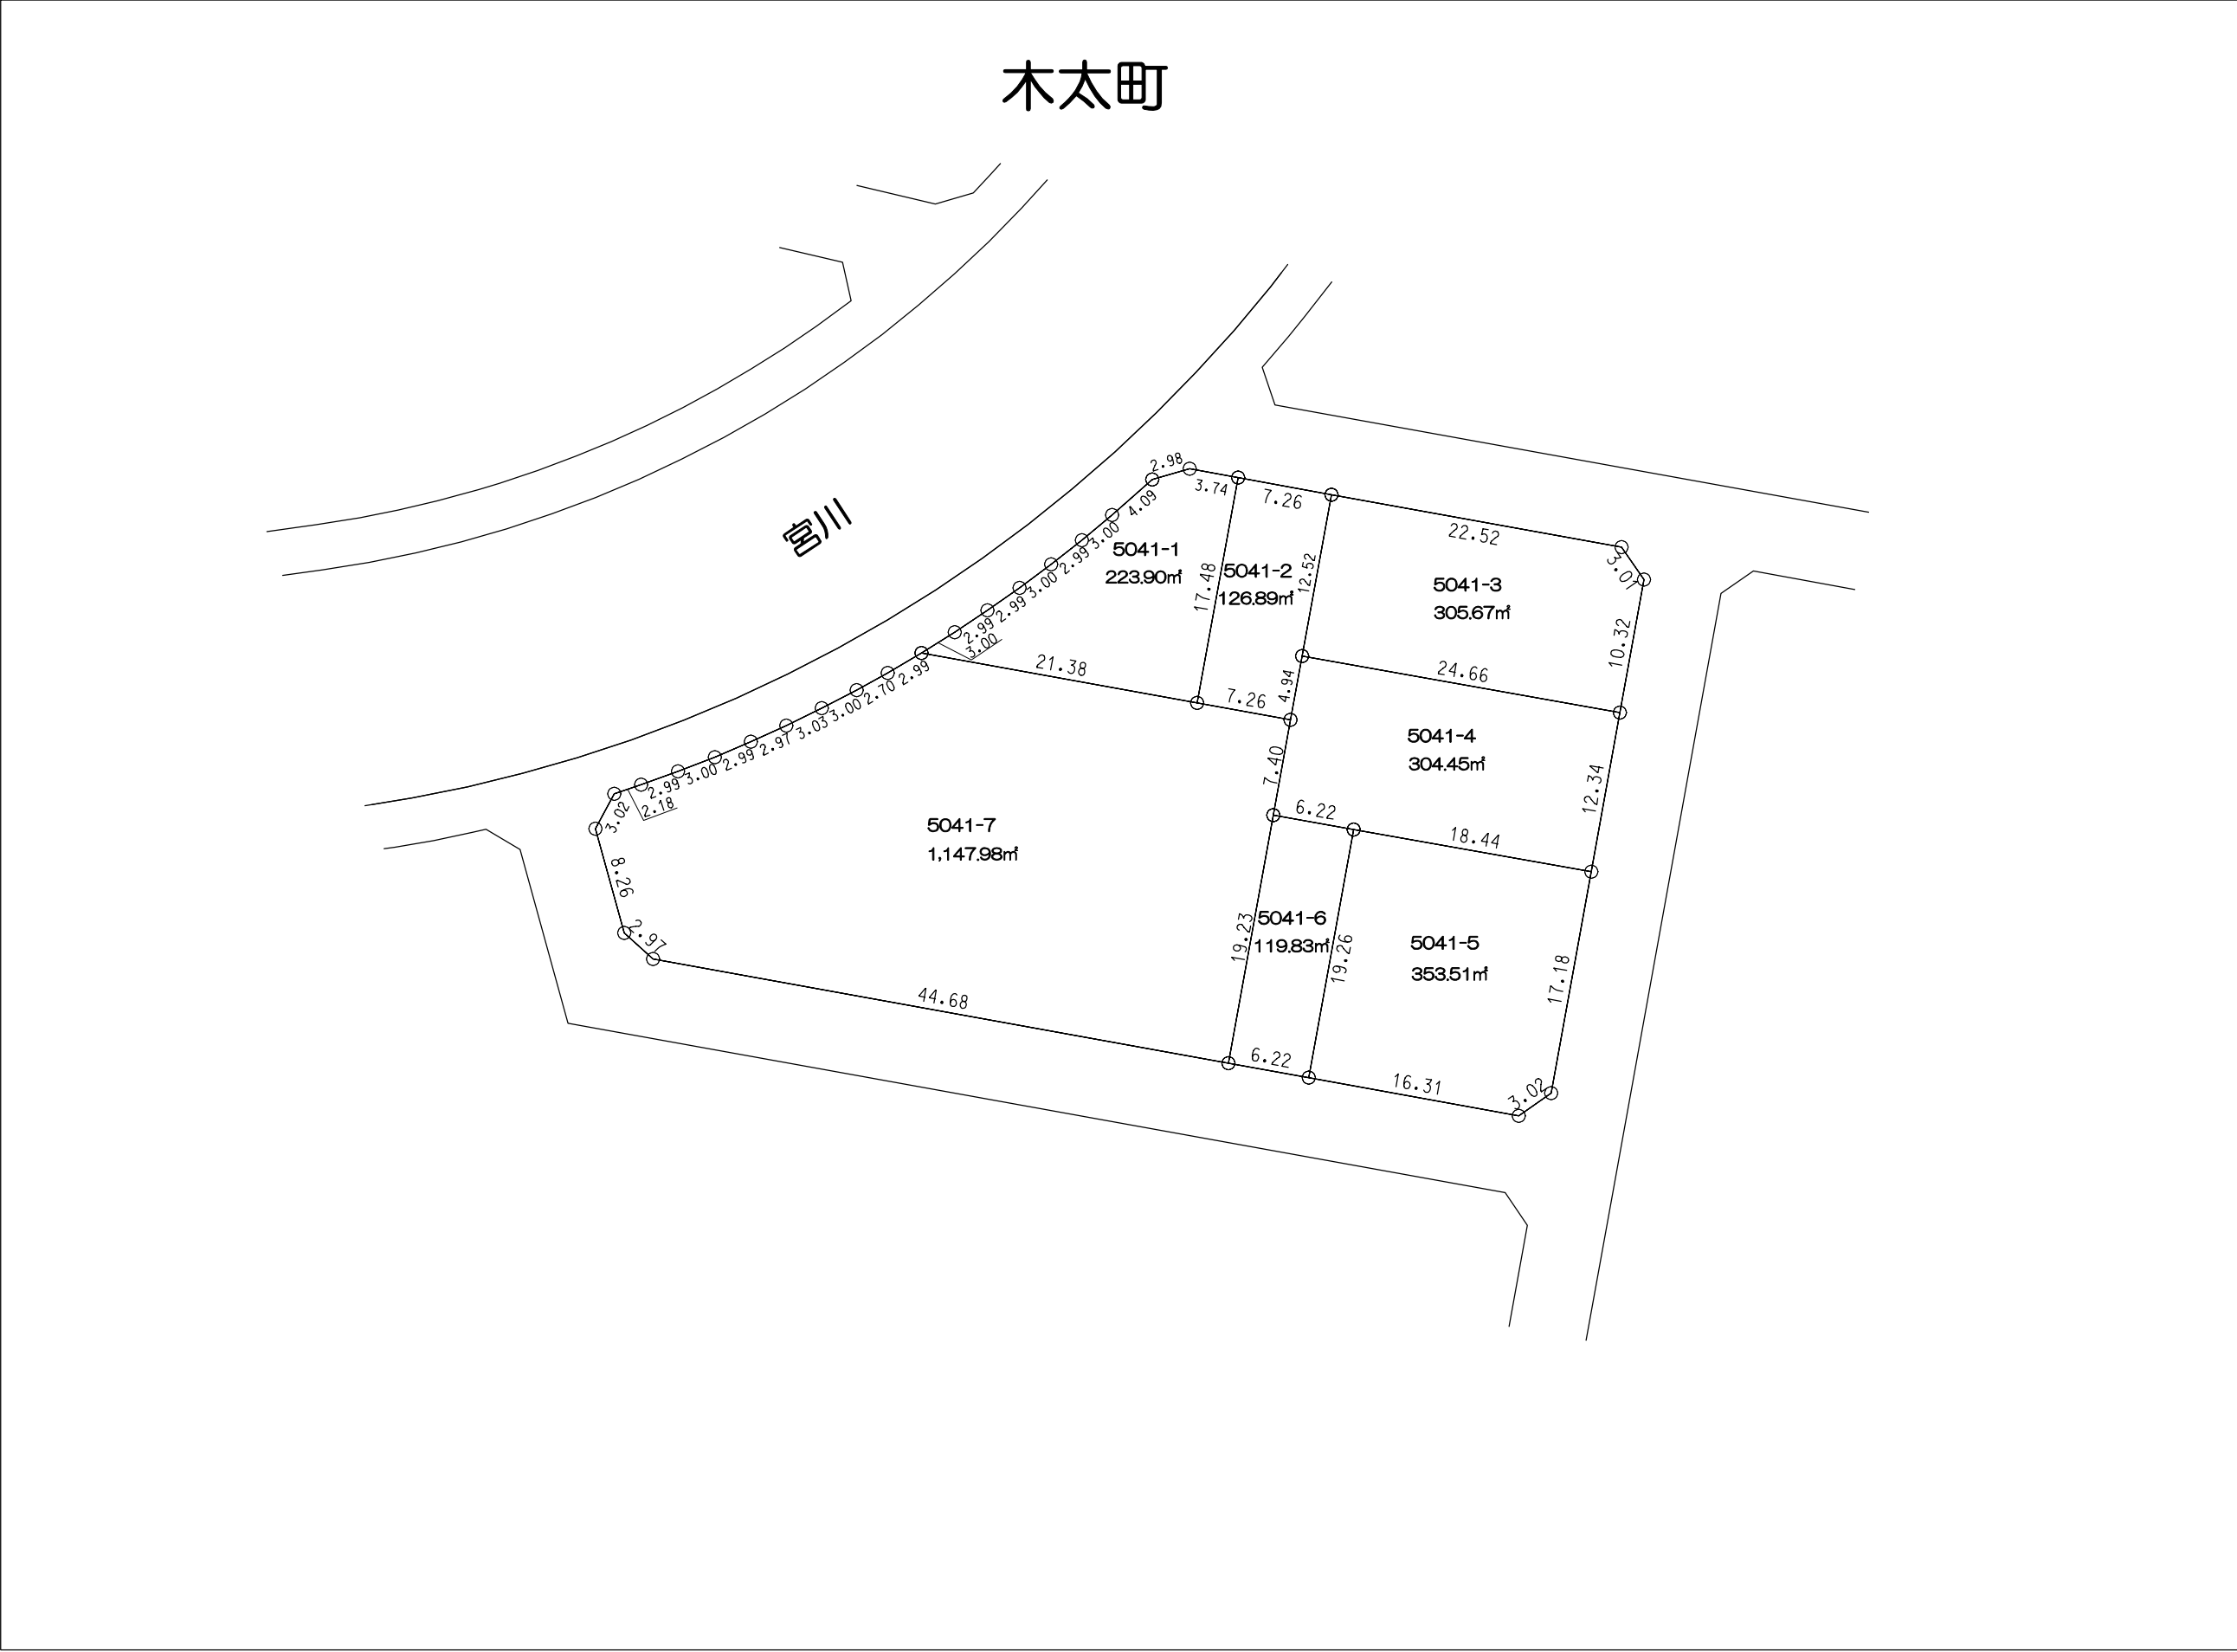

木太町

宮川

公園

高松市



凡 例	
	施行地区界
	町 界
	境界点

12.00

10.00

12.00

10.00

1000-1

120.00㎡

地番

辺長(m)

地積(㎡)


高
松
市

木太町

公園




凡 例	
	施行地区界
	町 界
	境界点
12.00 1000-1 120.00㎡ 12.00 10.00 地番 地積(㎡) 辺長(m)	

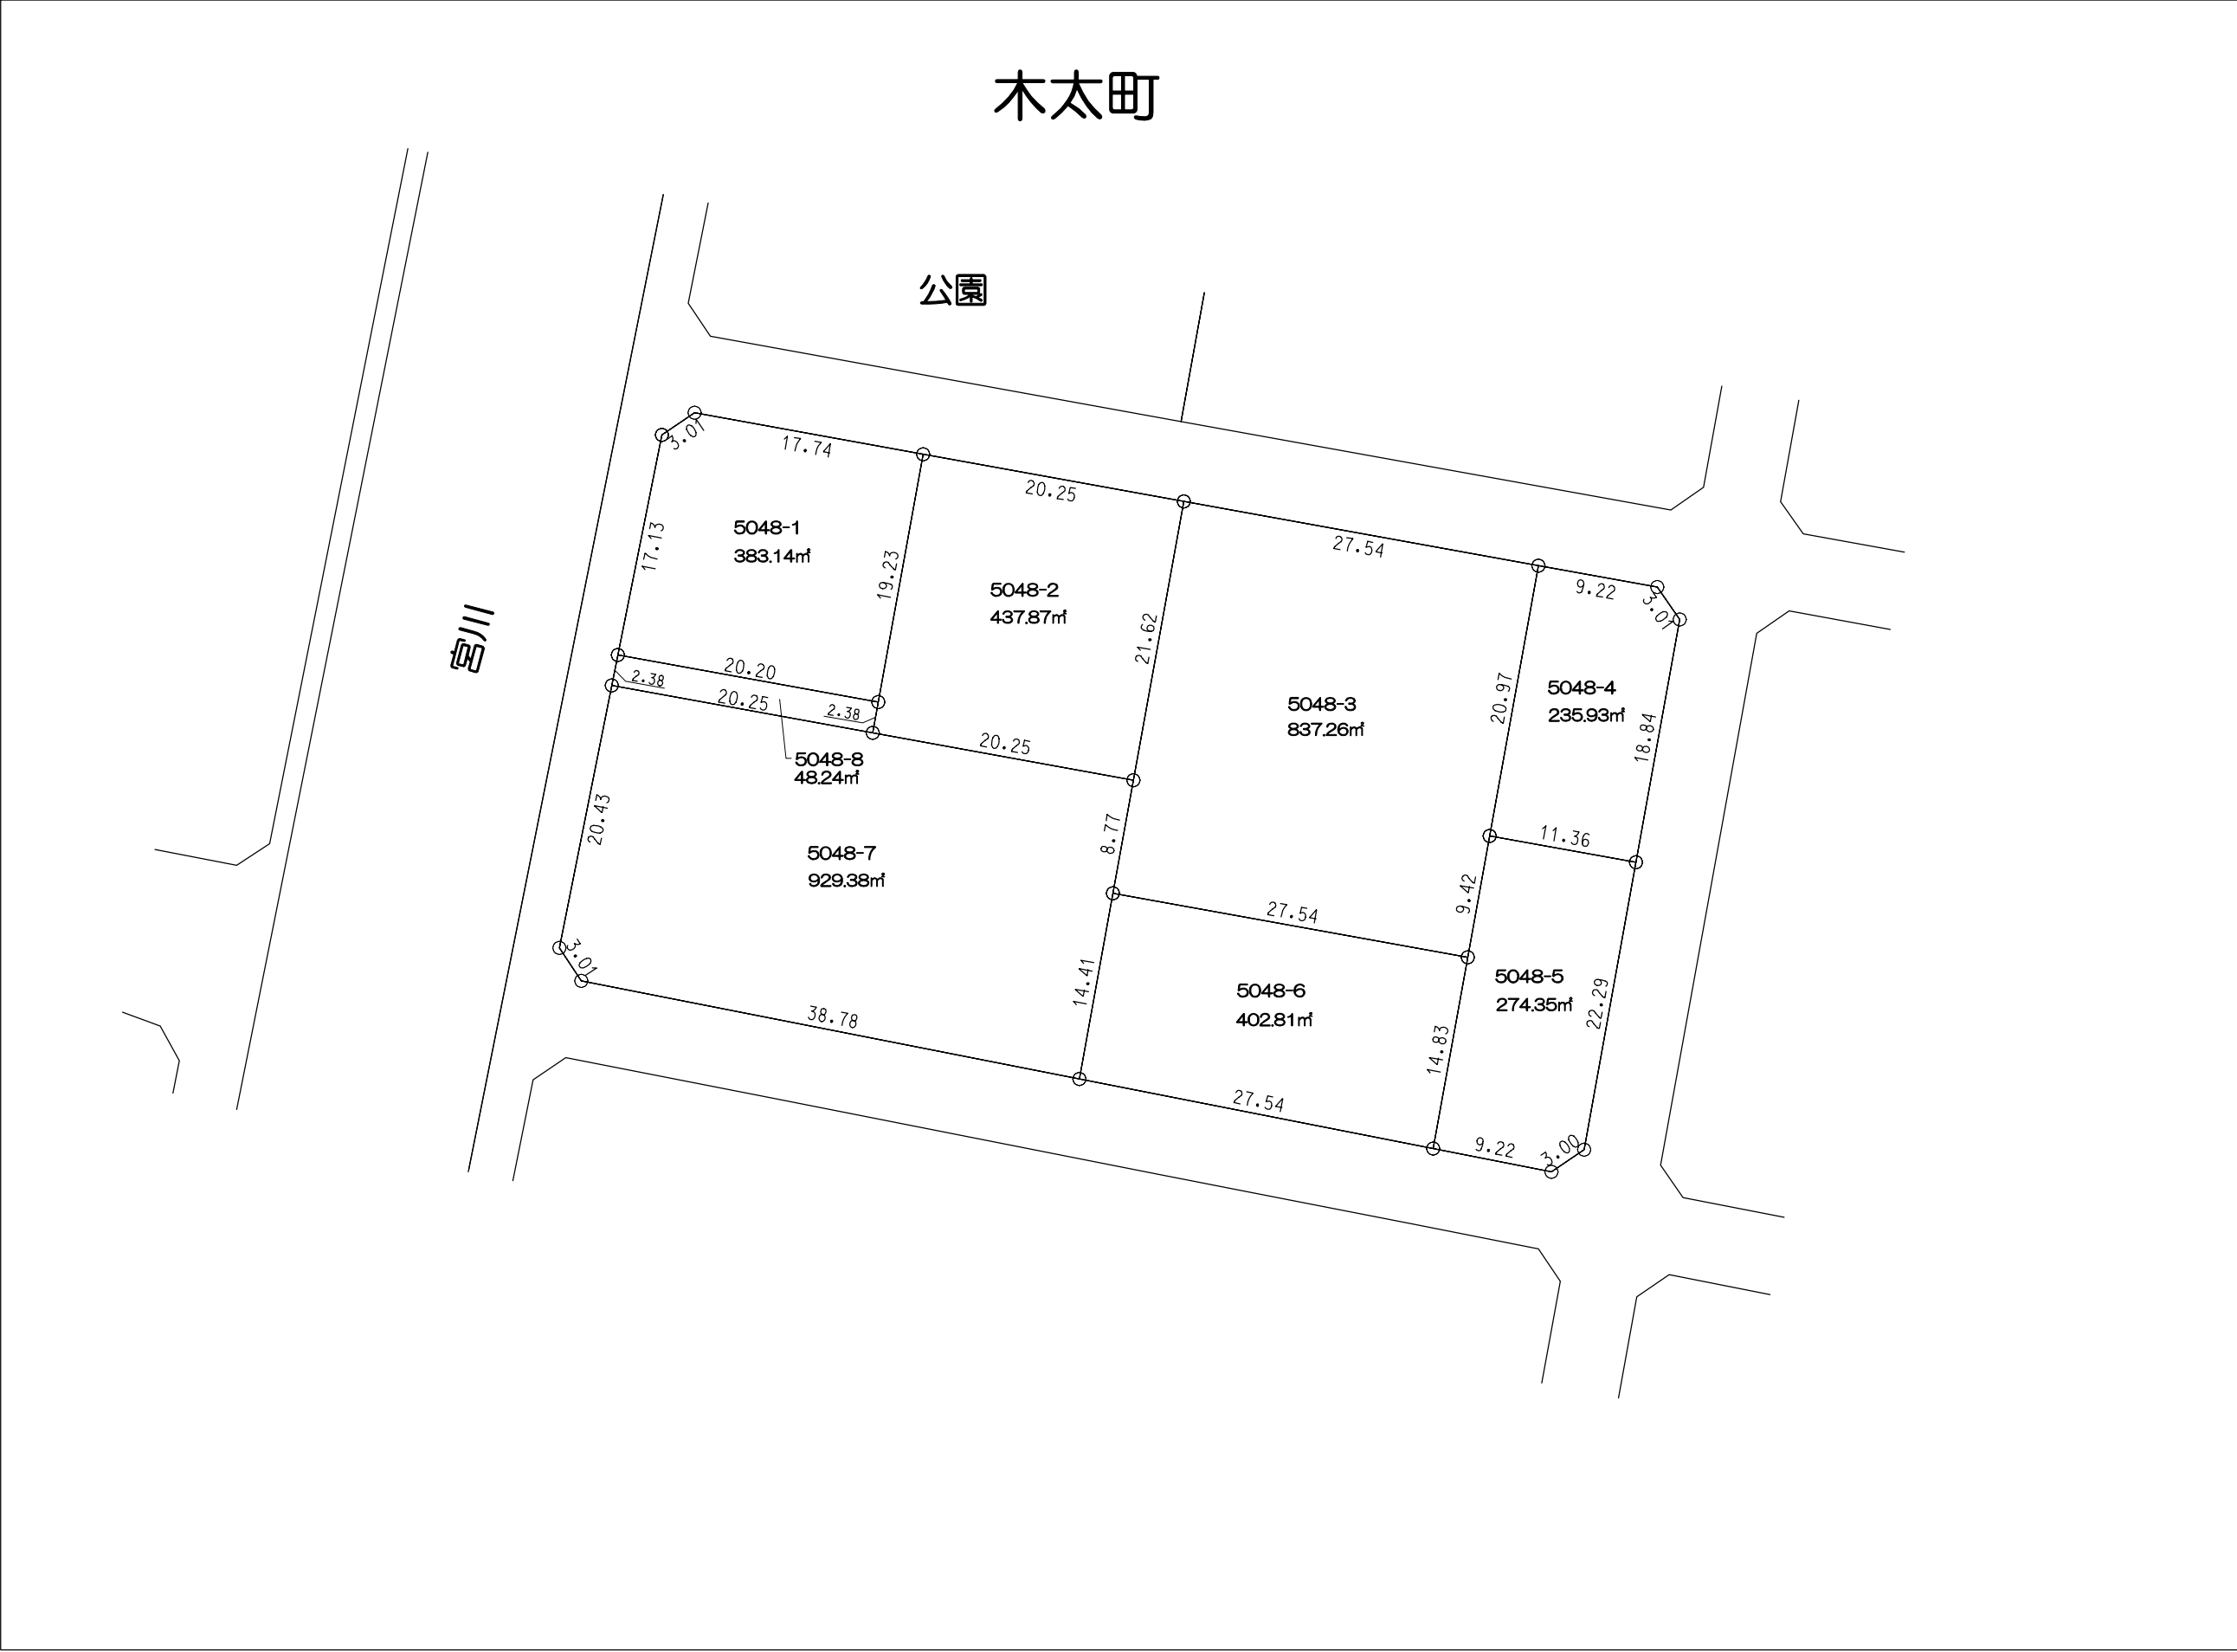

高松市

高
松
市

木太町

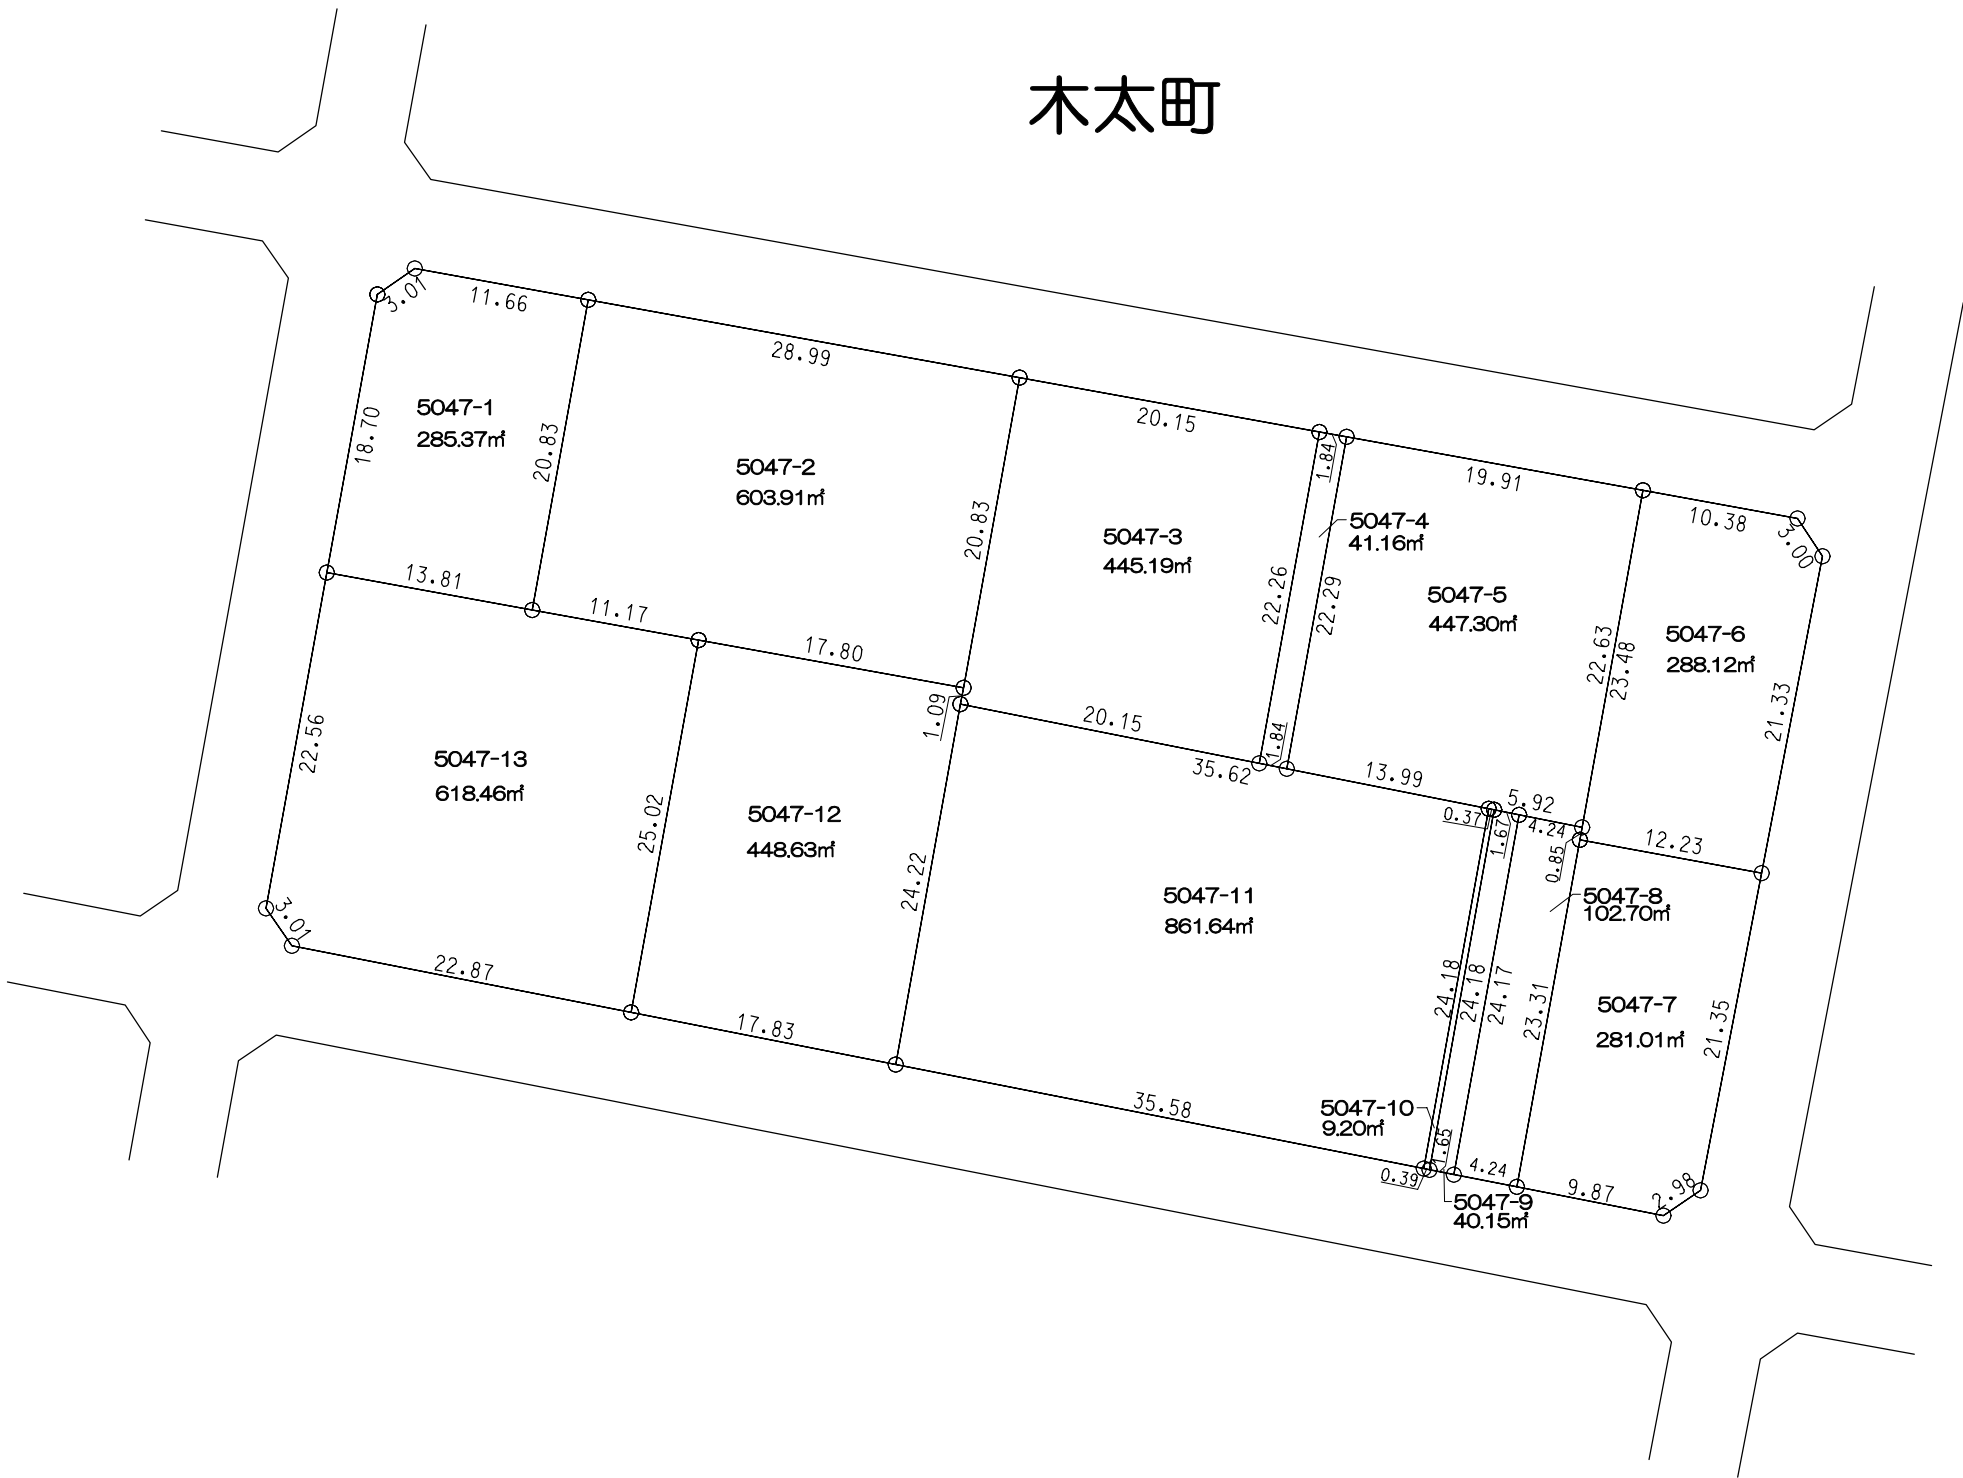

凡 例	
	施行地区界
	町 界
	境界点
辺長(m)	地積(㎡)

木太町





高
松
市

凡 例	
	施行地区界
	町 界
	境界点
12.00 1000-1 120.00㎡ 12.00 10.00 10.00 10.00 12.00 地番 地積(㎡) 辺長(m)	

木太町




拡大図 縮尺 1:10

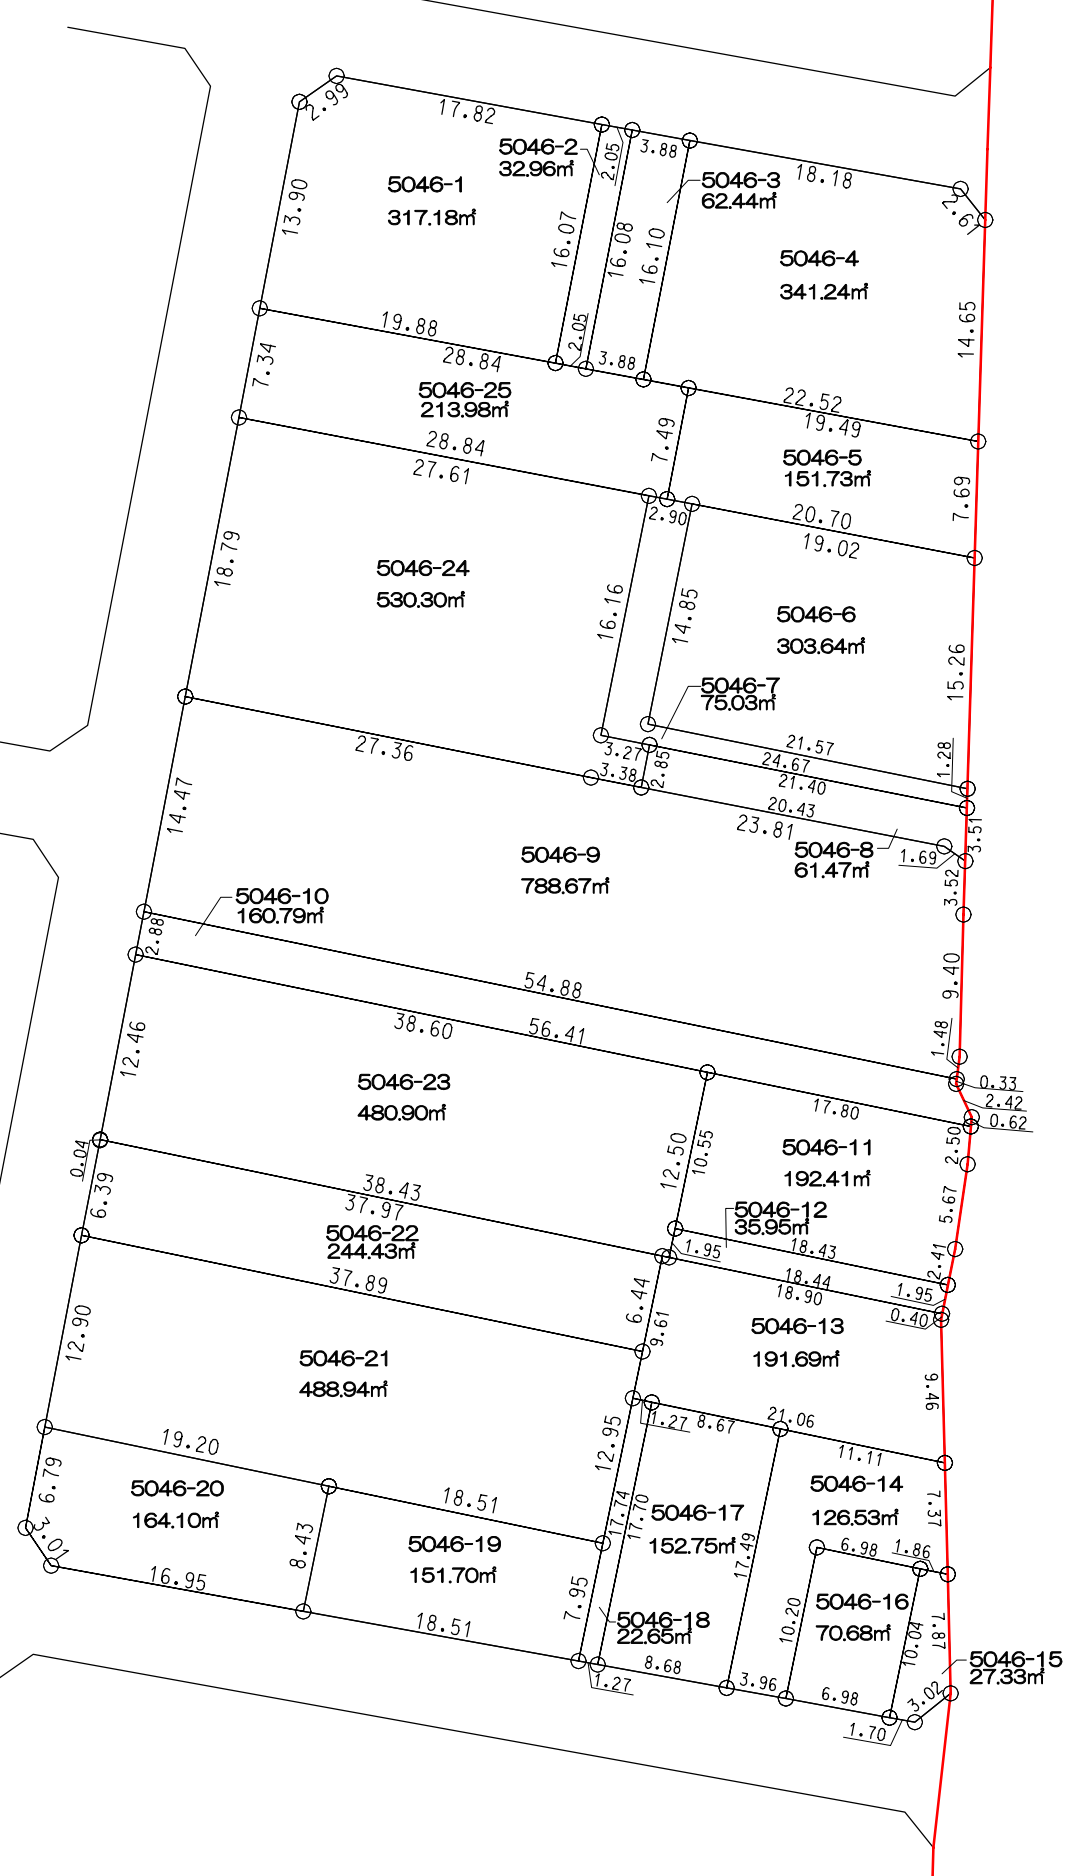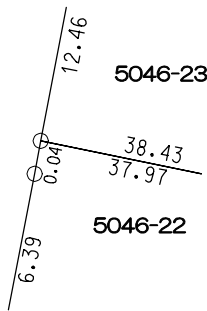

高
松
市


凡 例	
	施行地区界
	町 界
	境界点




木太町

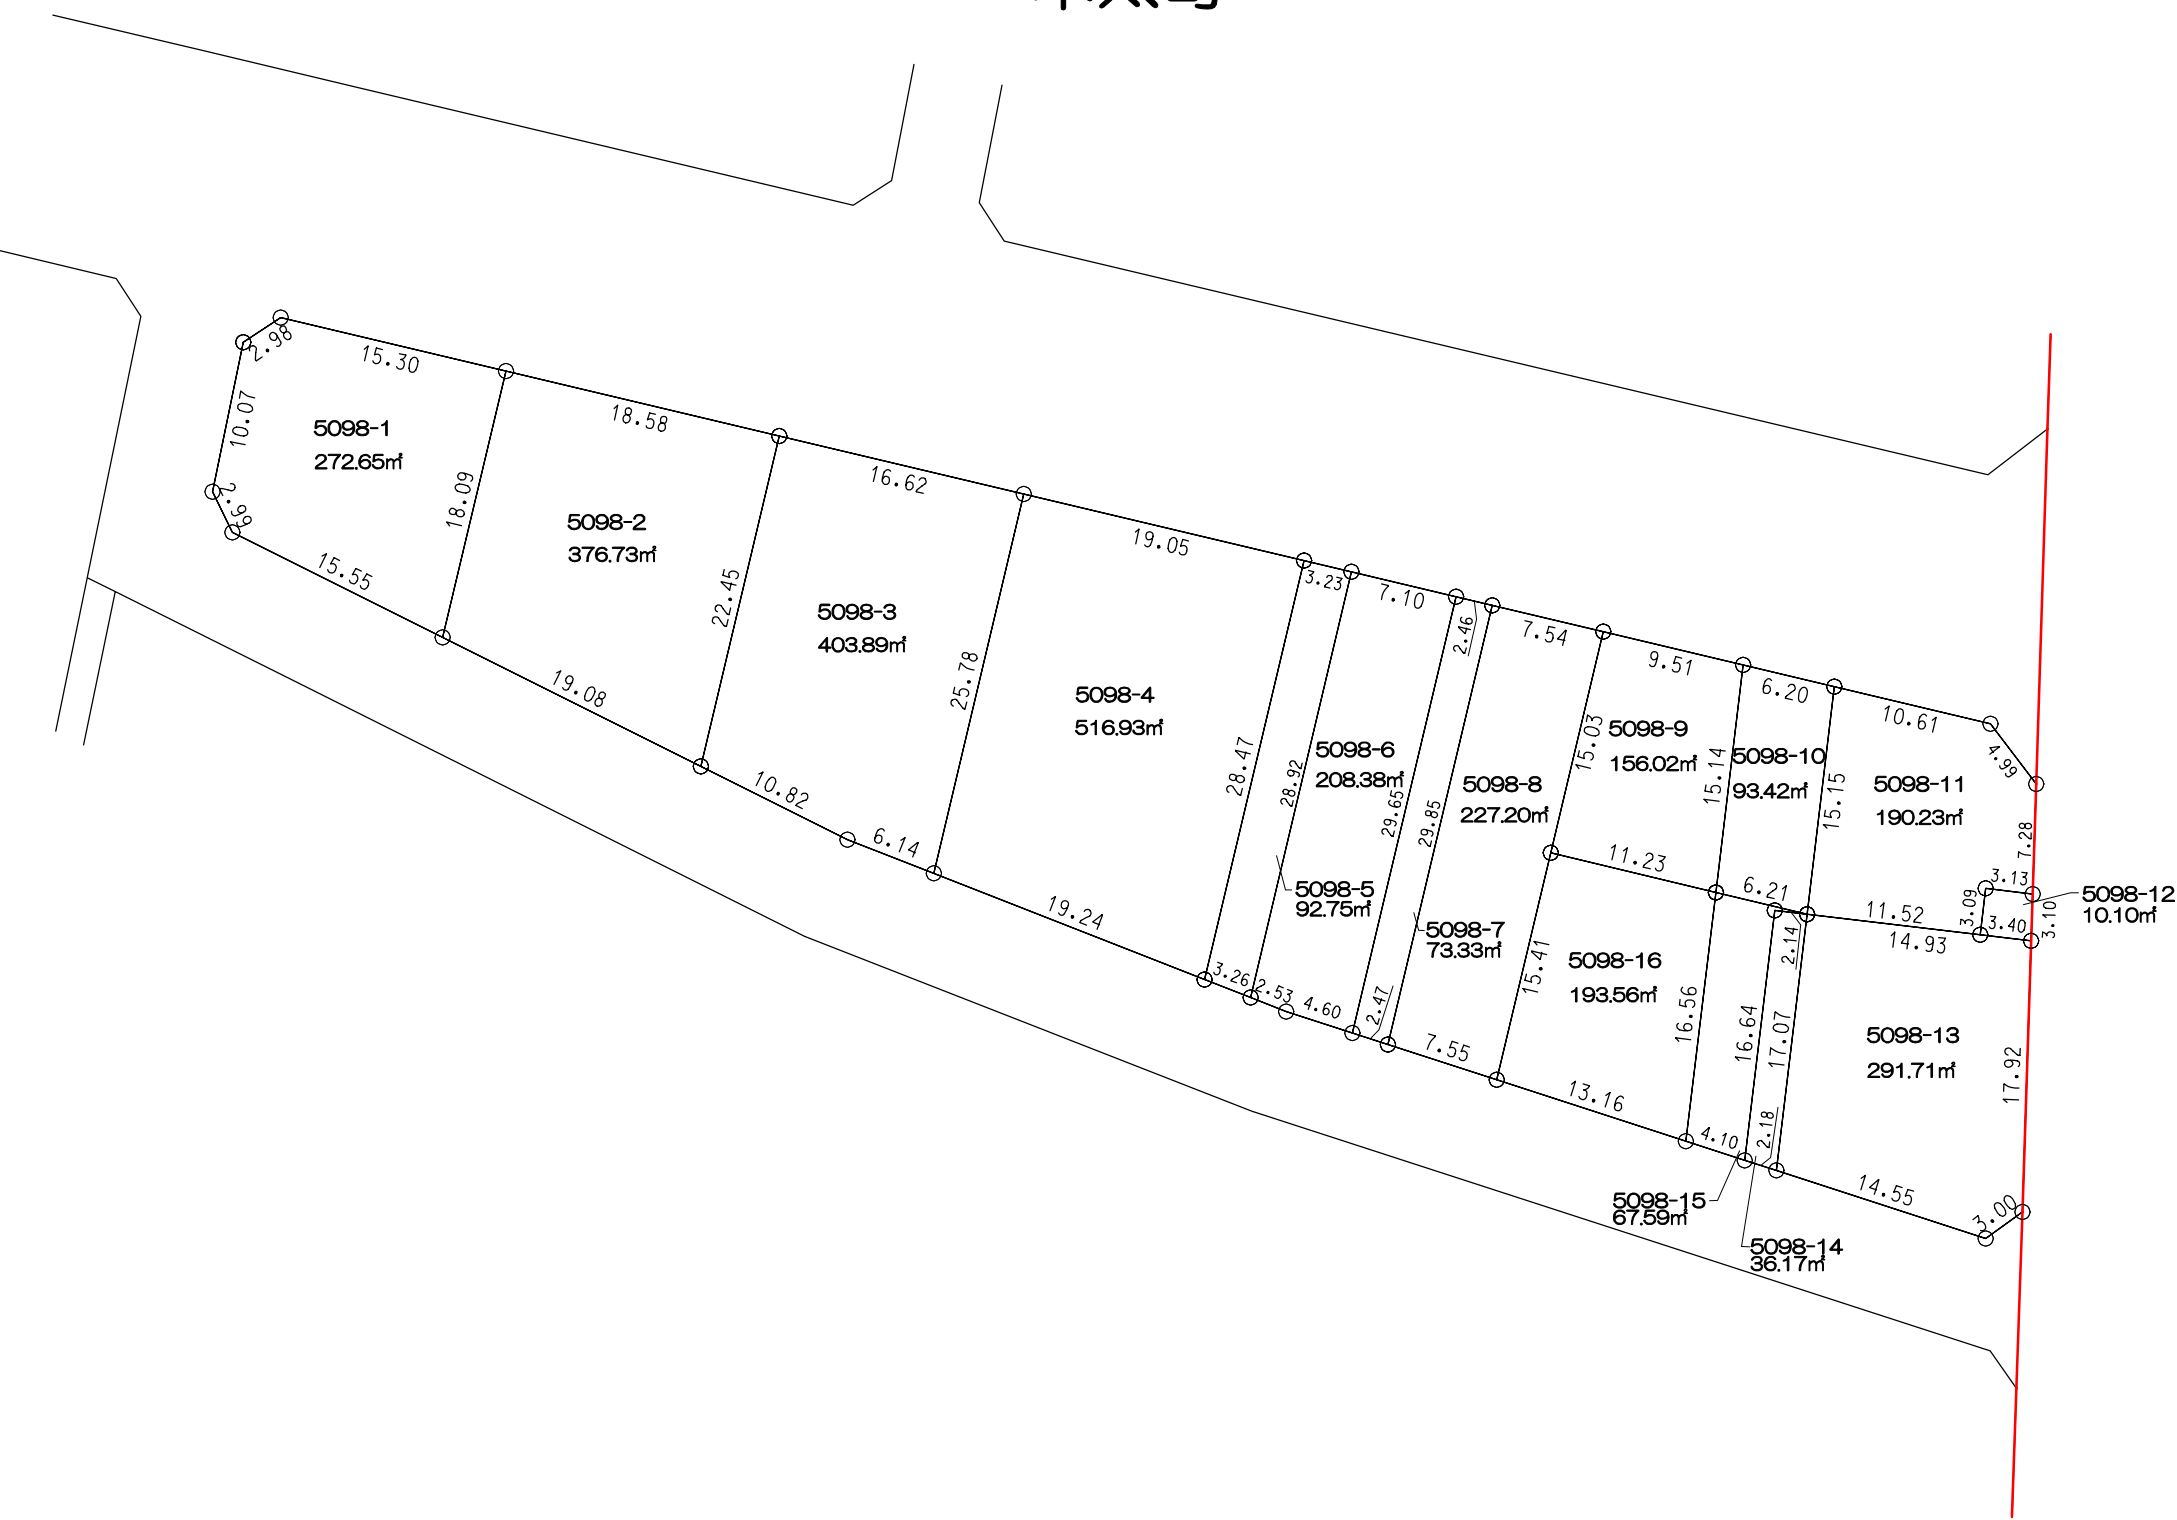


高松市

凡 例	
	施行地区界
	町 界
	境界点
12.00 1000-1 120.00㎡ 12.00 10.00 地番 辺長(m) 地積(㎡)	

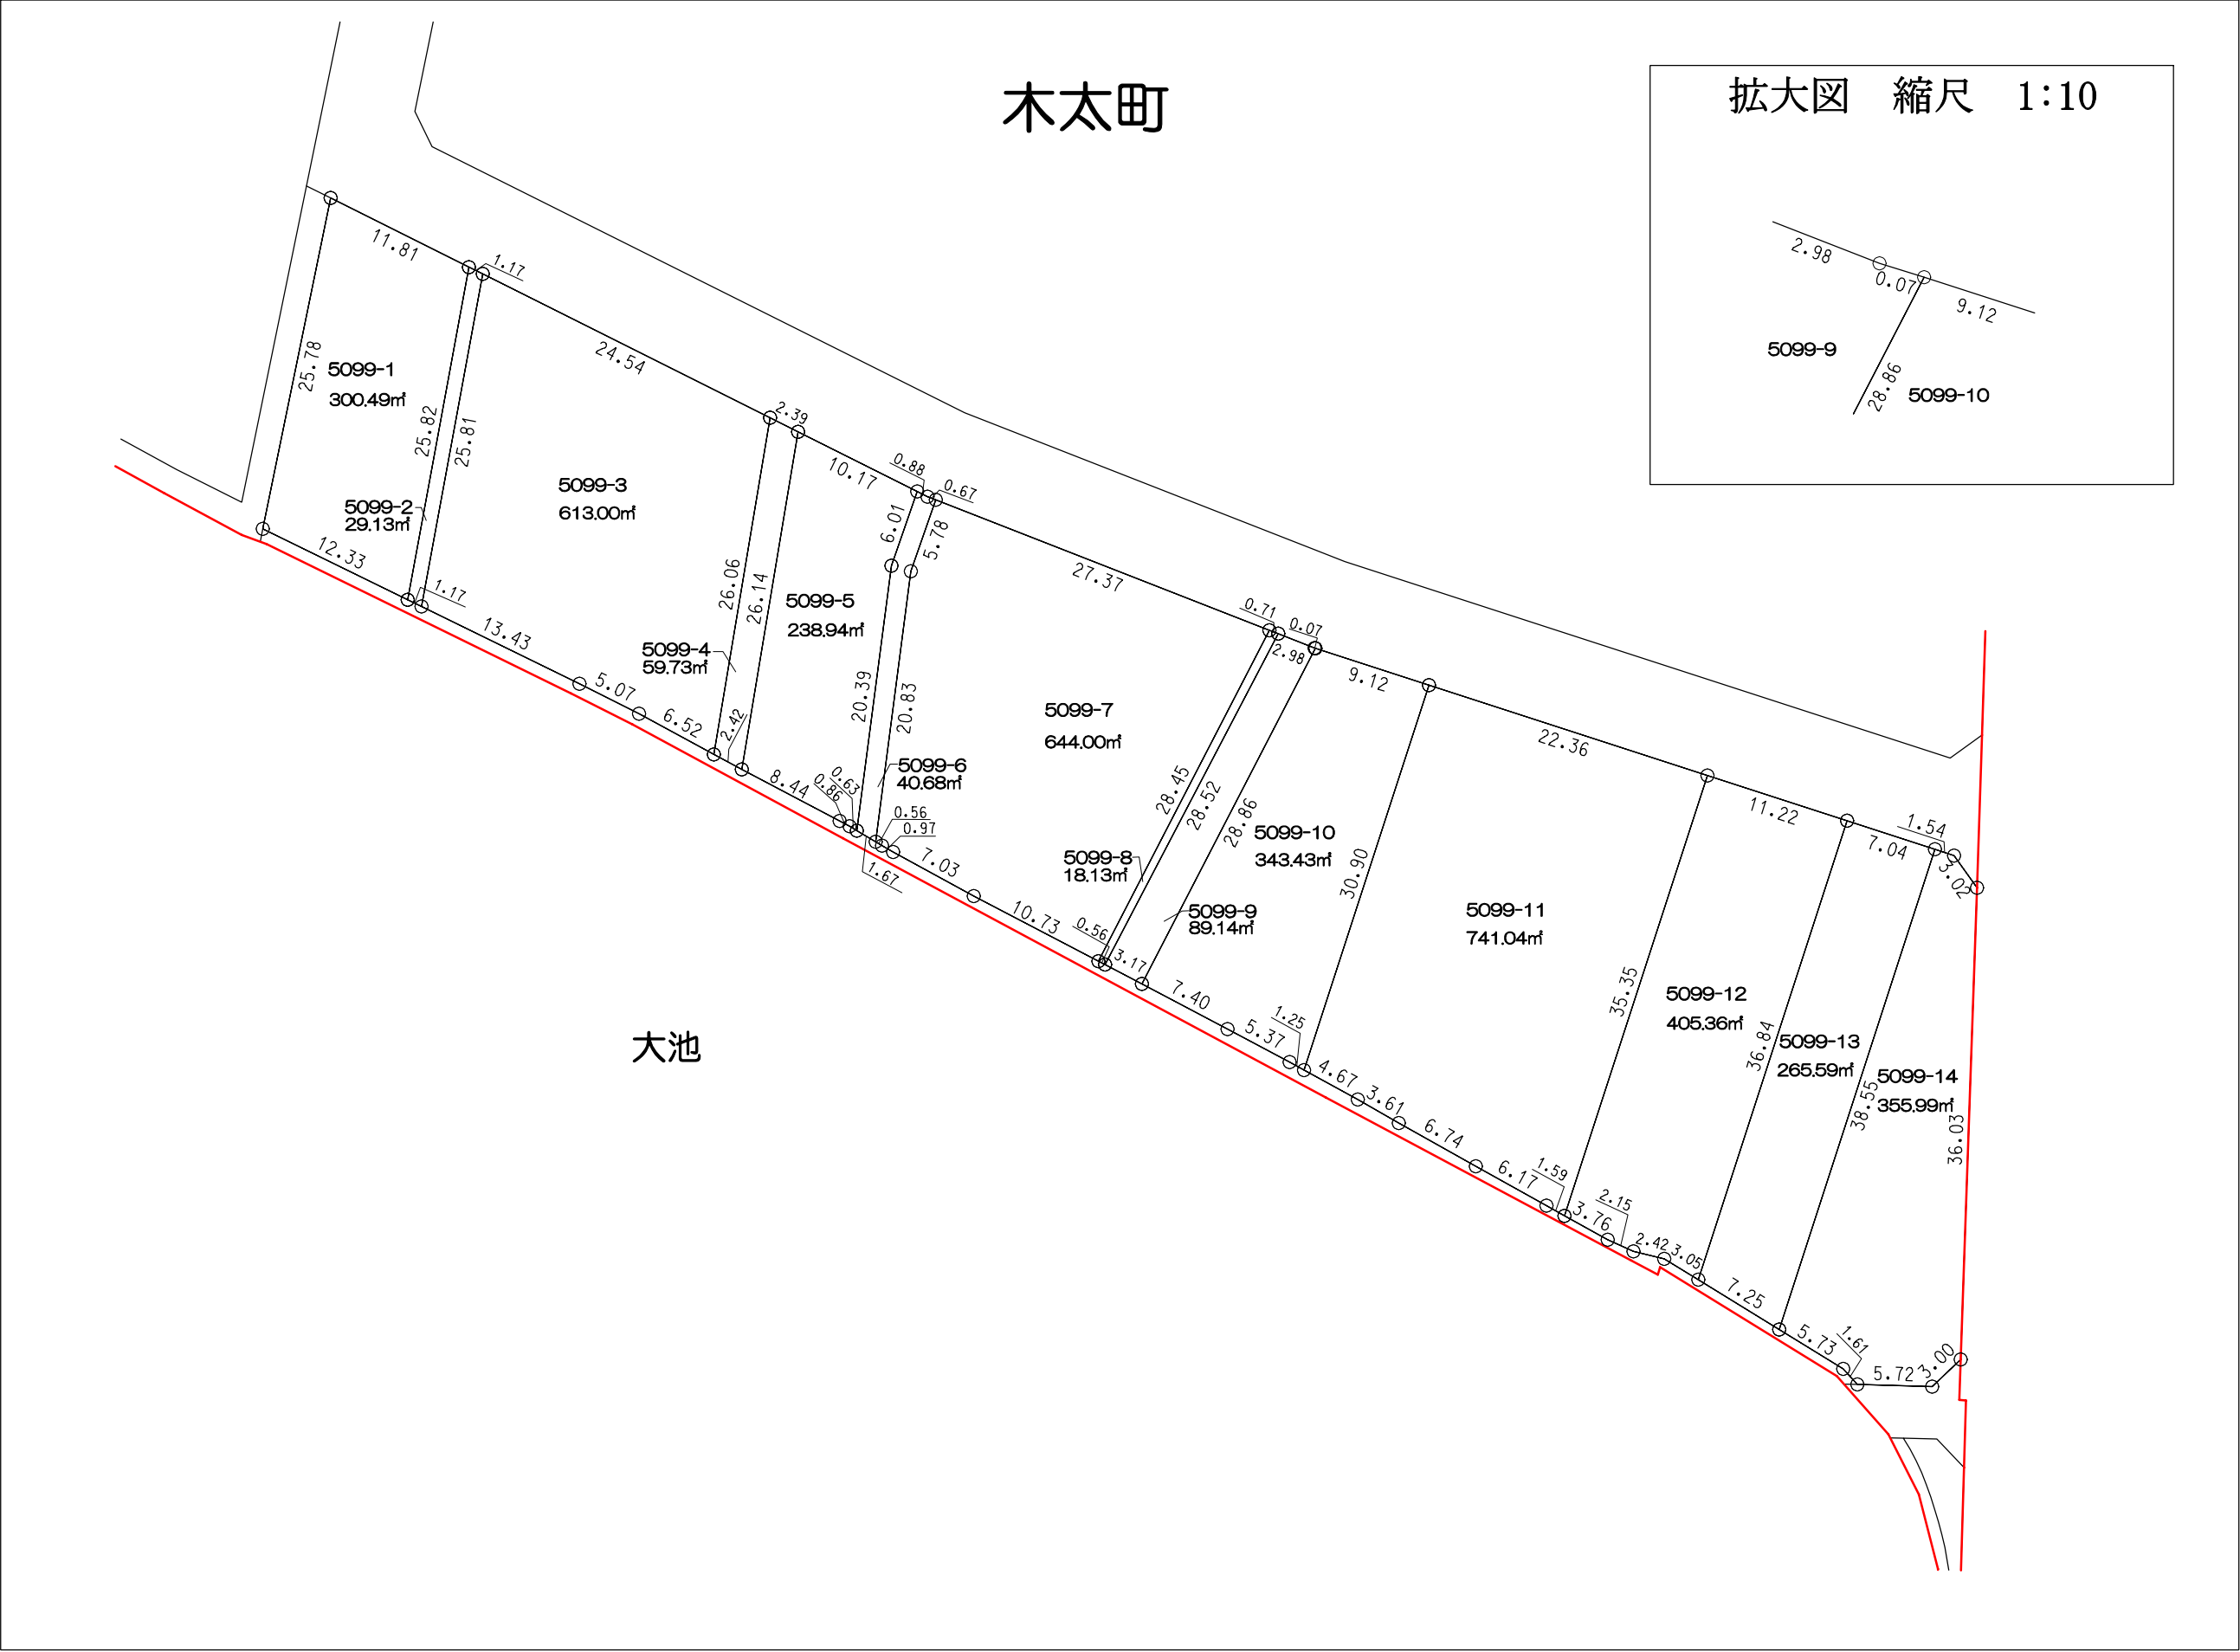

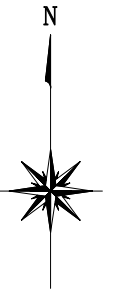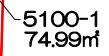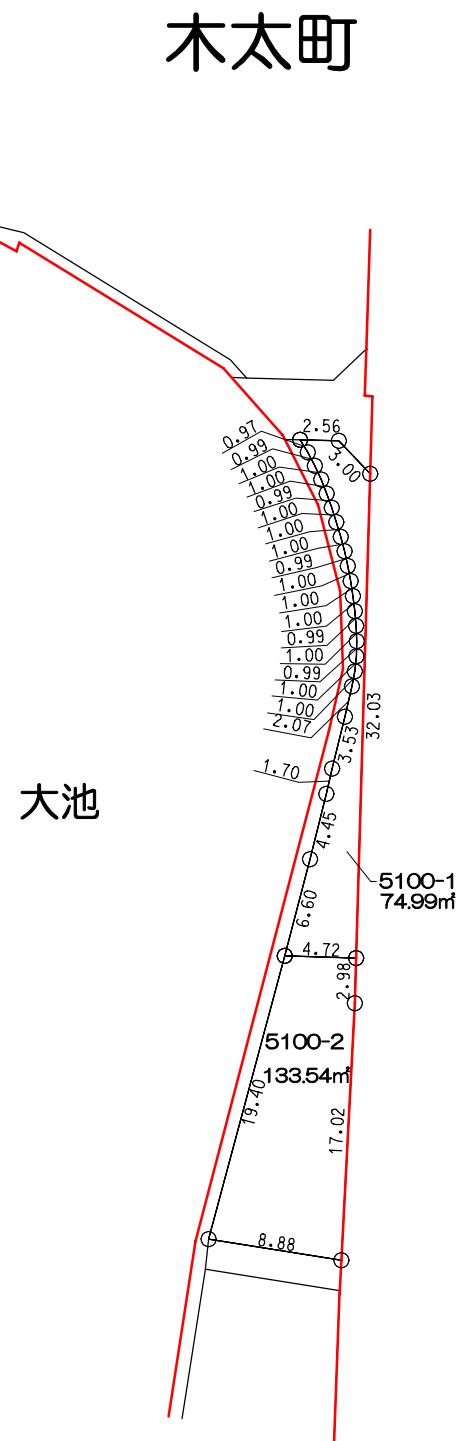


凡 例	
	施行地区区界
	町 界
	境界点

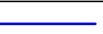


木太町

大池

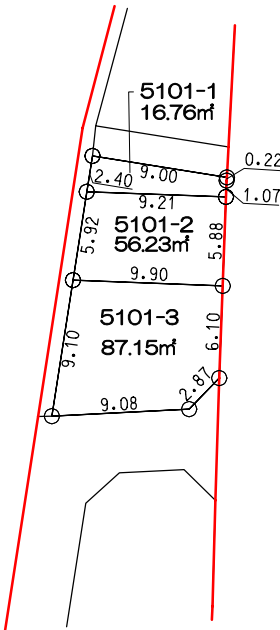


高
松
市


凡 例	
	施行地区界
	町 界
	境界点
12.00 1000-1 120.00㎡ 10.00 12.00 地番 辺長(m) 地積(㎡)	

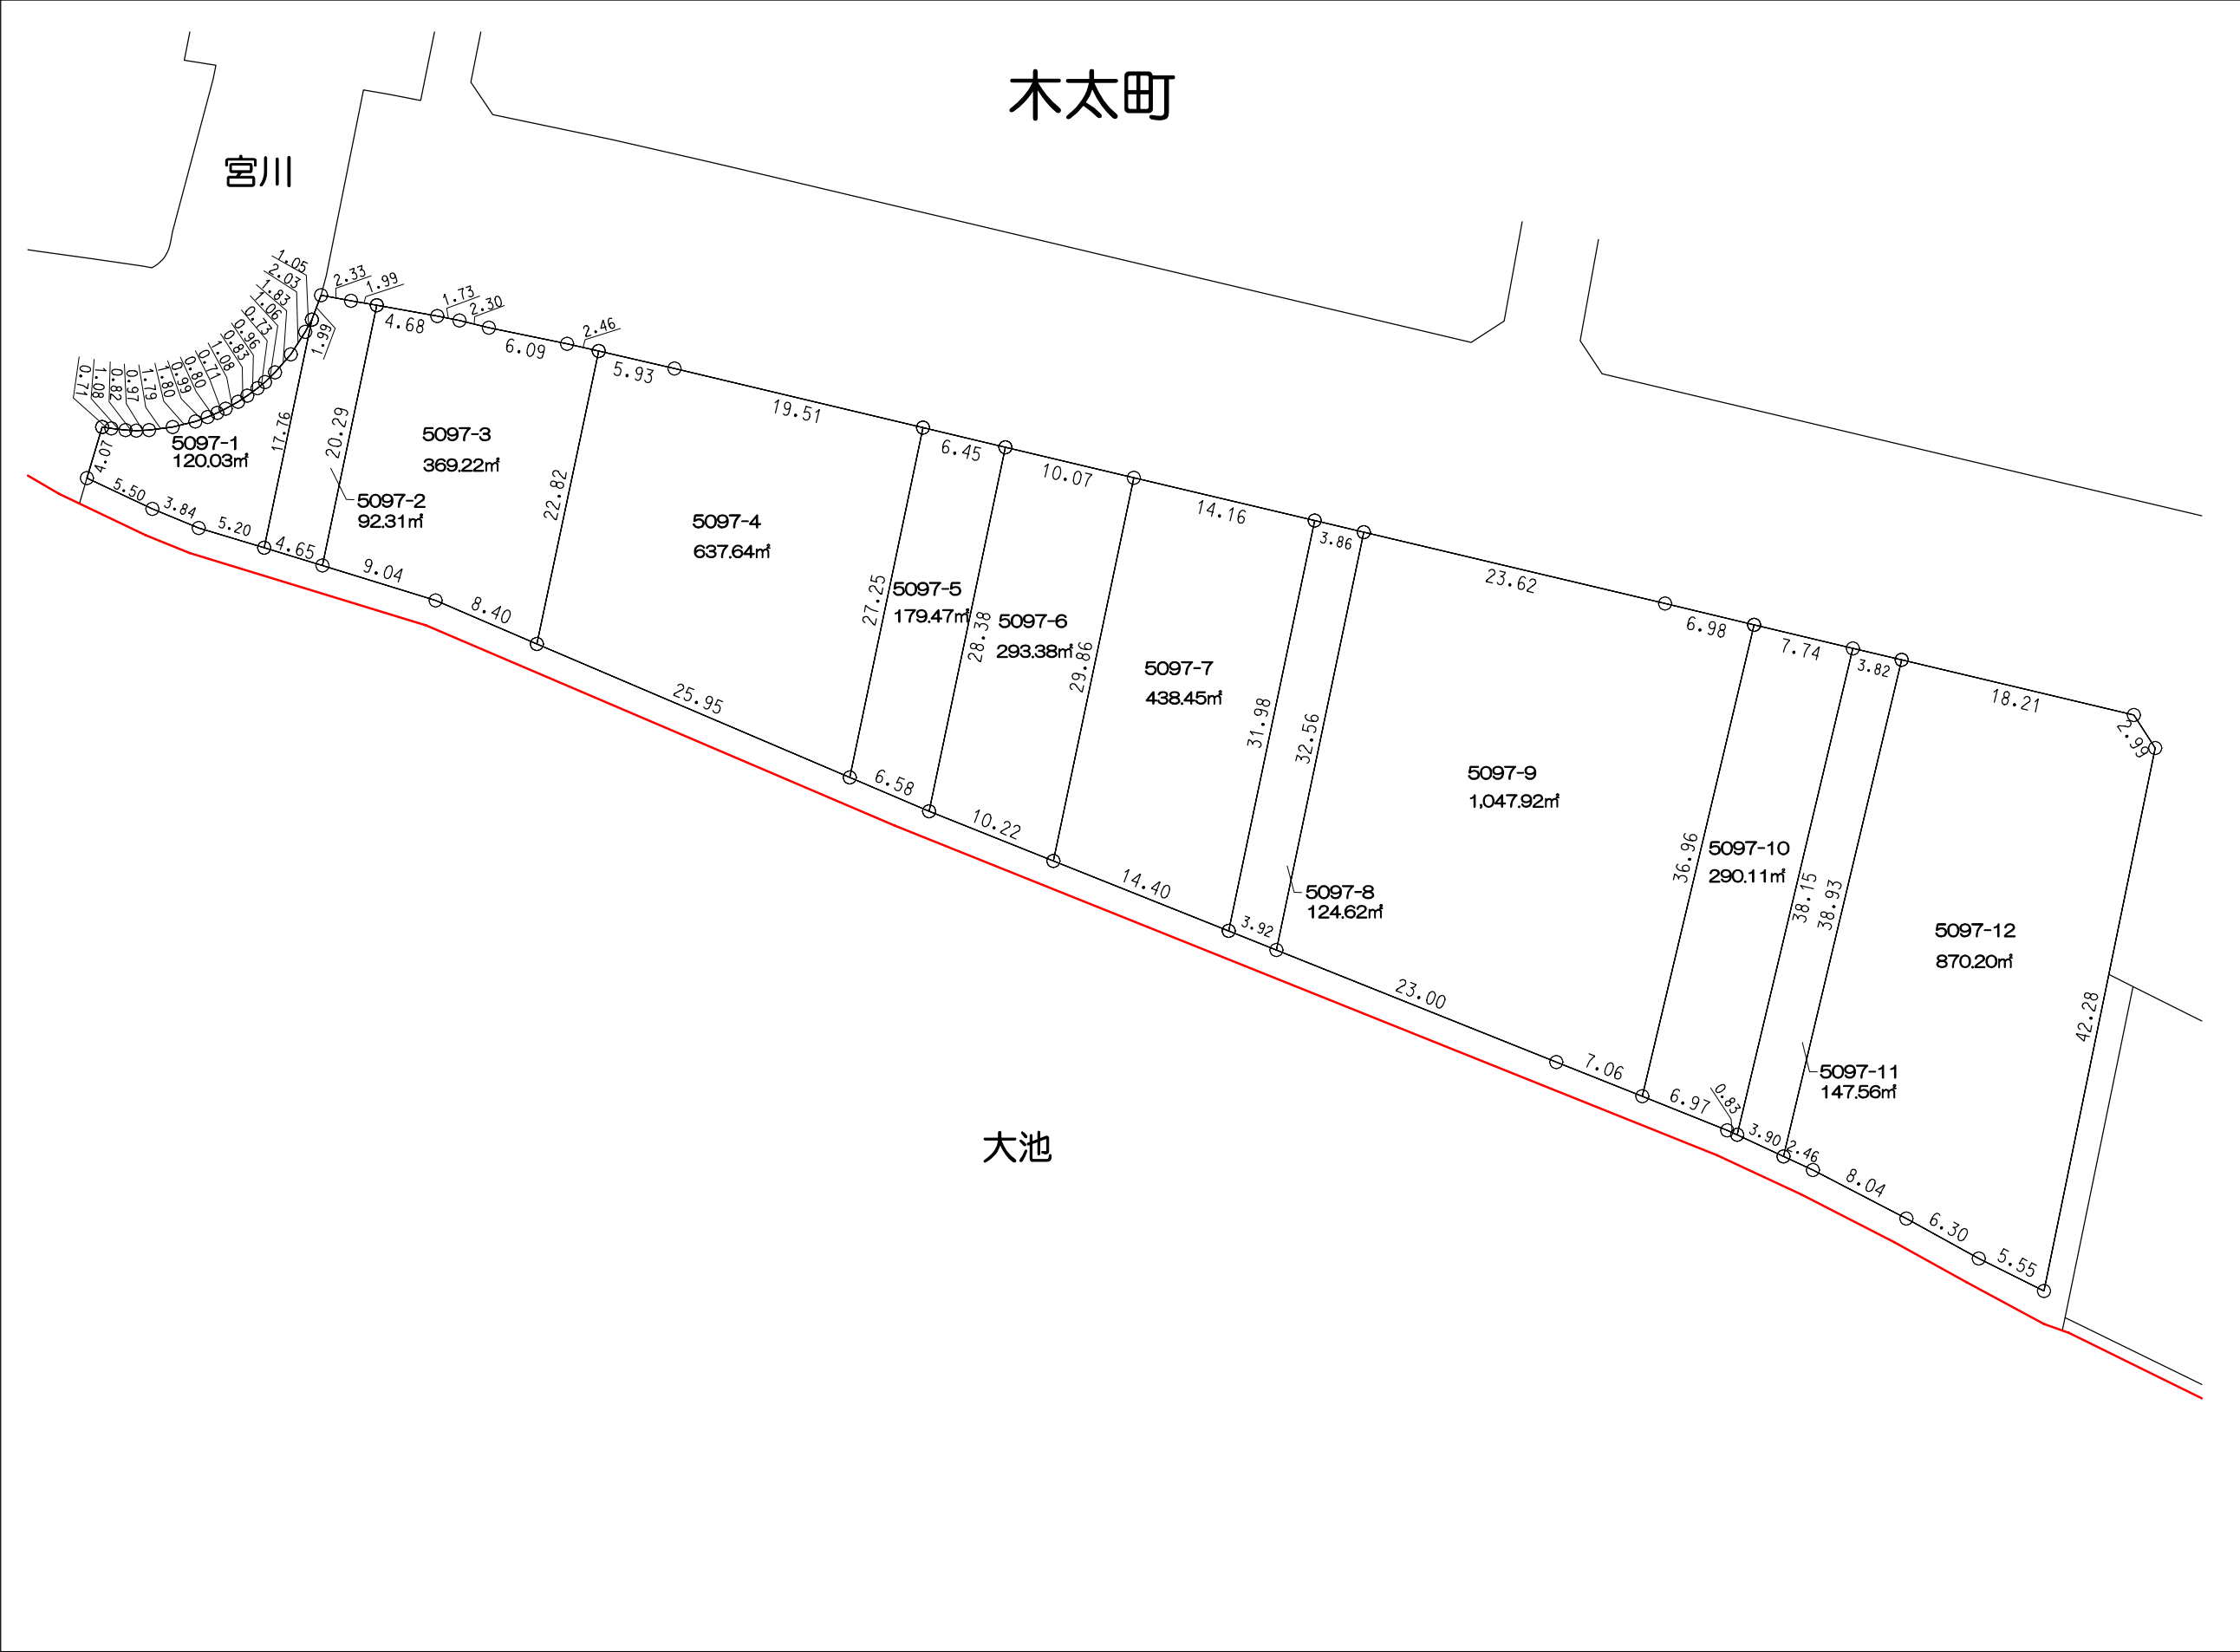

高松市

高
松
市

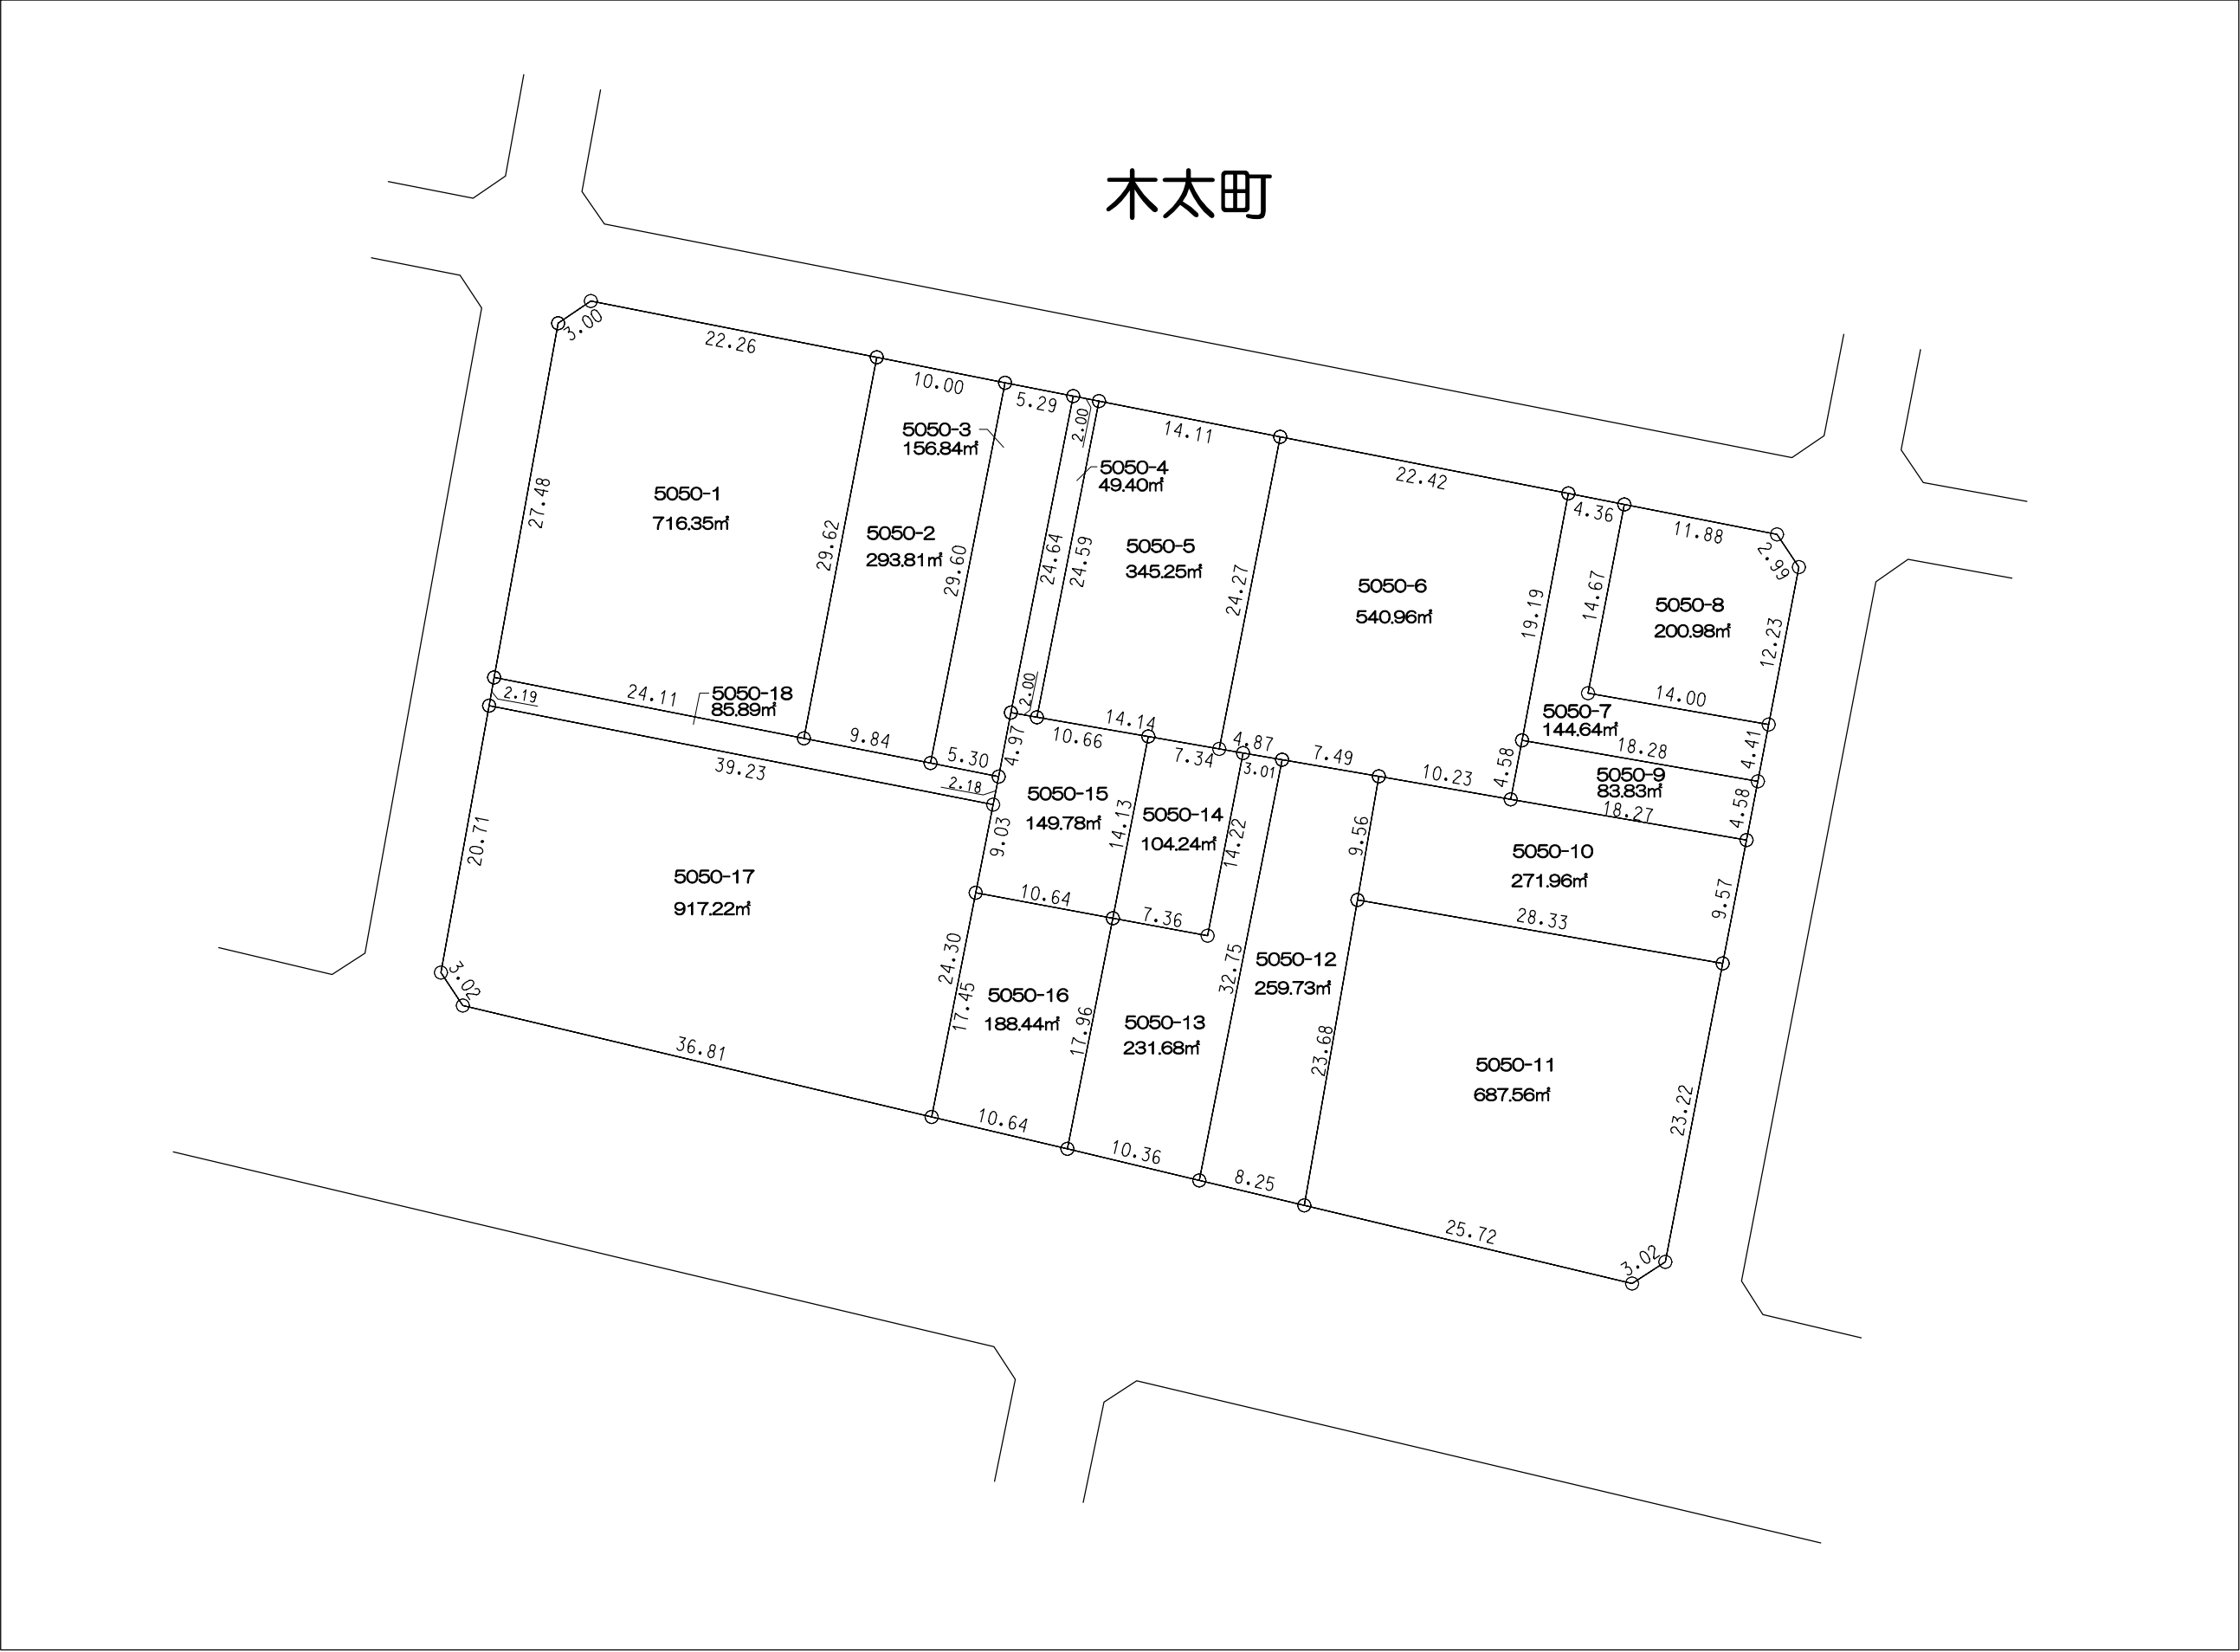

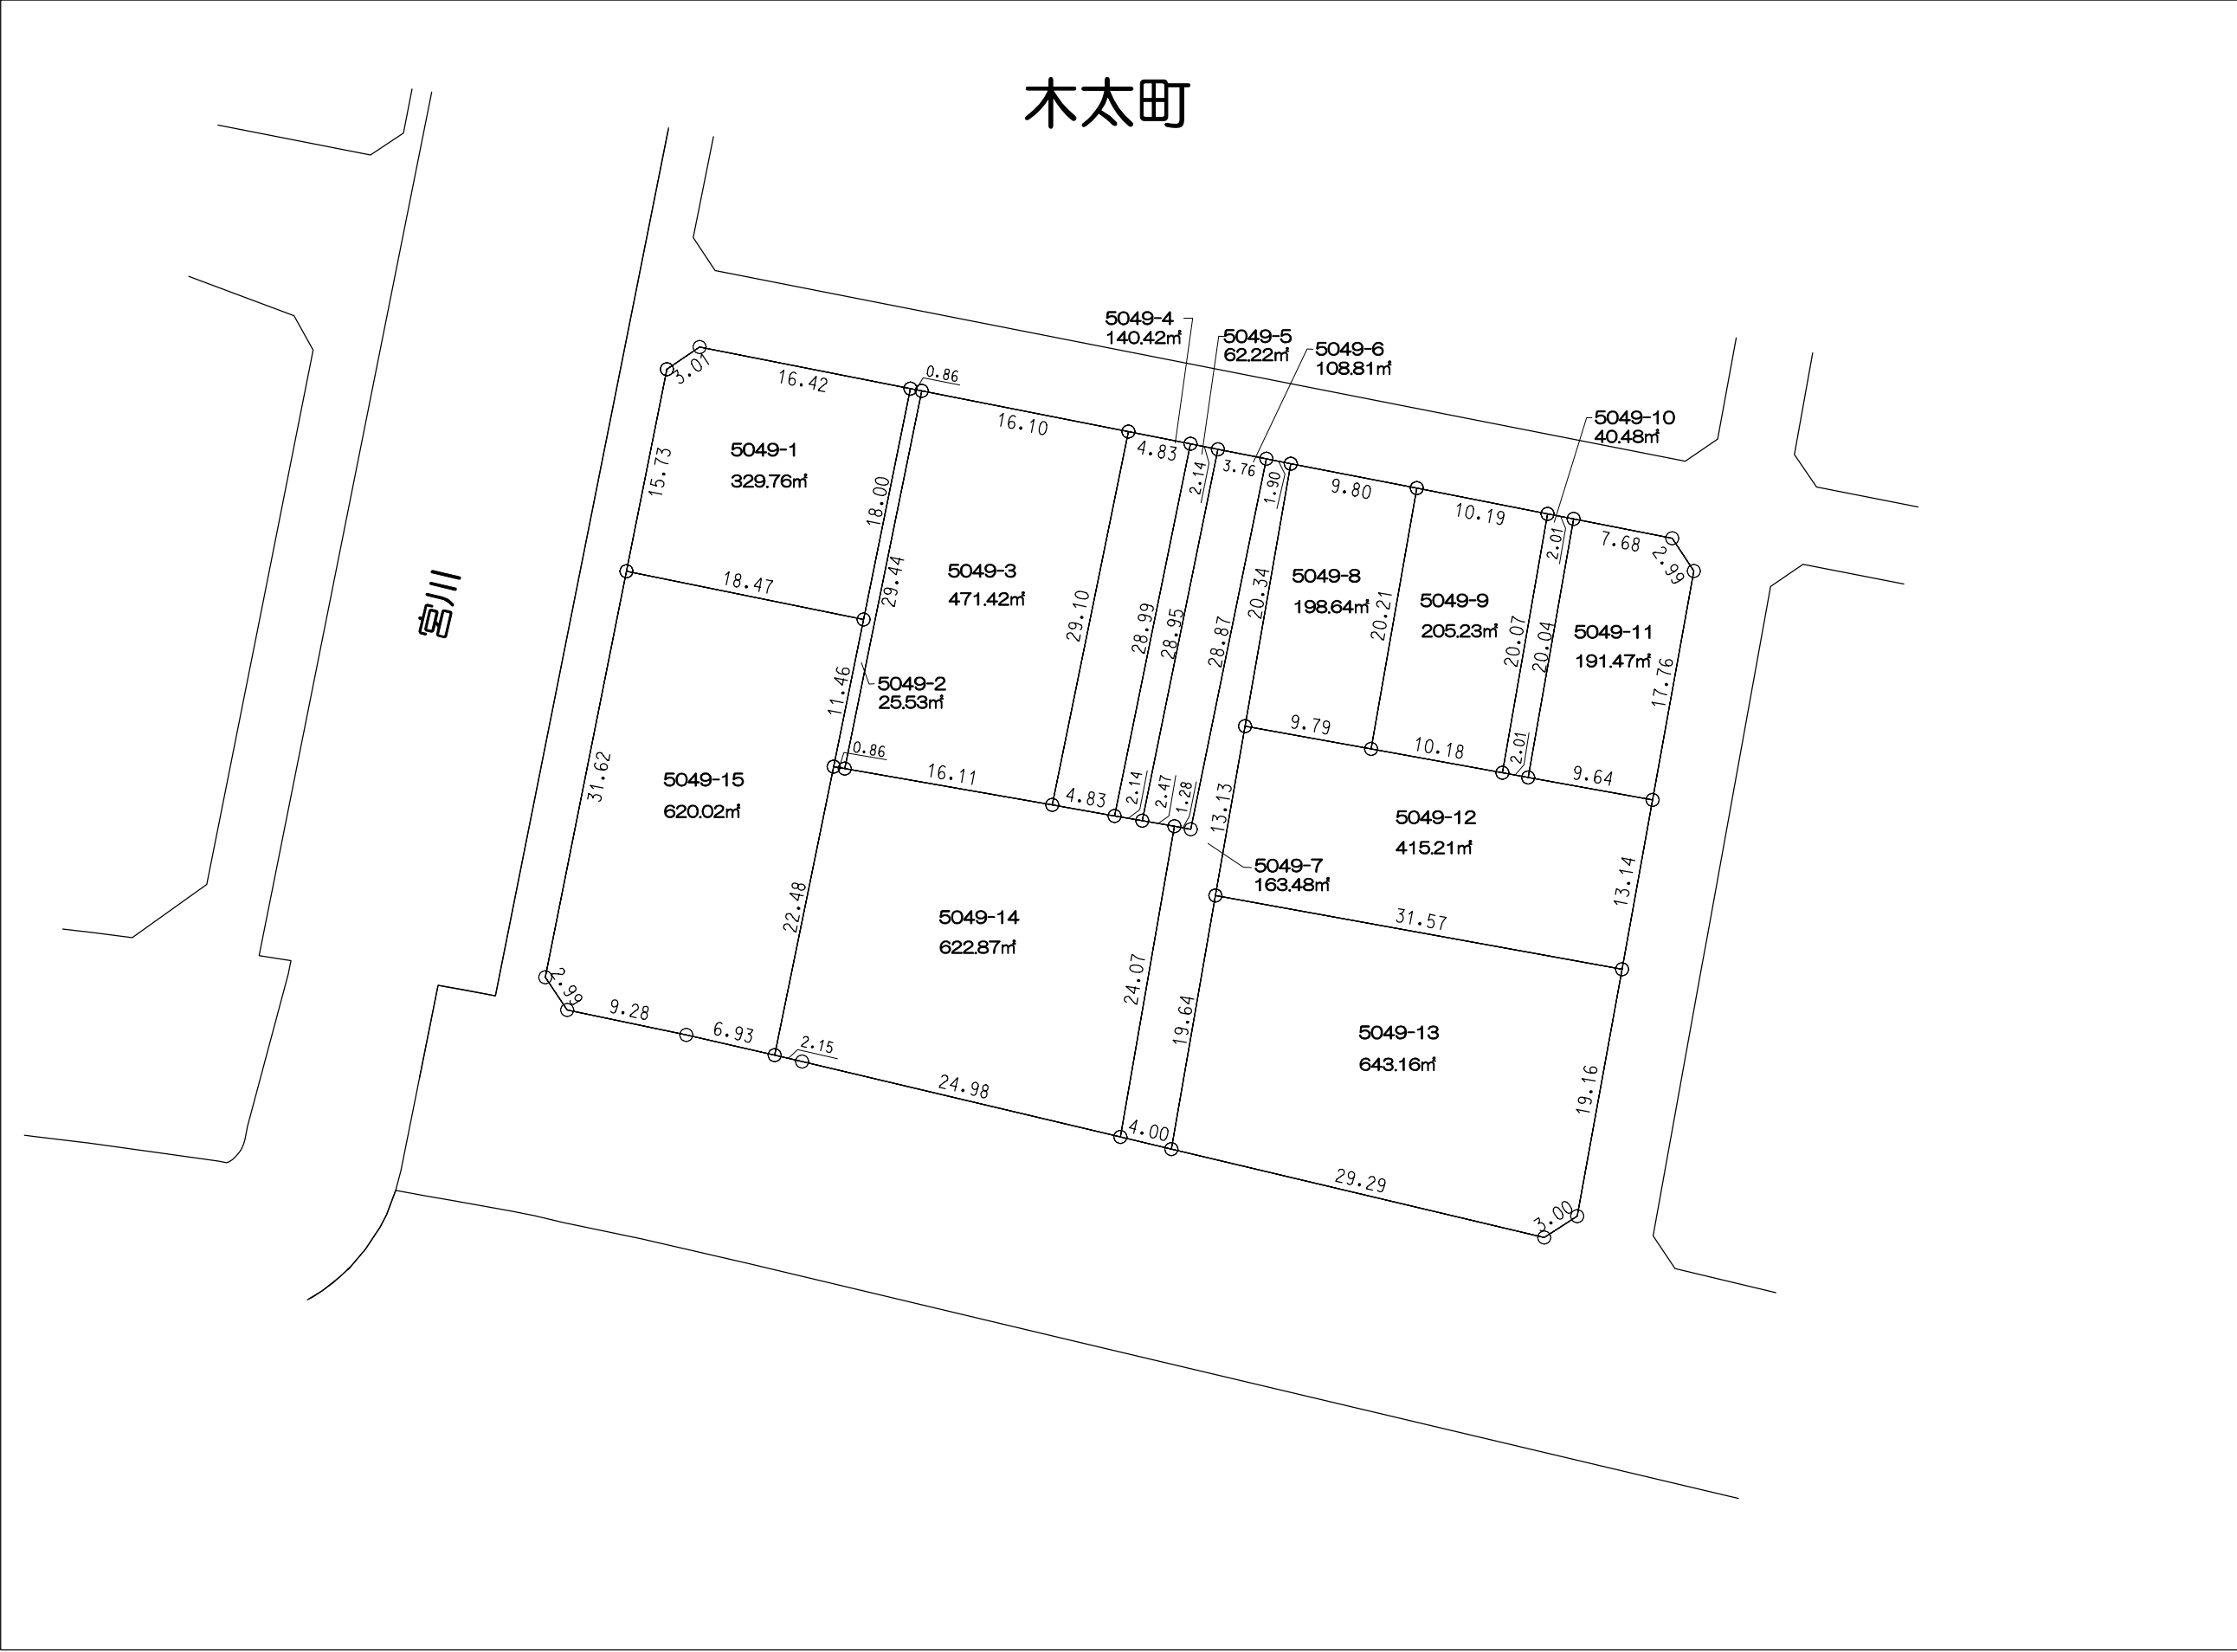

木太町





凡 例	
	施行地区界
	町 界
	境界点

	地番
12.00	地積(㎡)
10.00	辺長(m)


高松市

木太町

拡大図 縮尺 1:100

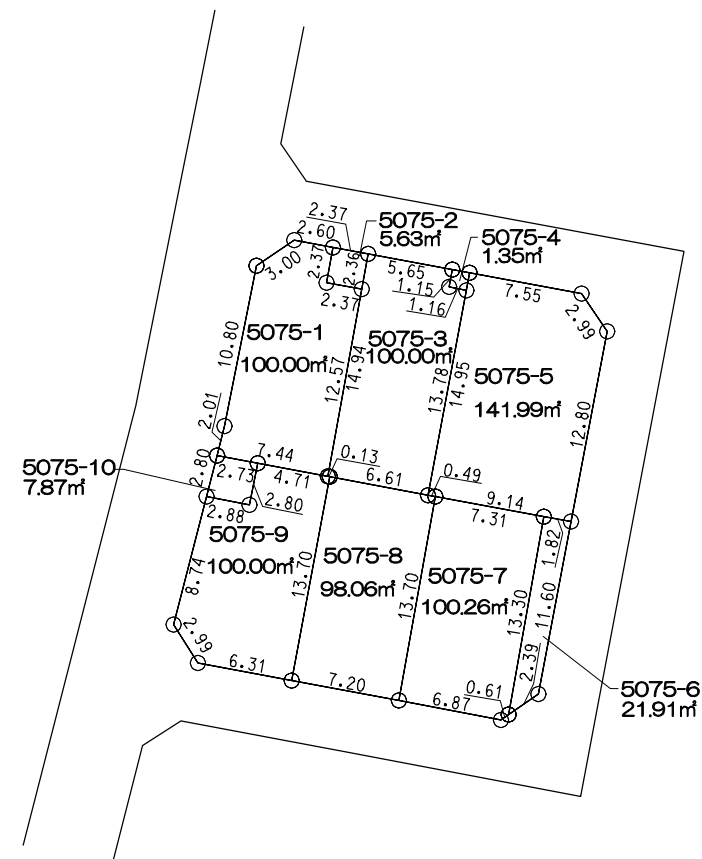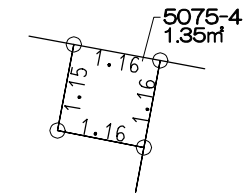



拡大図 縮尺 1:100

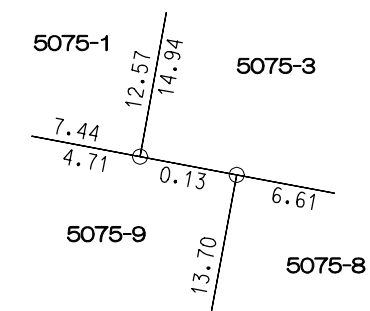

凡 例	
	施行地区区界
	町 界
	境界点




木太町

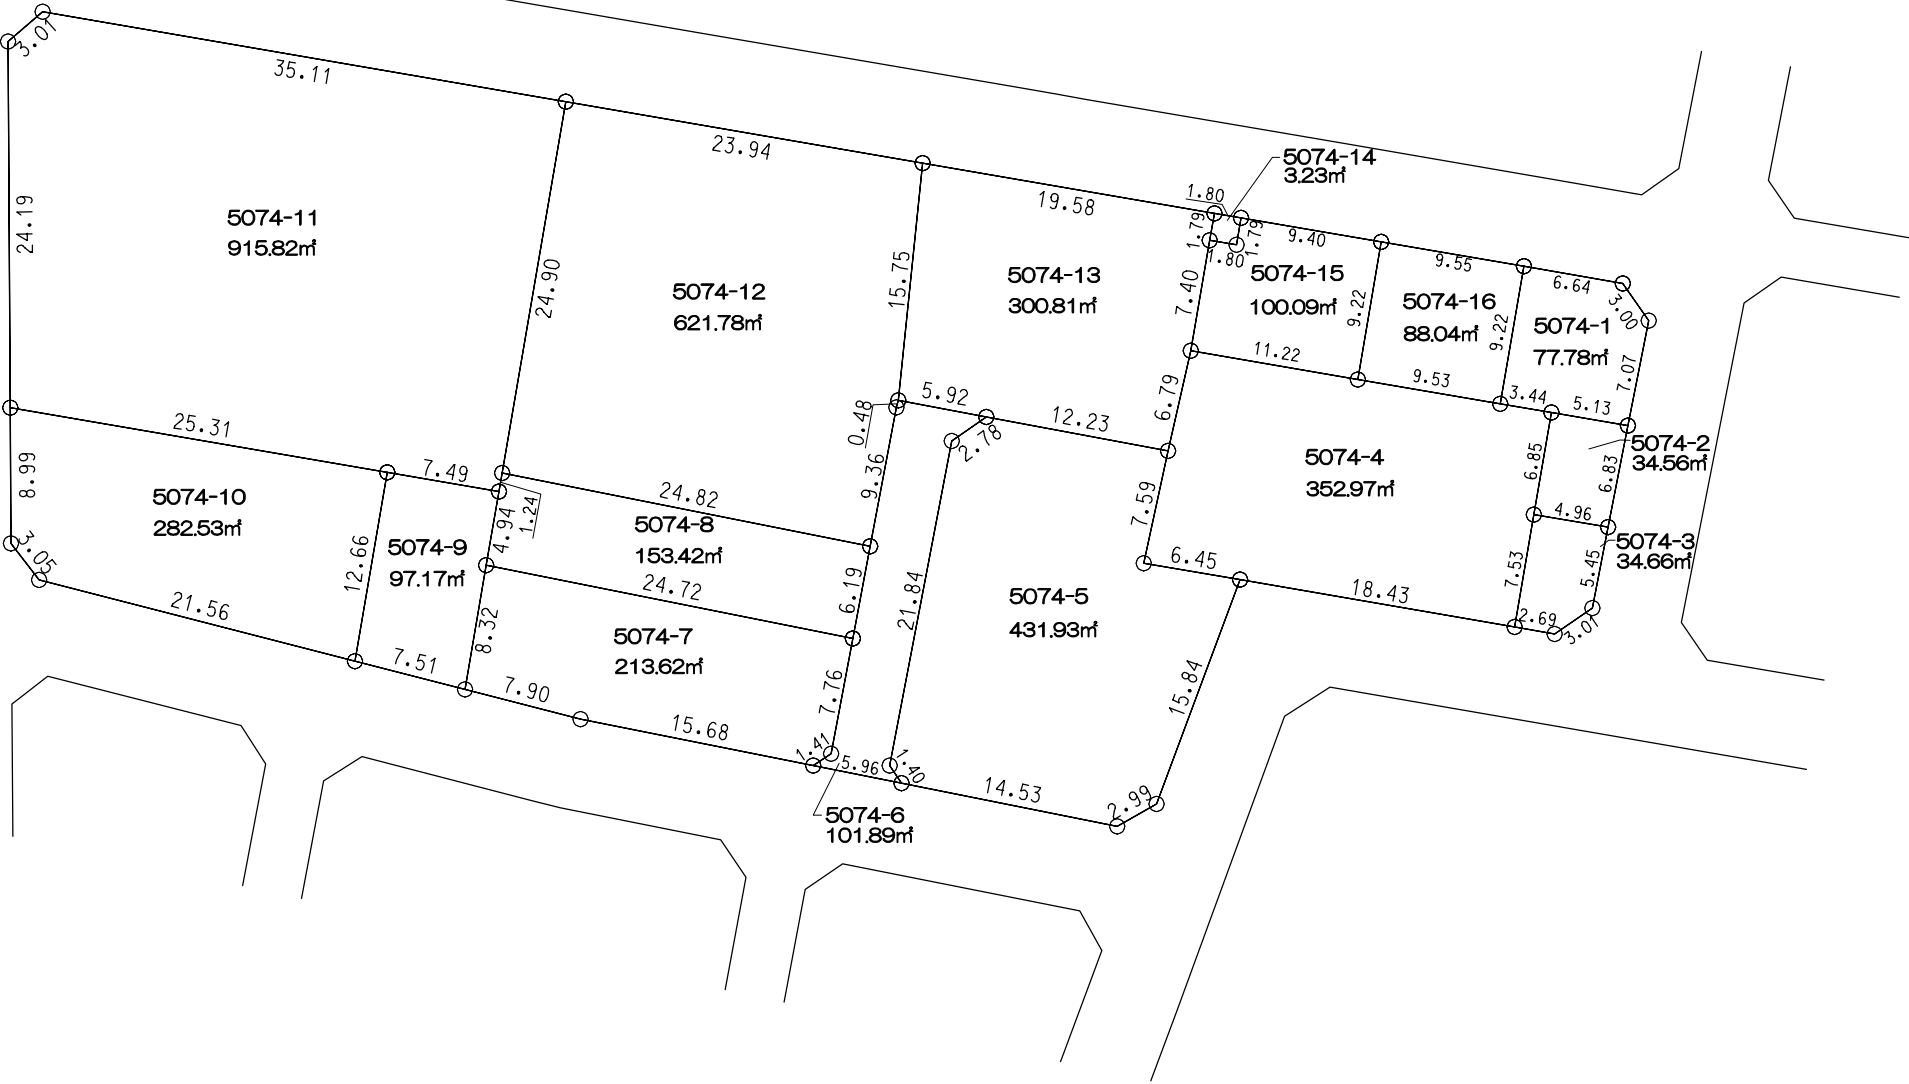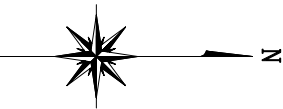


凡 例	
—	施行地区界
—	町 界
○	境界点
12.00 1000-1 120.00㎡ 12.00 10.00 地番 地積(㎡) 辺長(m)	

高
松
市

高
松
市

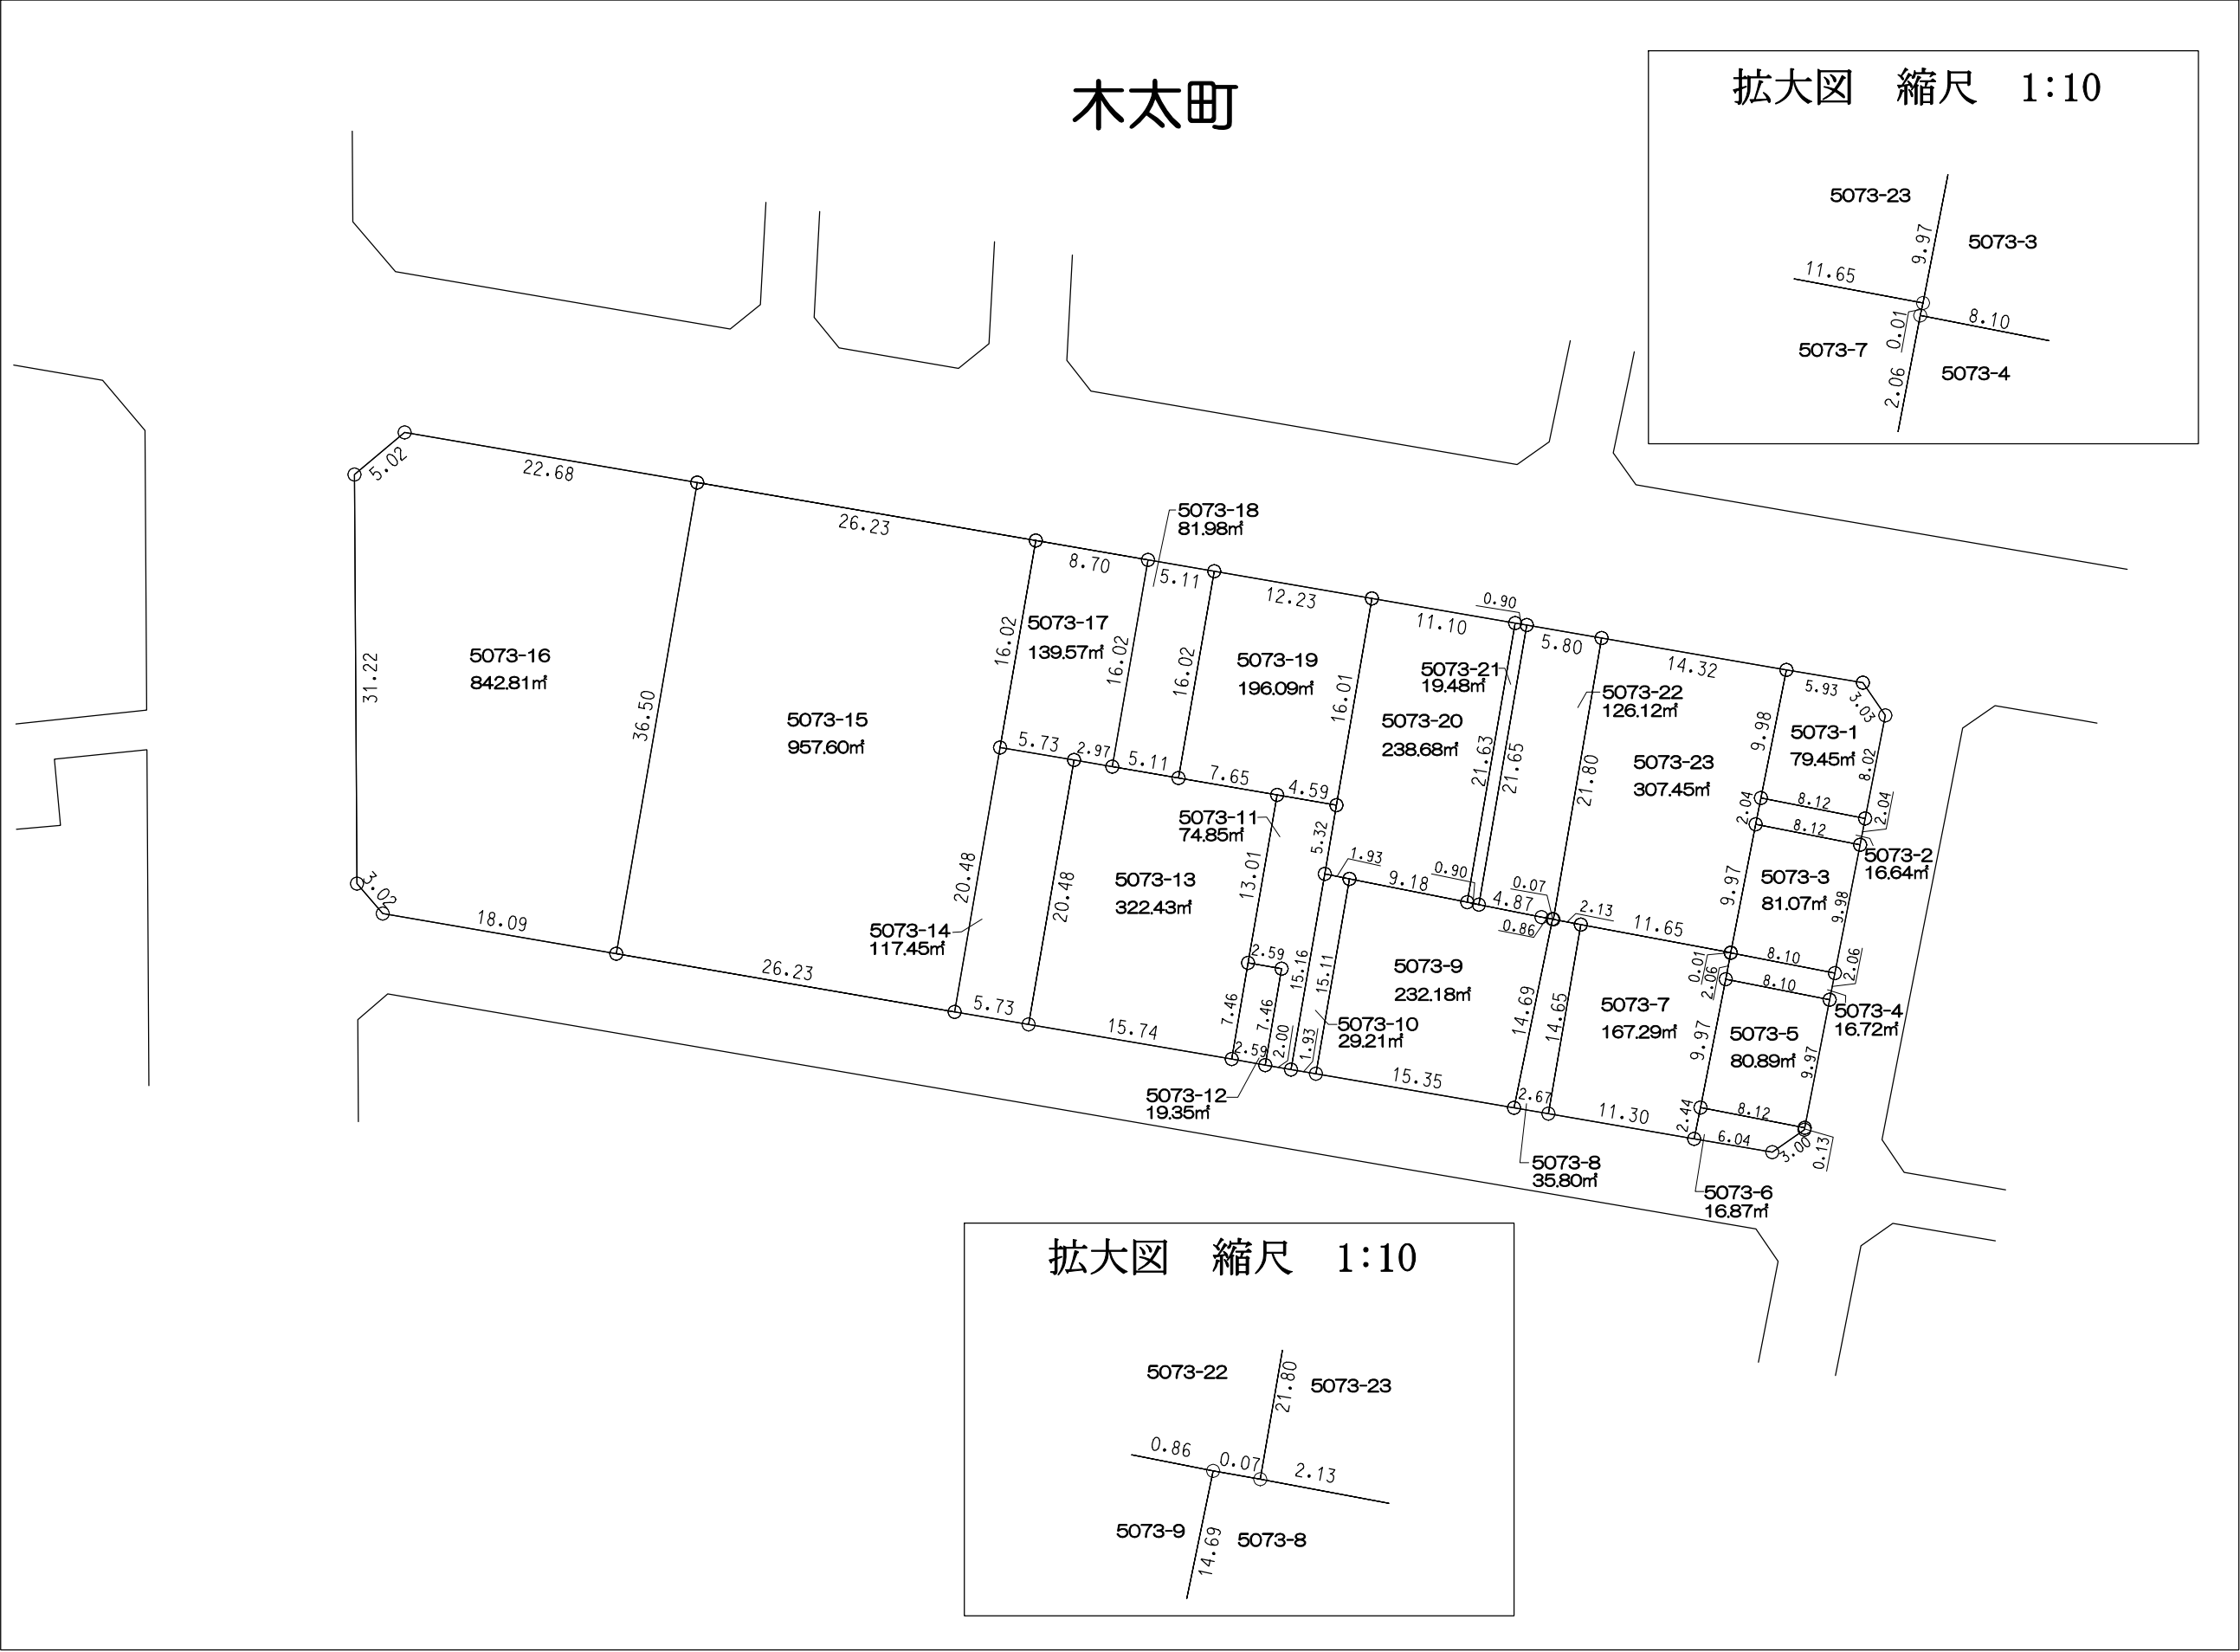

木太町

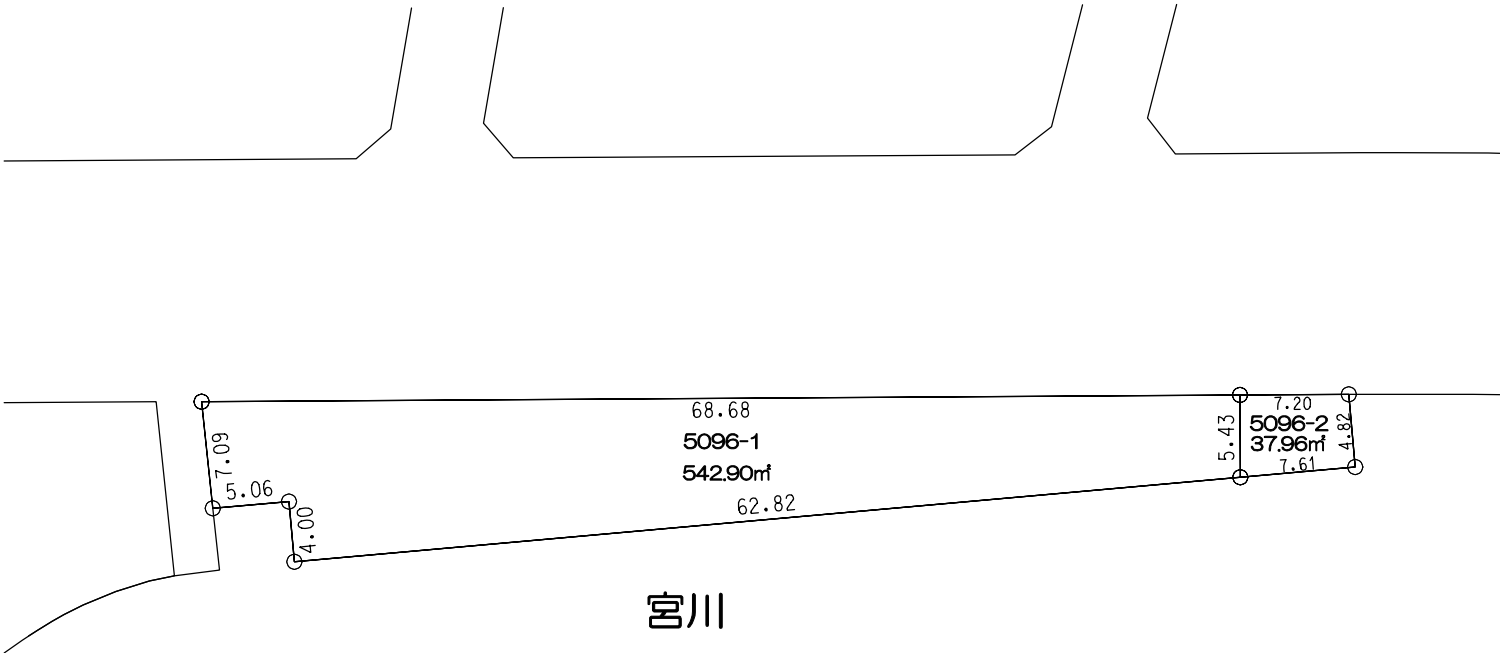


高
松
市


凡 例	
	施行地区界
	町 界
	境界点
12.00 1000-1 120.00㎡ 12.00 10.00 地番 地積(㎡) 辺長(m)	

高
松
市


木太町

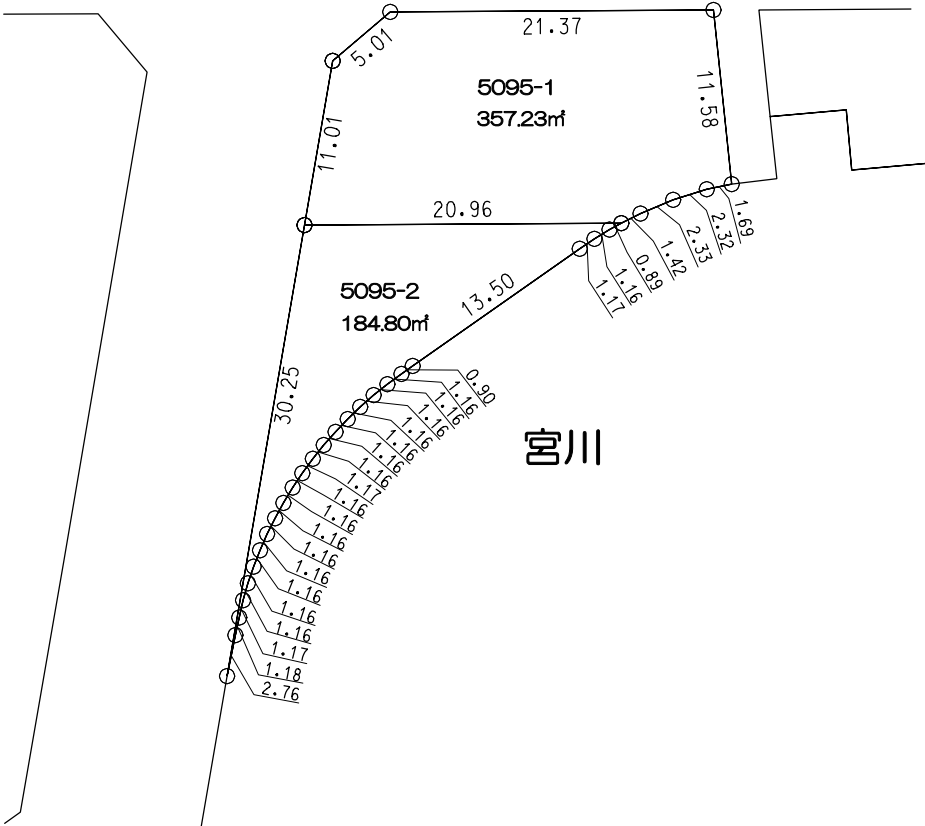

凡 例	
	施行地区界
	町 界
	境界点
12.00 1000-1 120.00㎡ 12.00 10.00 地番 地積(㎡) 辺長(m)	

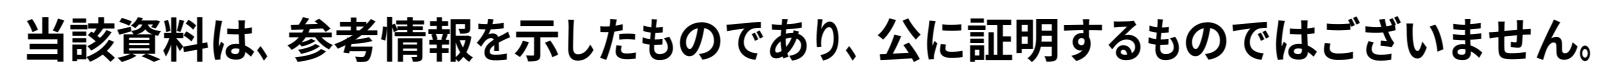

木太町

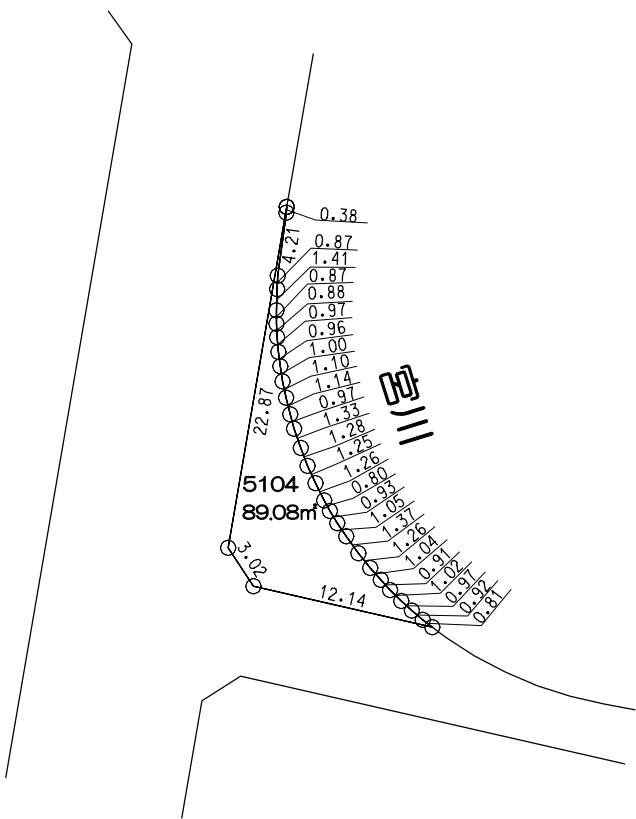

高
松
市

凡 例	
	施行地区界
	町 界
	境界点
12.00 1000-1 120.00m² 12.00 10.00 10.00 地番 辺長(m) 地積(m²)	

木太町




高松市

凡 例	
	施行地区界
	町 界
	境界点
12.00 1000-1 120.00㎡ 12.00 10.00 10.00 地番 地積(㎡) 辺長(m)	

高松市

松縄町

木太町

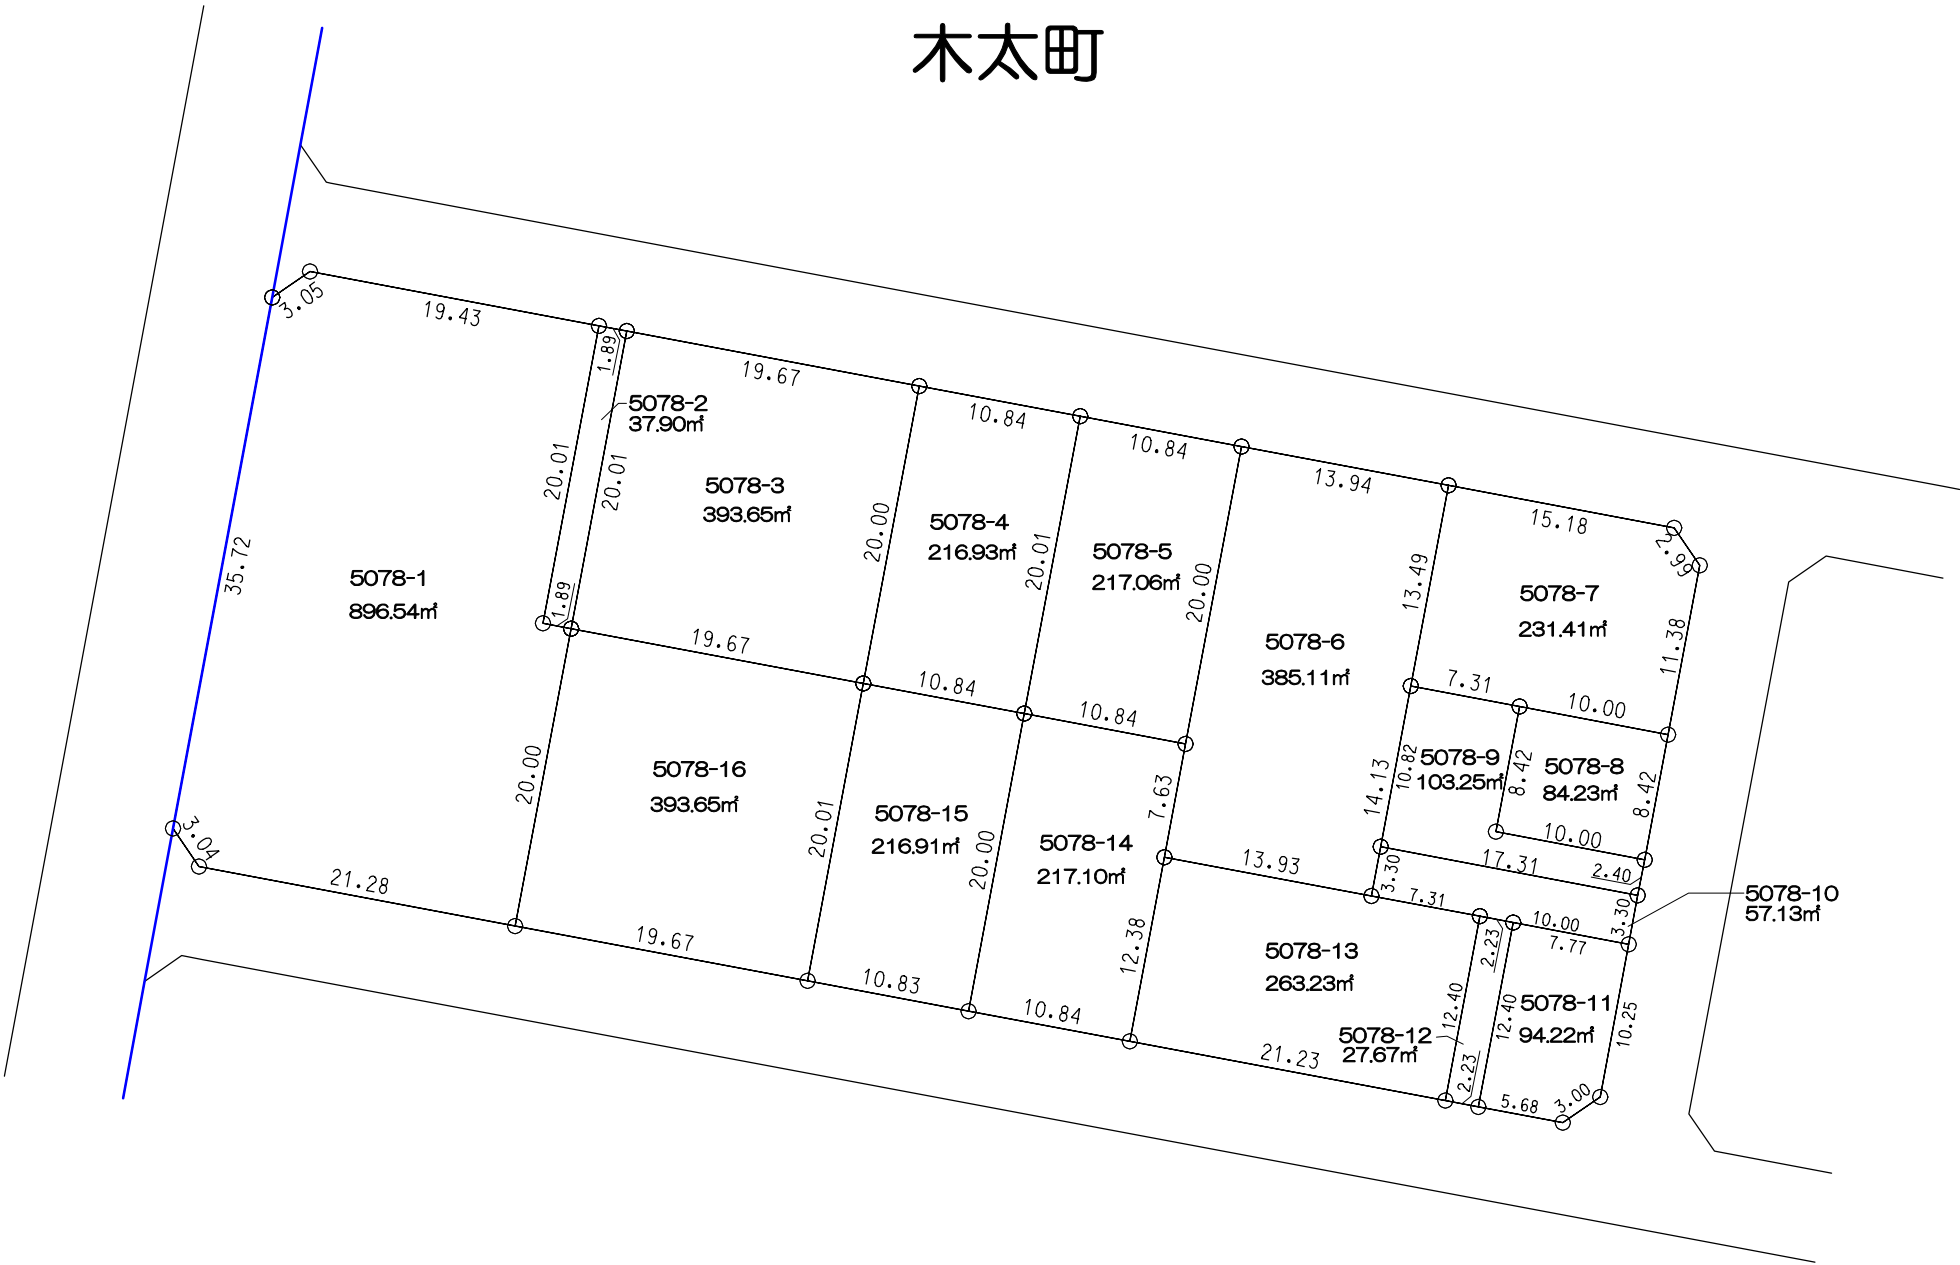

凡 例	
	施行地区界
	町 界
	境界点
12.00 1000-1 120.00㎡ 12.00 10.00 地番 地積(㎡) 辺長(m)	