



高松市

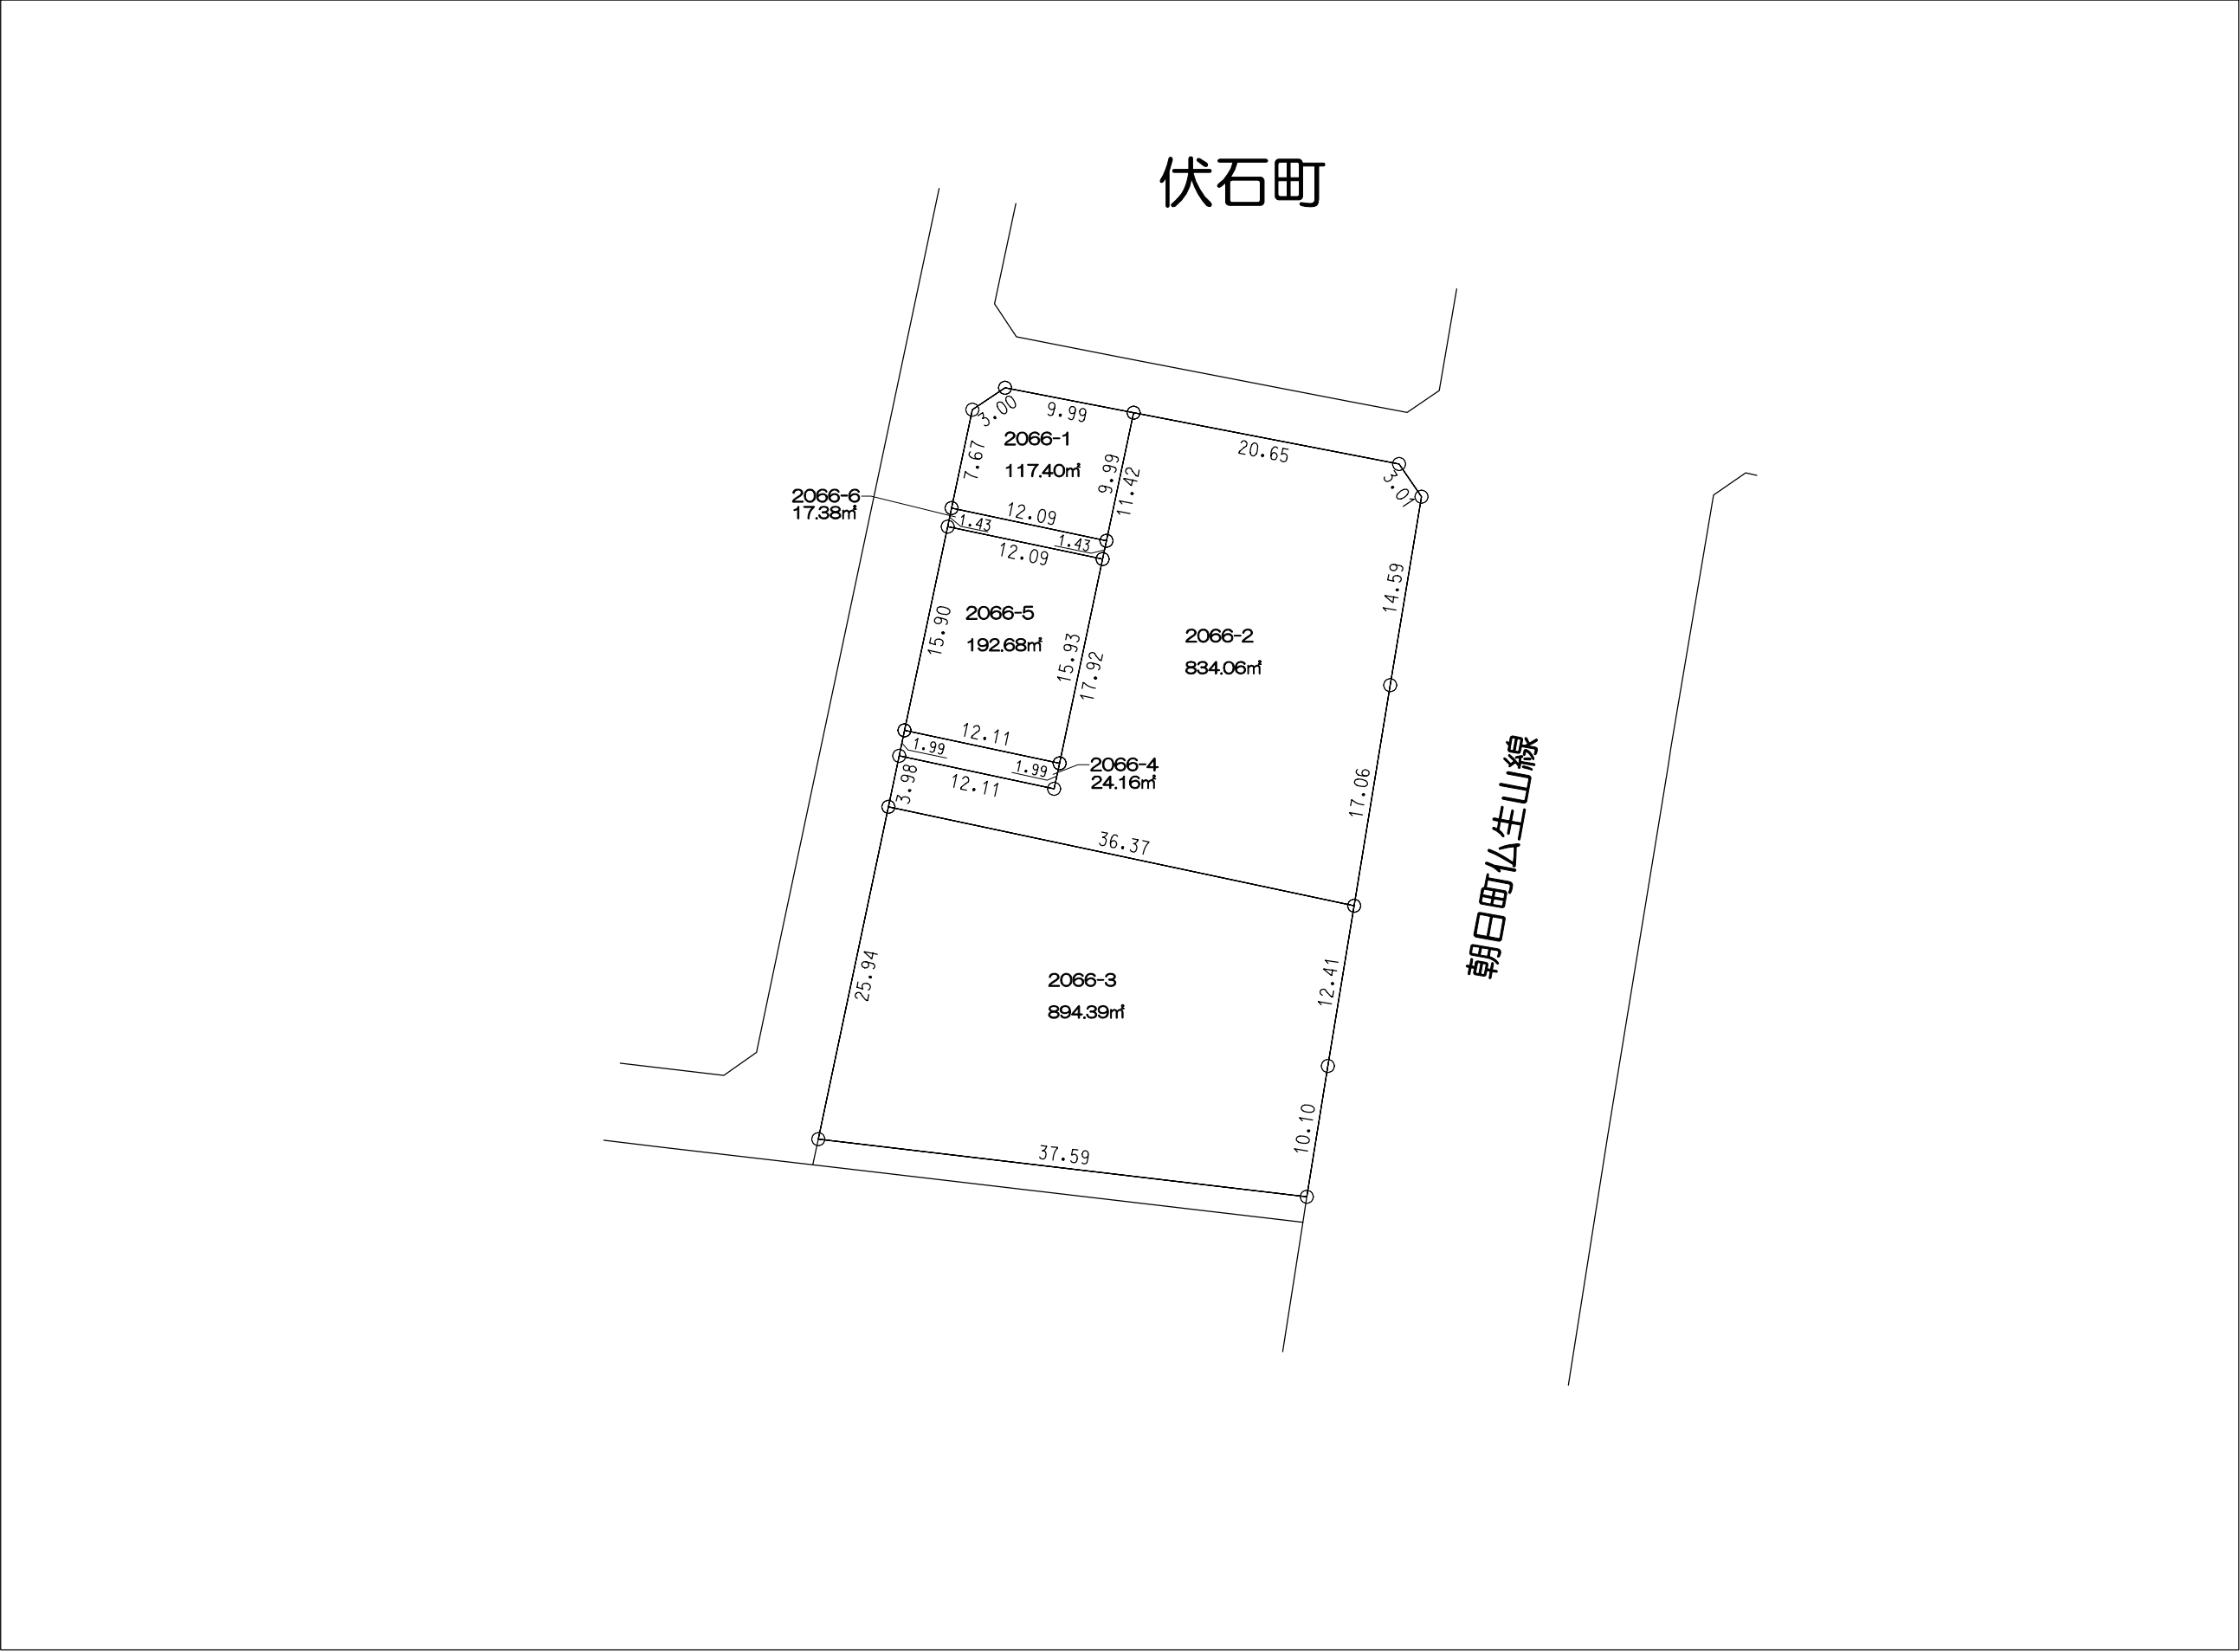

凡 例	
	施行地区界
	町 界
	境界点
12.00 1000-1 120.00㎡ 12.00 10.00 地番 地積(㎡) 辺長(m)	

高松市

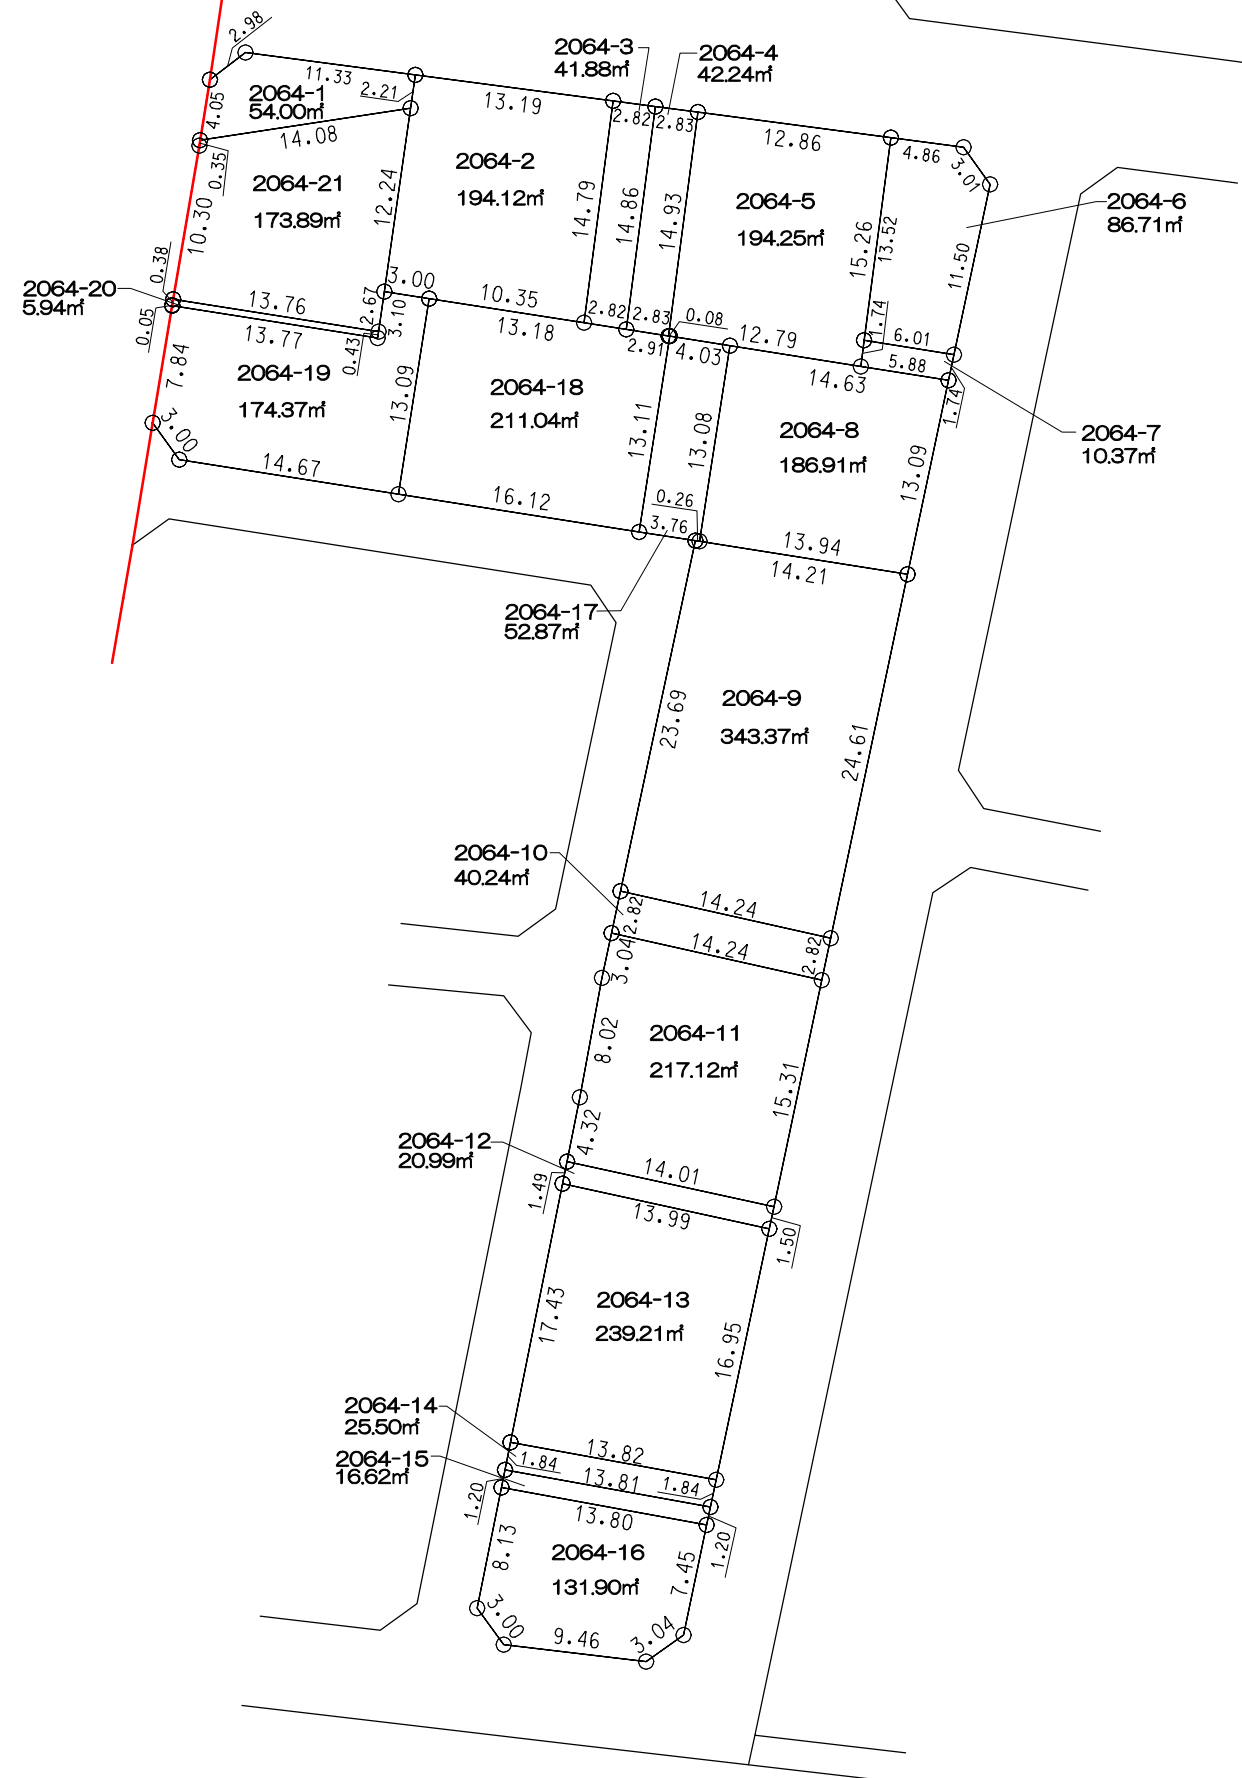


凡 例	
	施行地区区界
	町 界
	境界点







伏石町

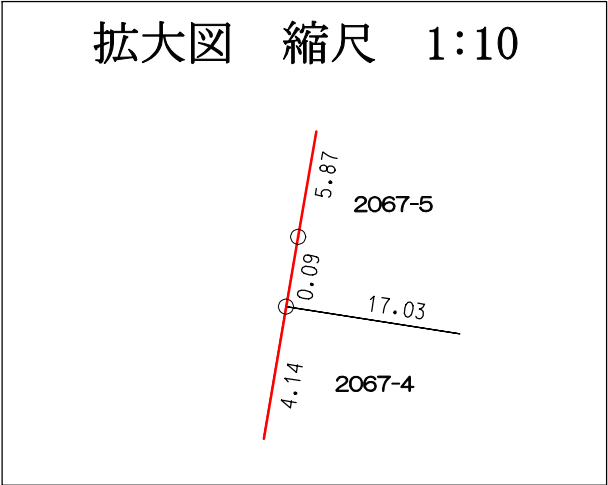



高
松
市

凡 例	
	施行地区界
	町 界
	境界点

高
松
市

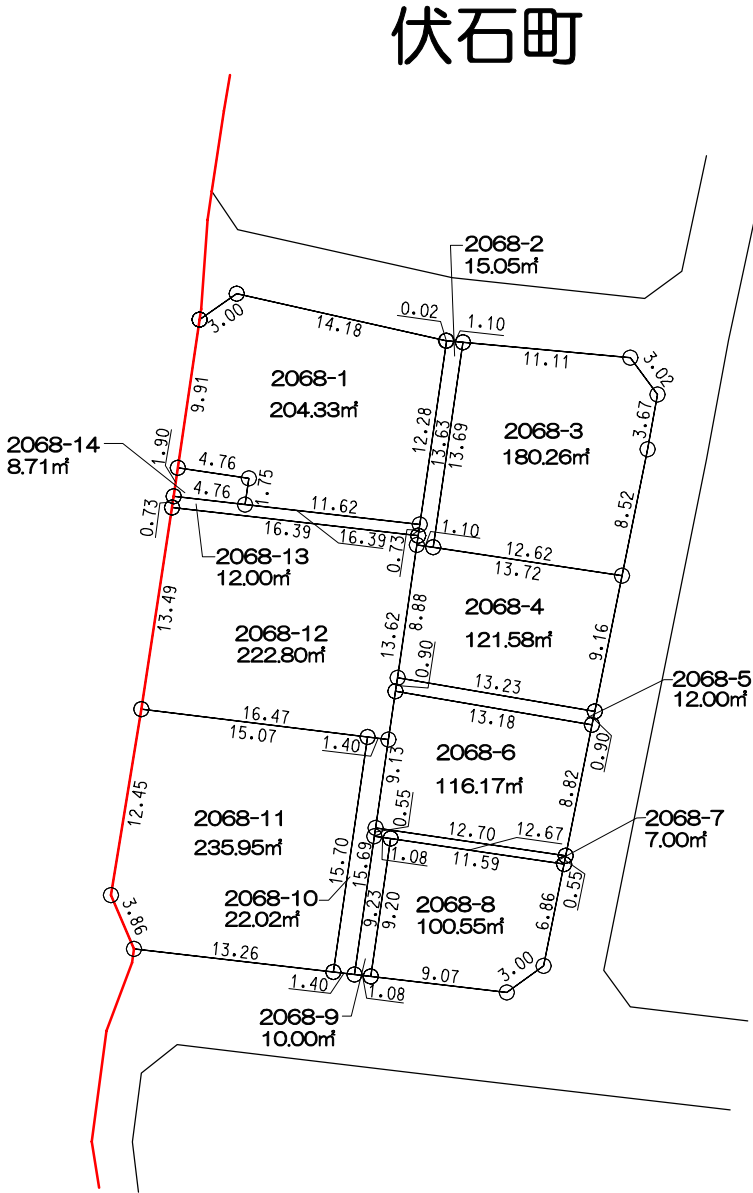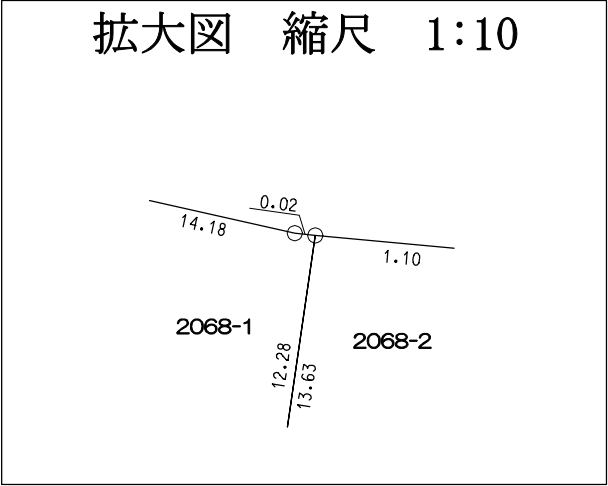

凡 例	
	施行地区界
	町 界
	境界点

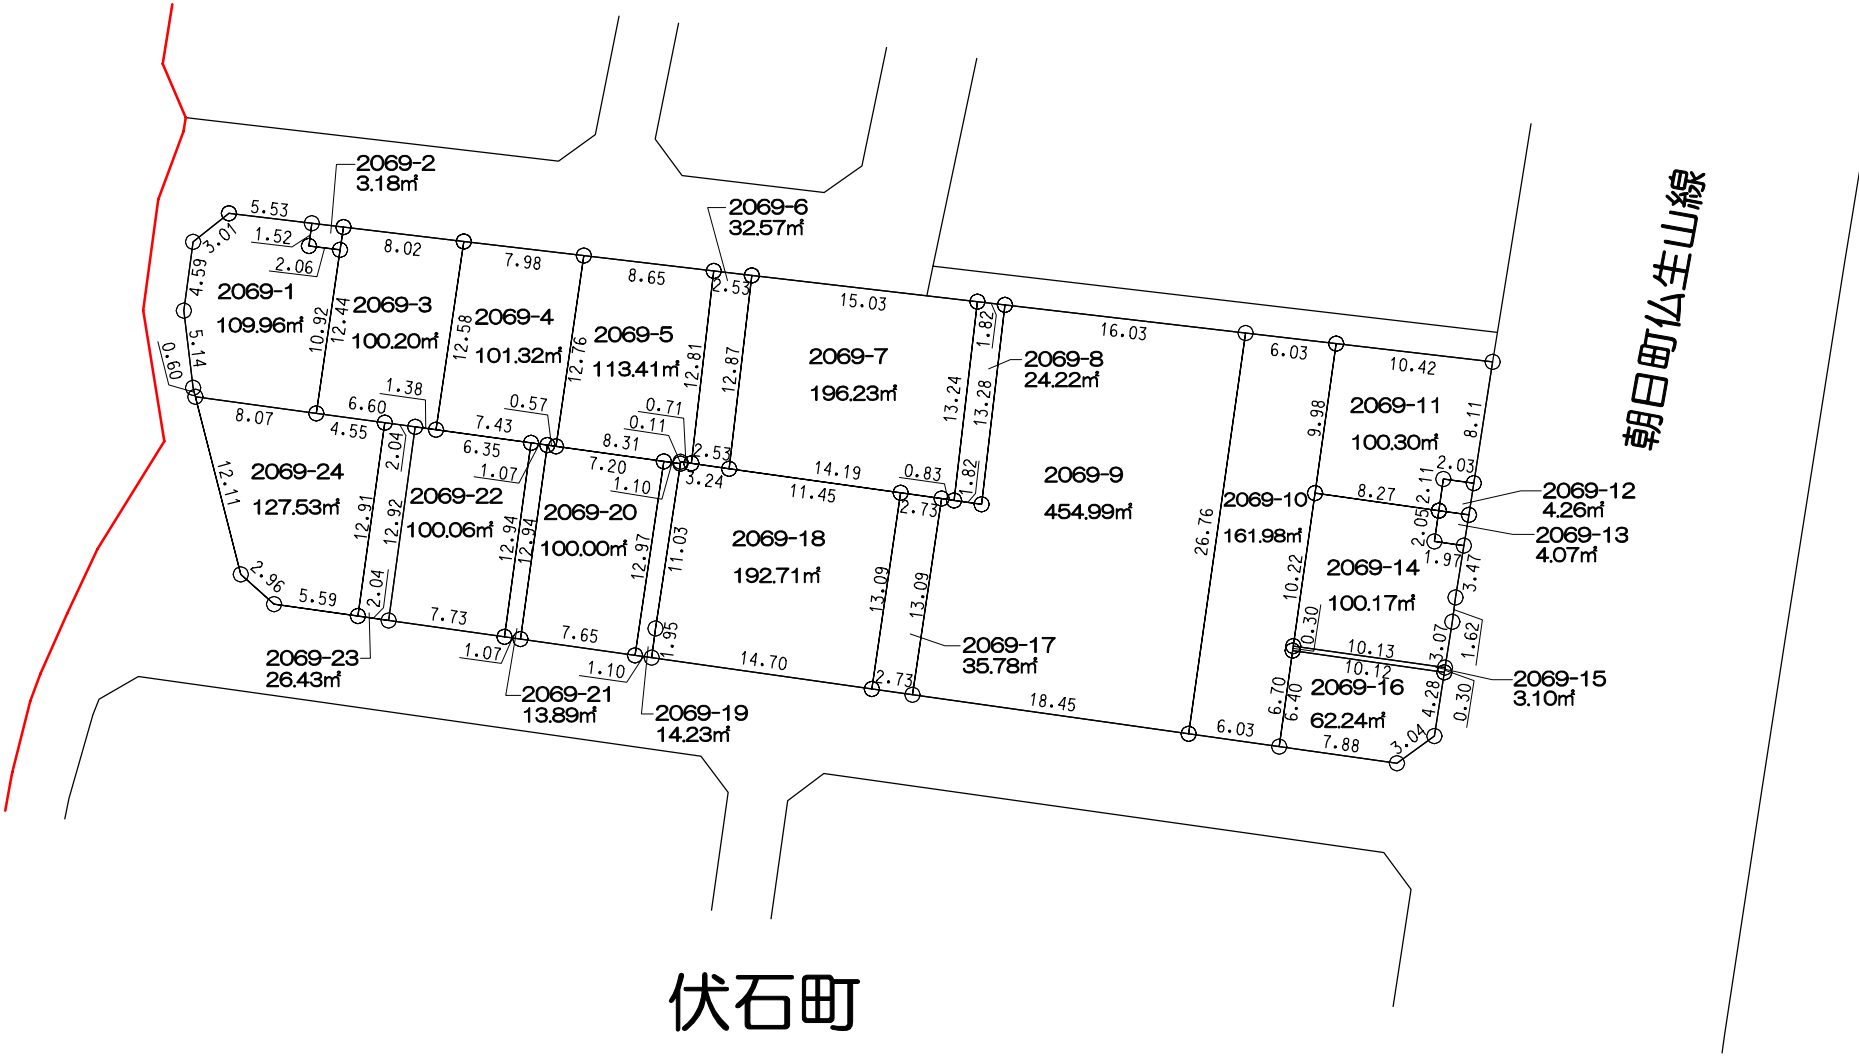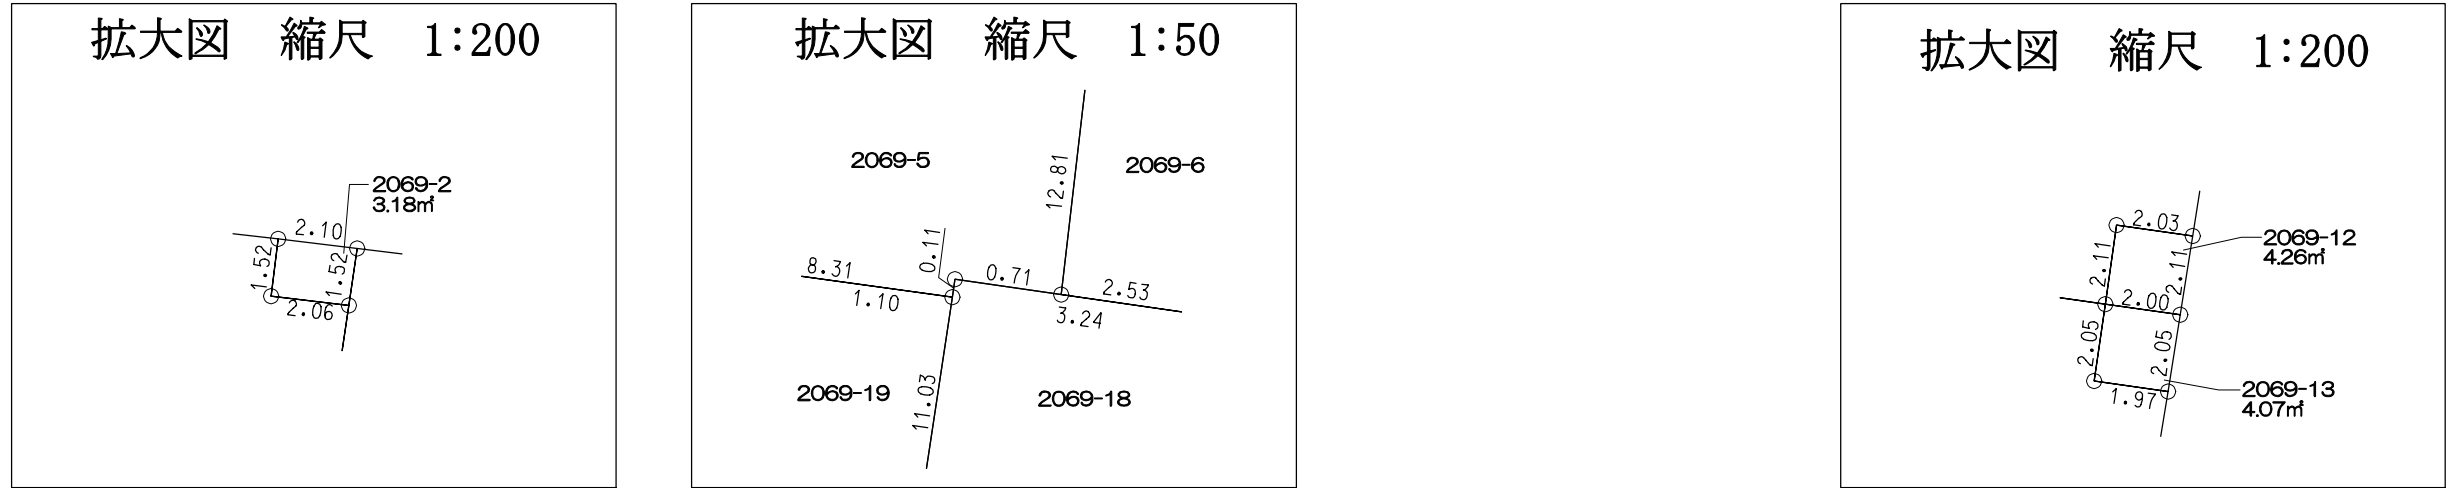


伏石町

凡 例	
	施行地区界
	町 界
	境界点


高松市

高松市


伏石町

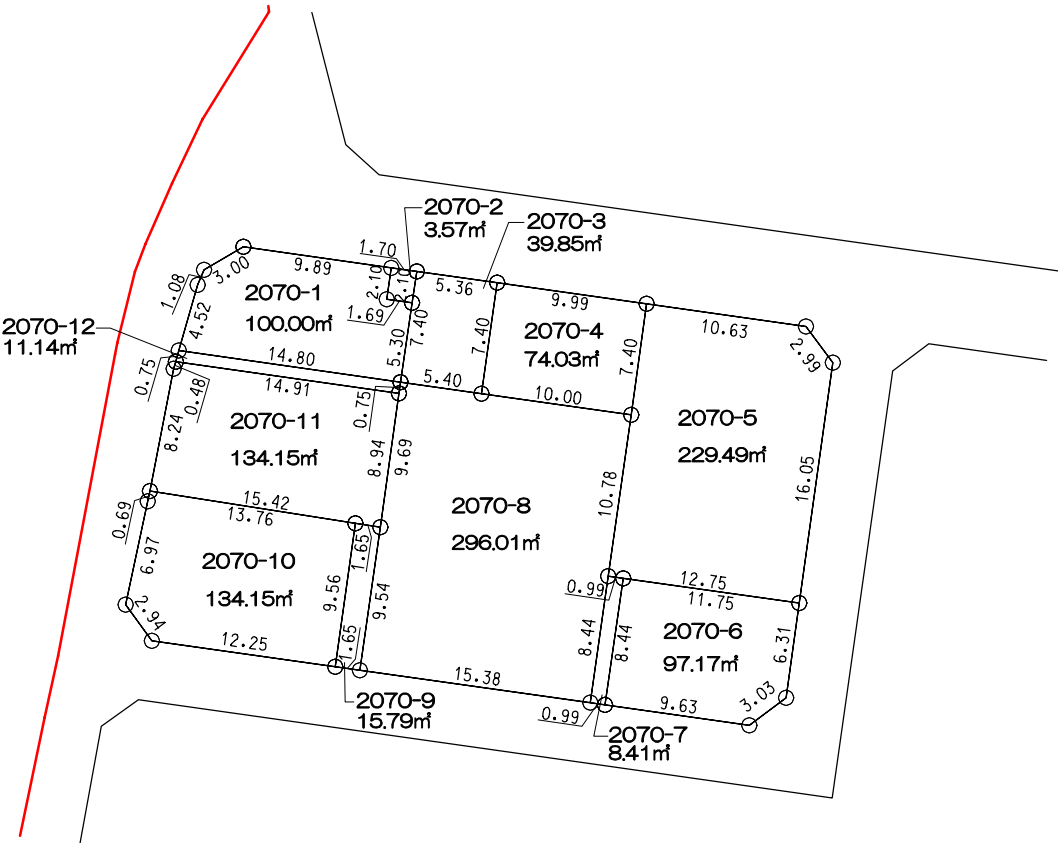


凡 例	
	施行地区界
	町 界
	境界点
12.00 1000-1 120.00㎡ 12.00 10.00 地番 地積(㎡) 辺長(m)	

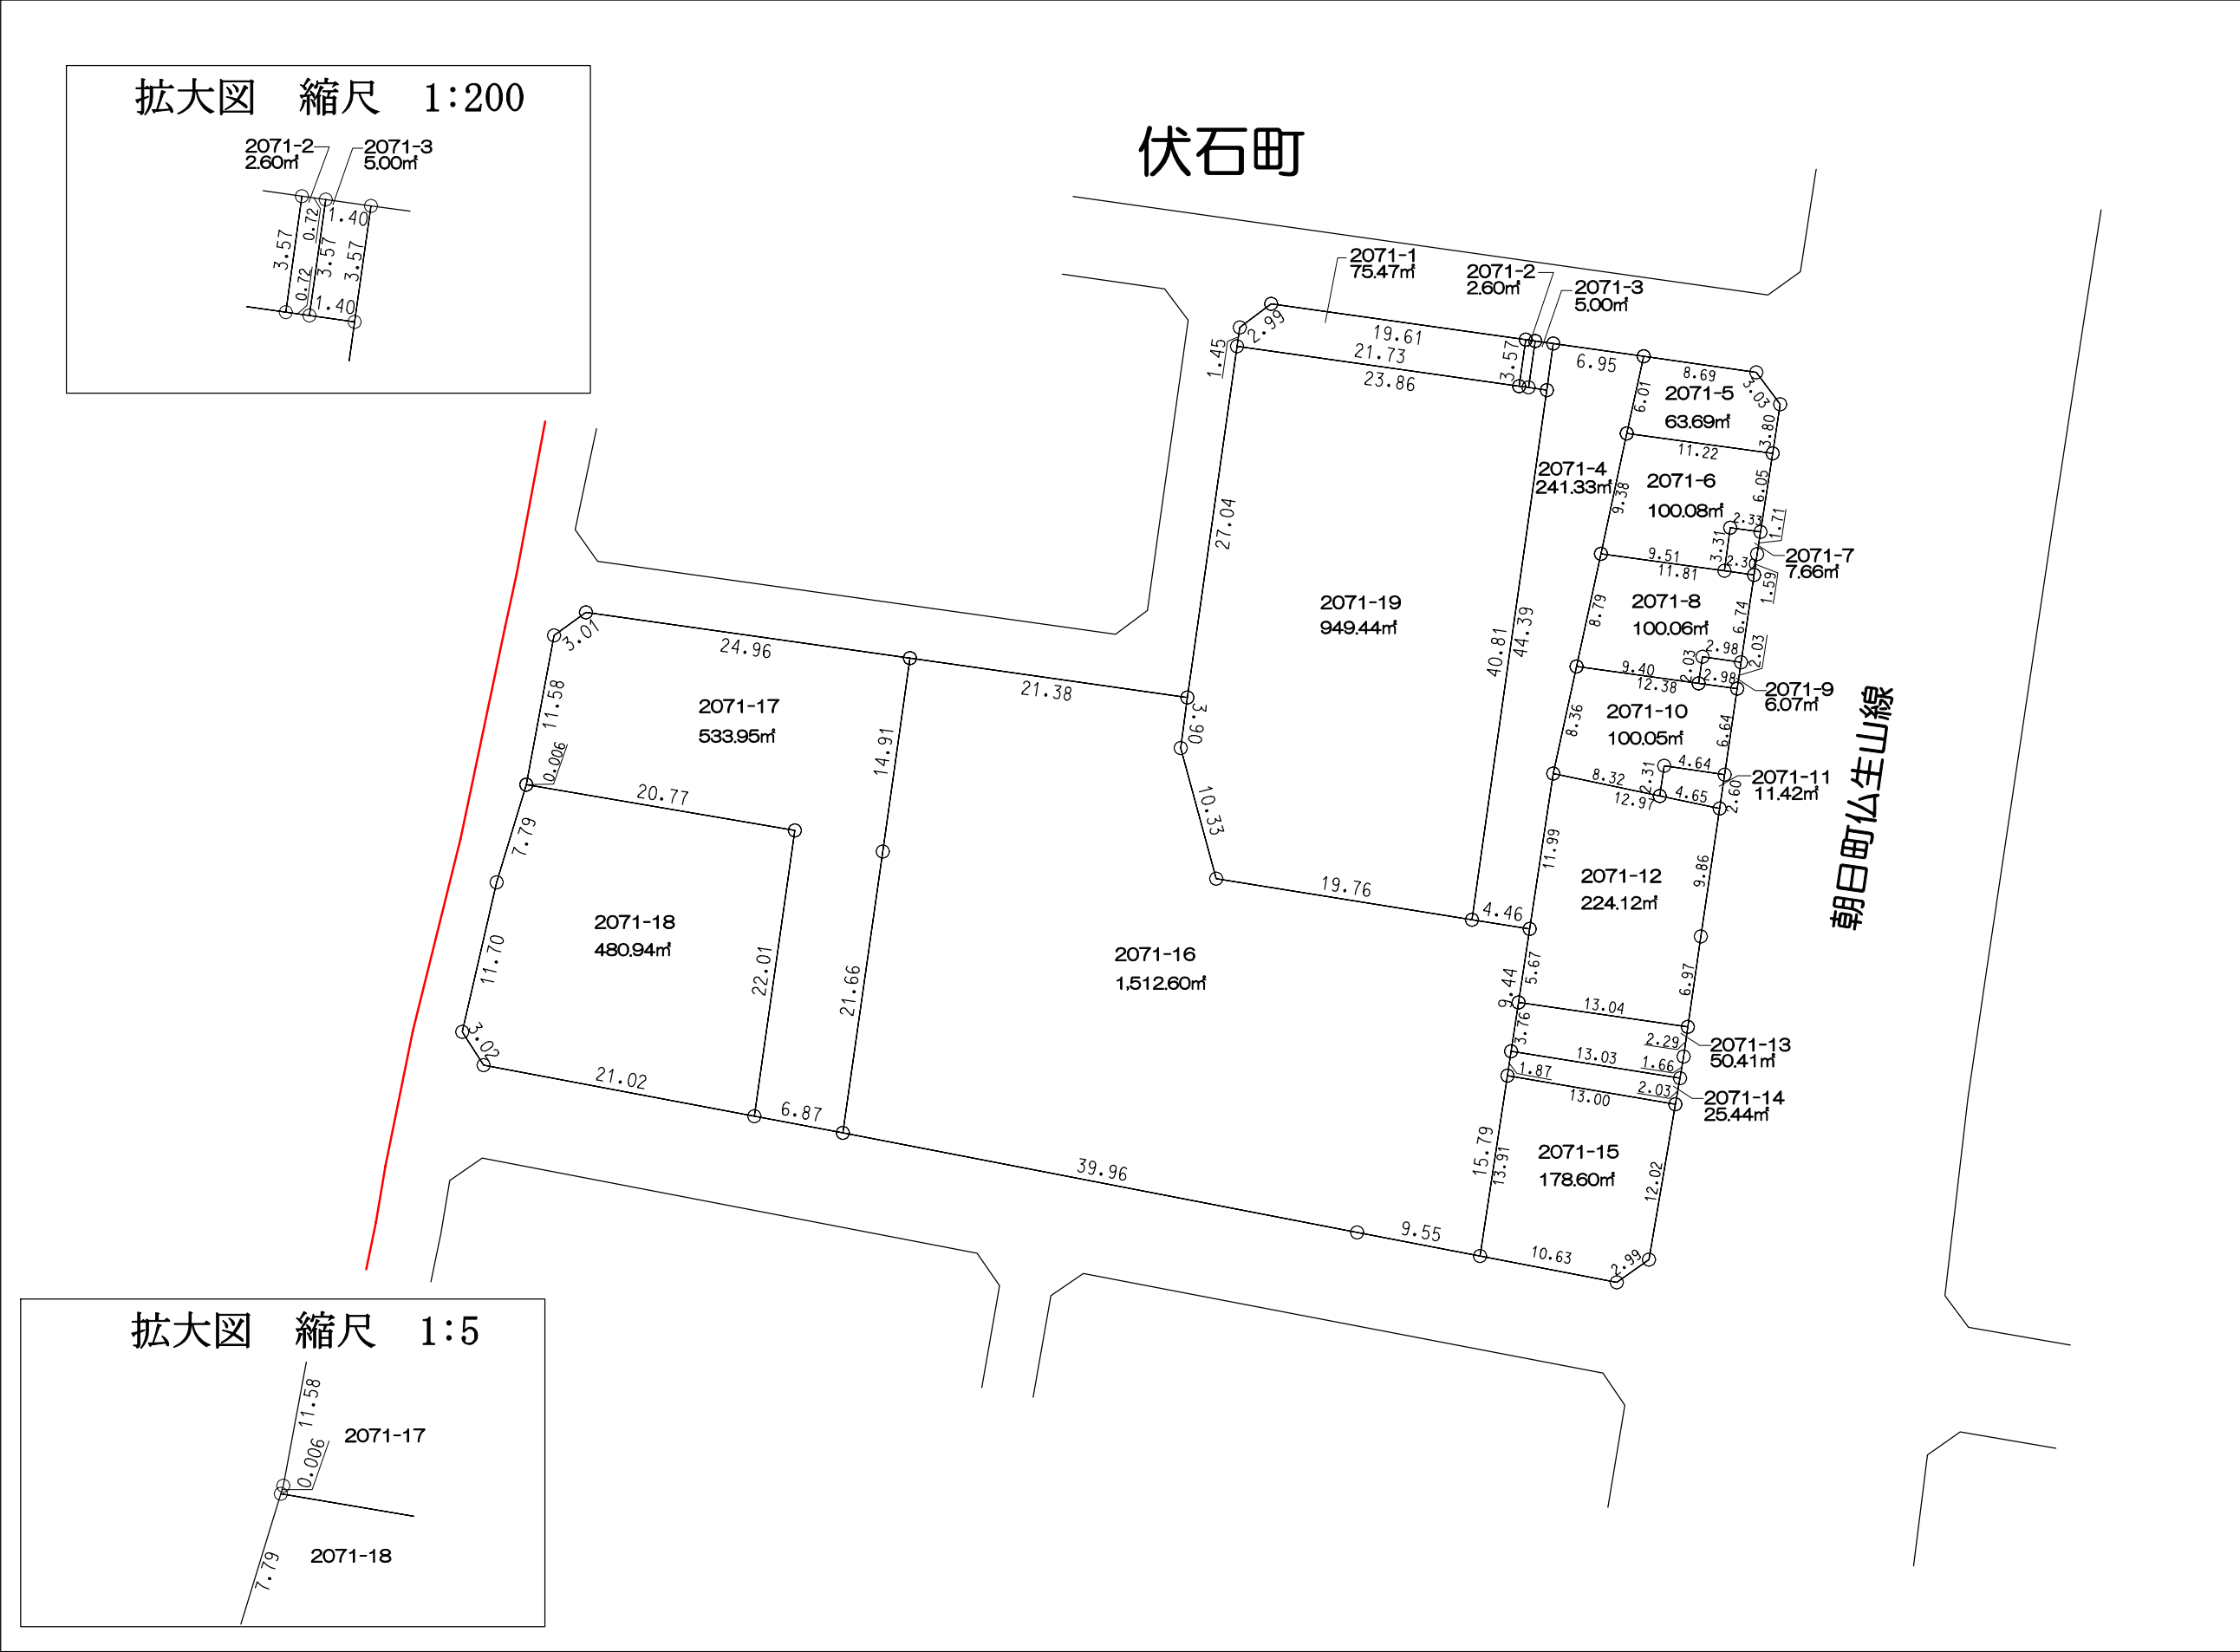


拡大図 縮尺 1:200

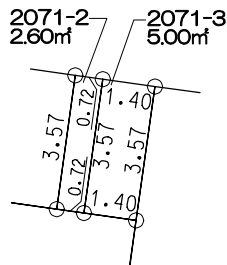


拡大図 縮尺 1:5

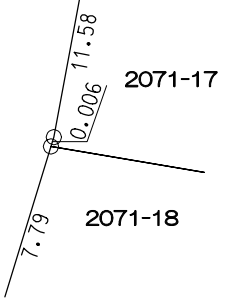

伏石町

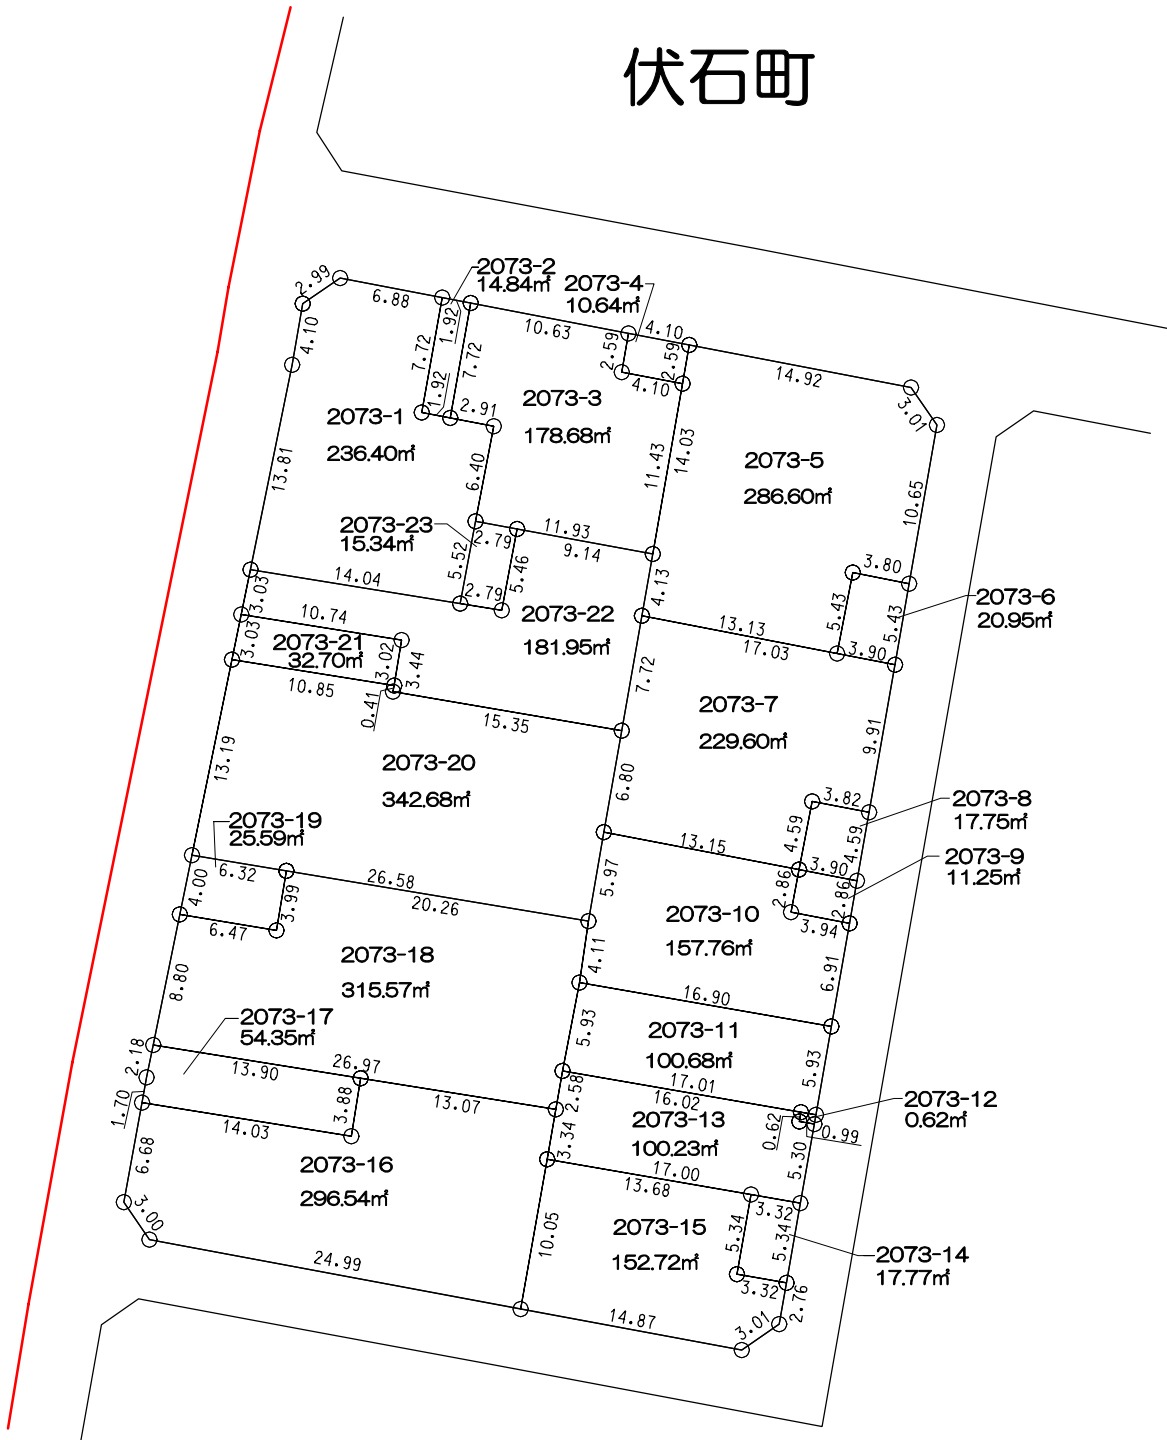


拡大図 縮尺 1:100

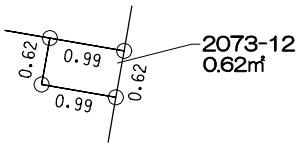

凡 例	
—	施行地区界
—	町 界
○	境界点
12.00 1000-1 120.00㎡ 12.00 10.00 地番 地積(㎡) 辺長(m)	


高松市

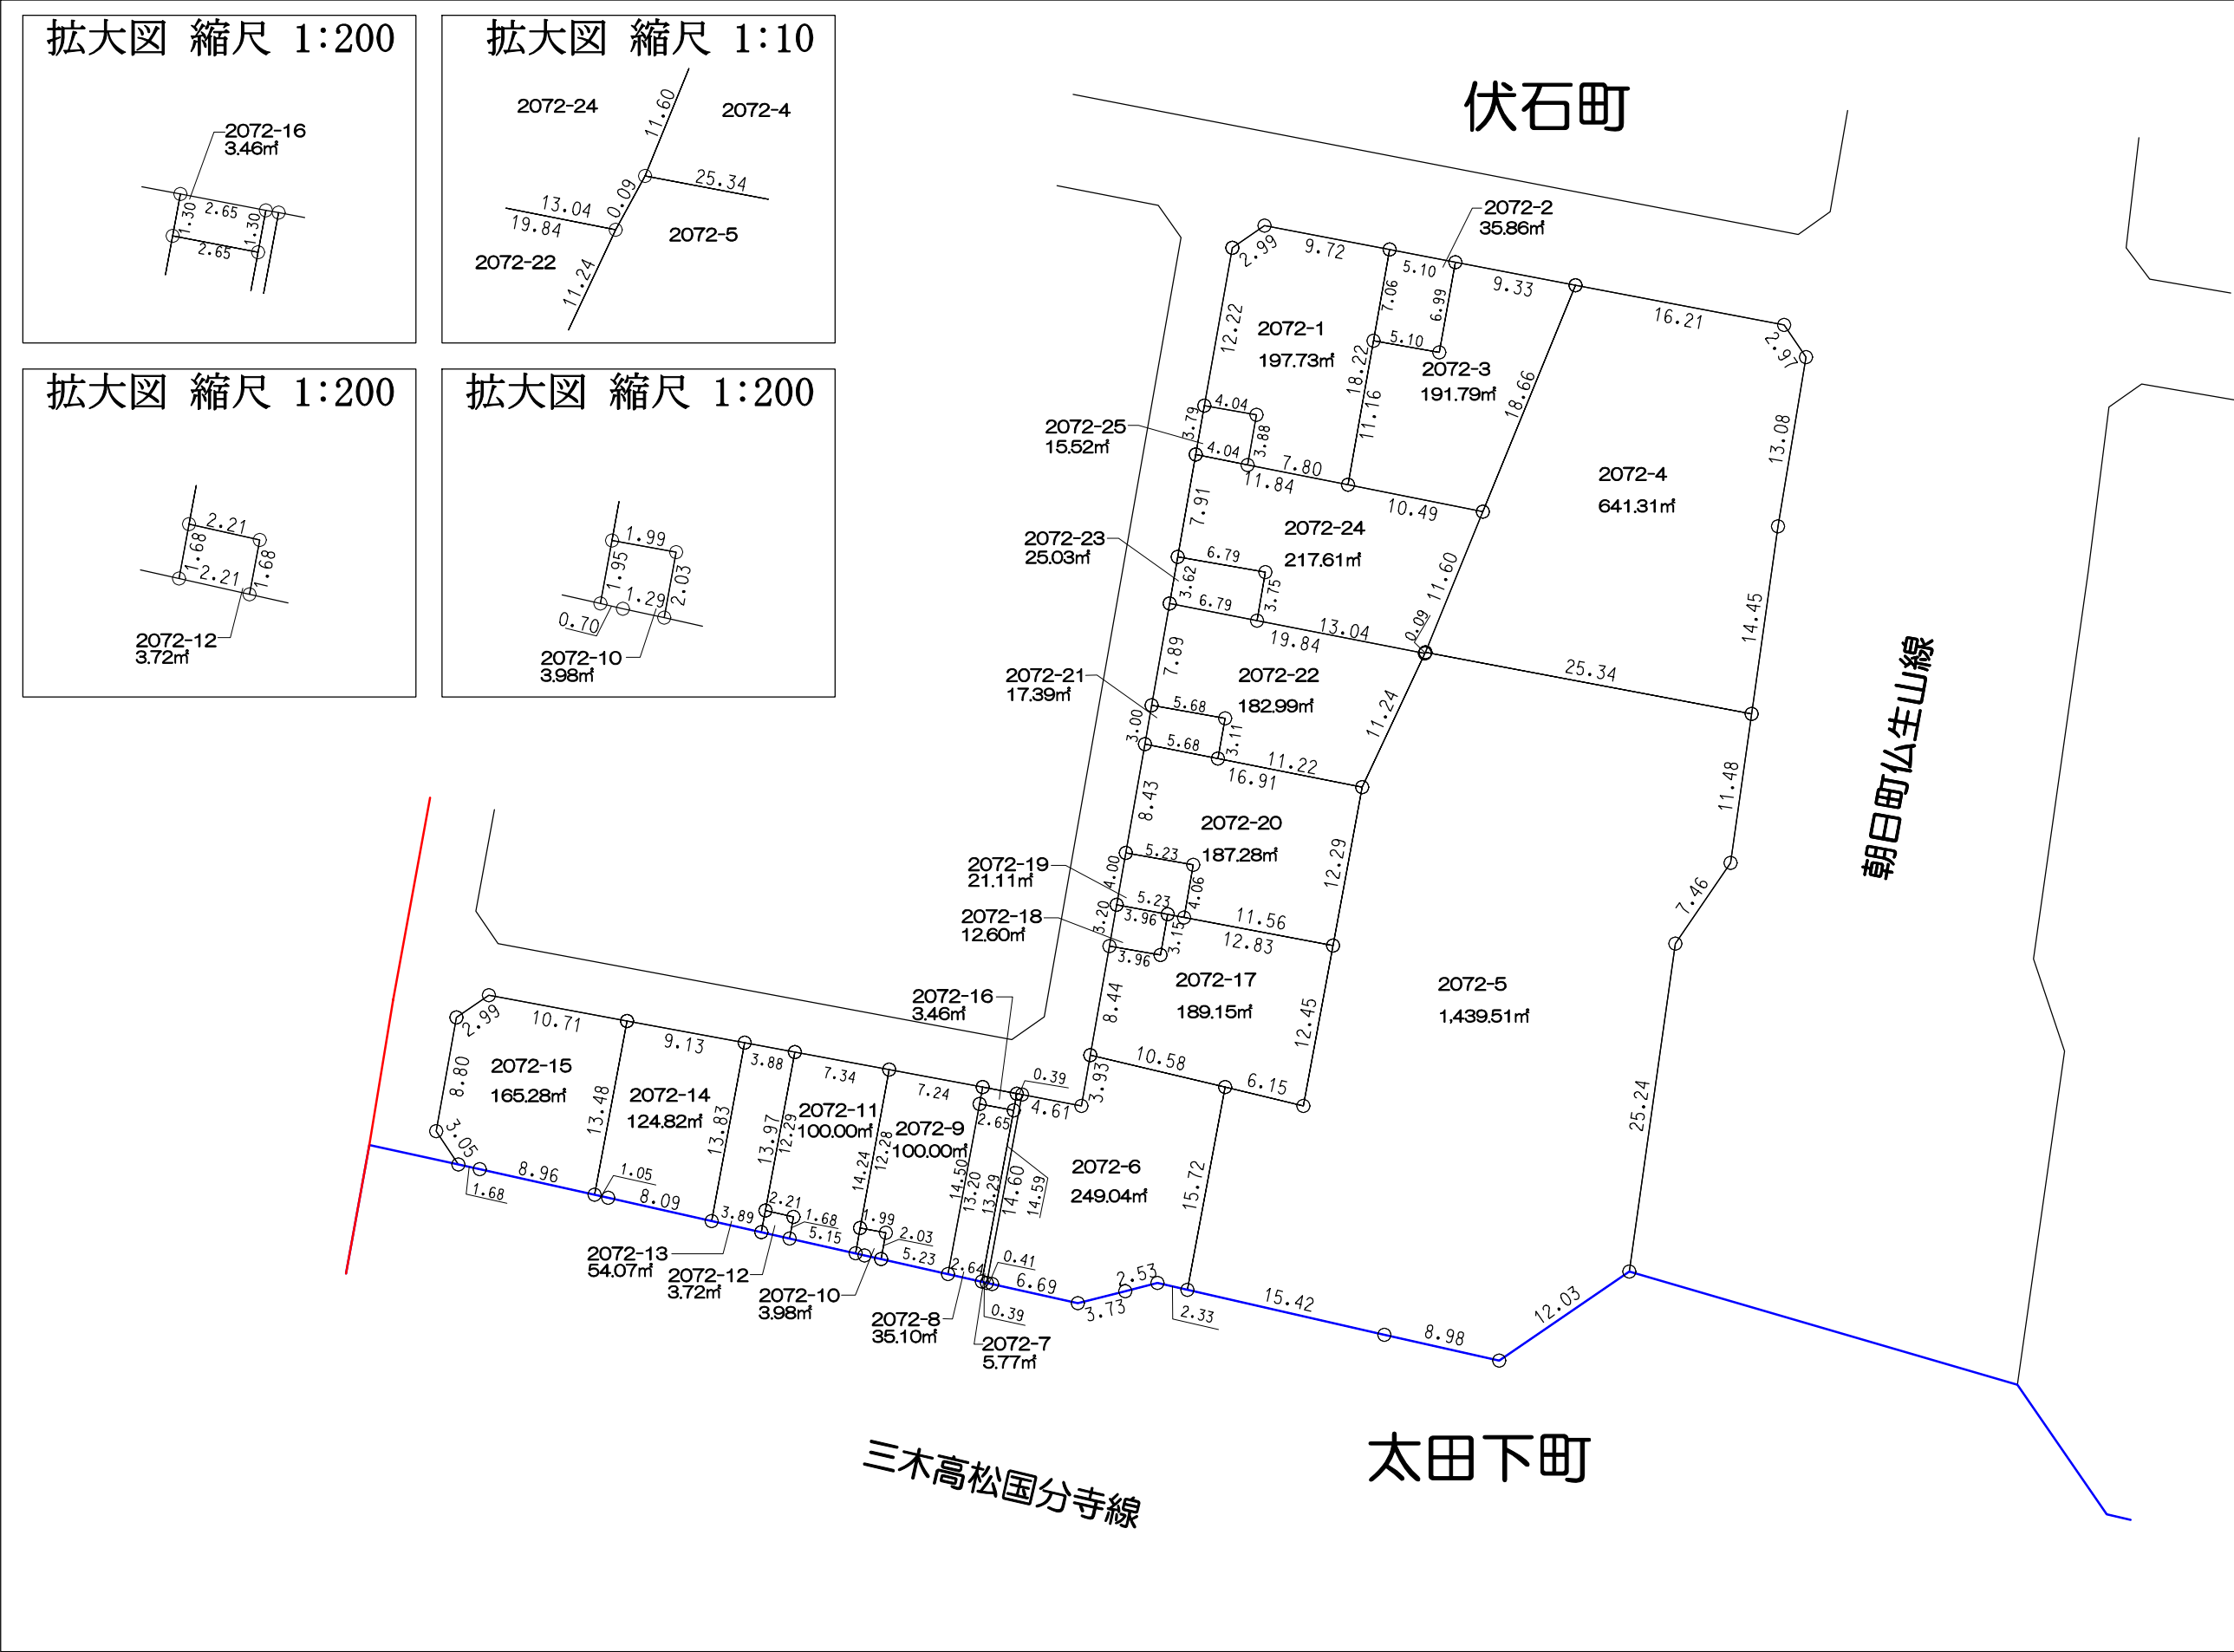


高
松
市



凡 例	
—	施行地区界
—	町 界
○	境界点
12.00 10.00 12.00 10.00 1000-1 120.00㎡ 12.00 10.00 12.00 10.00 辺長(m) 地積(㎡) 地番	

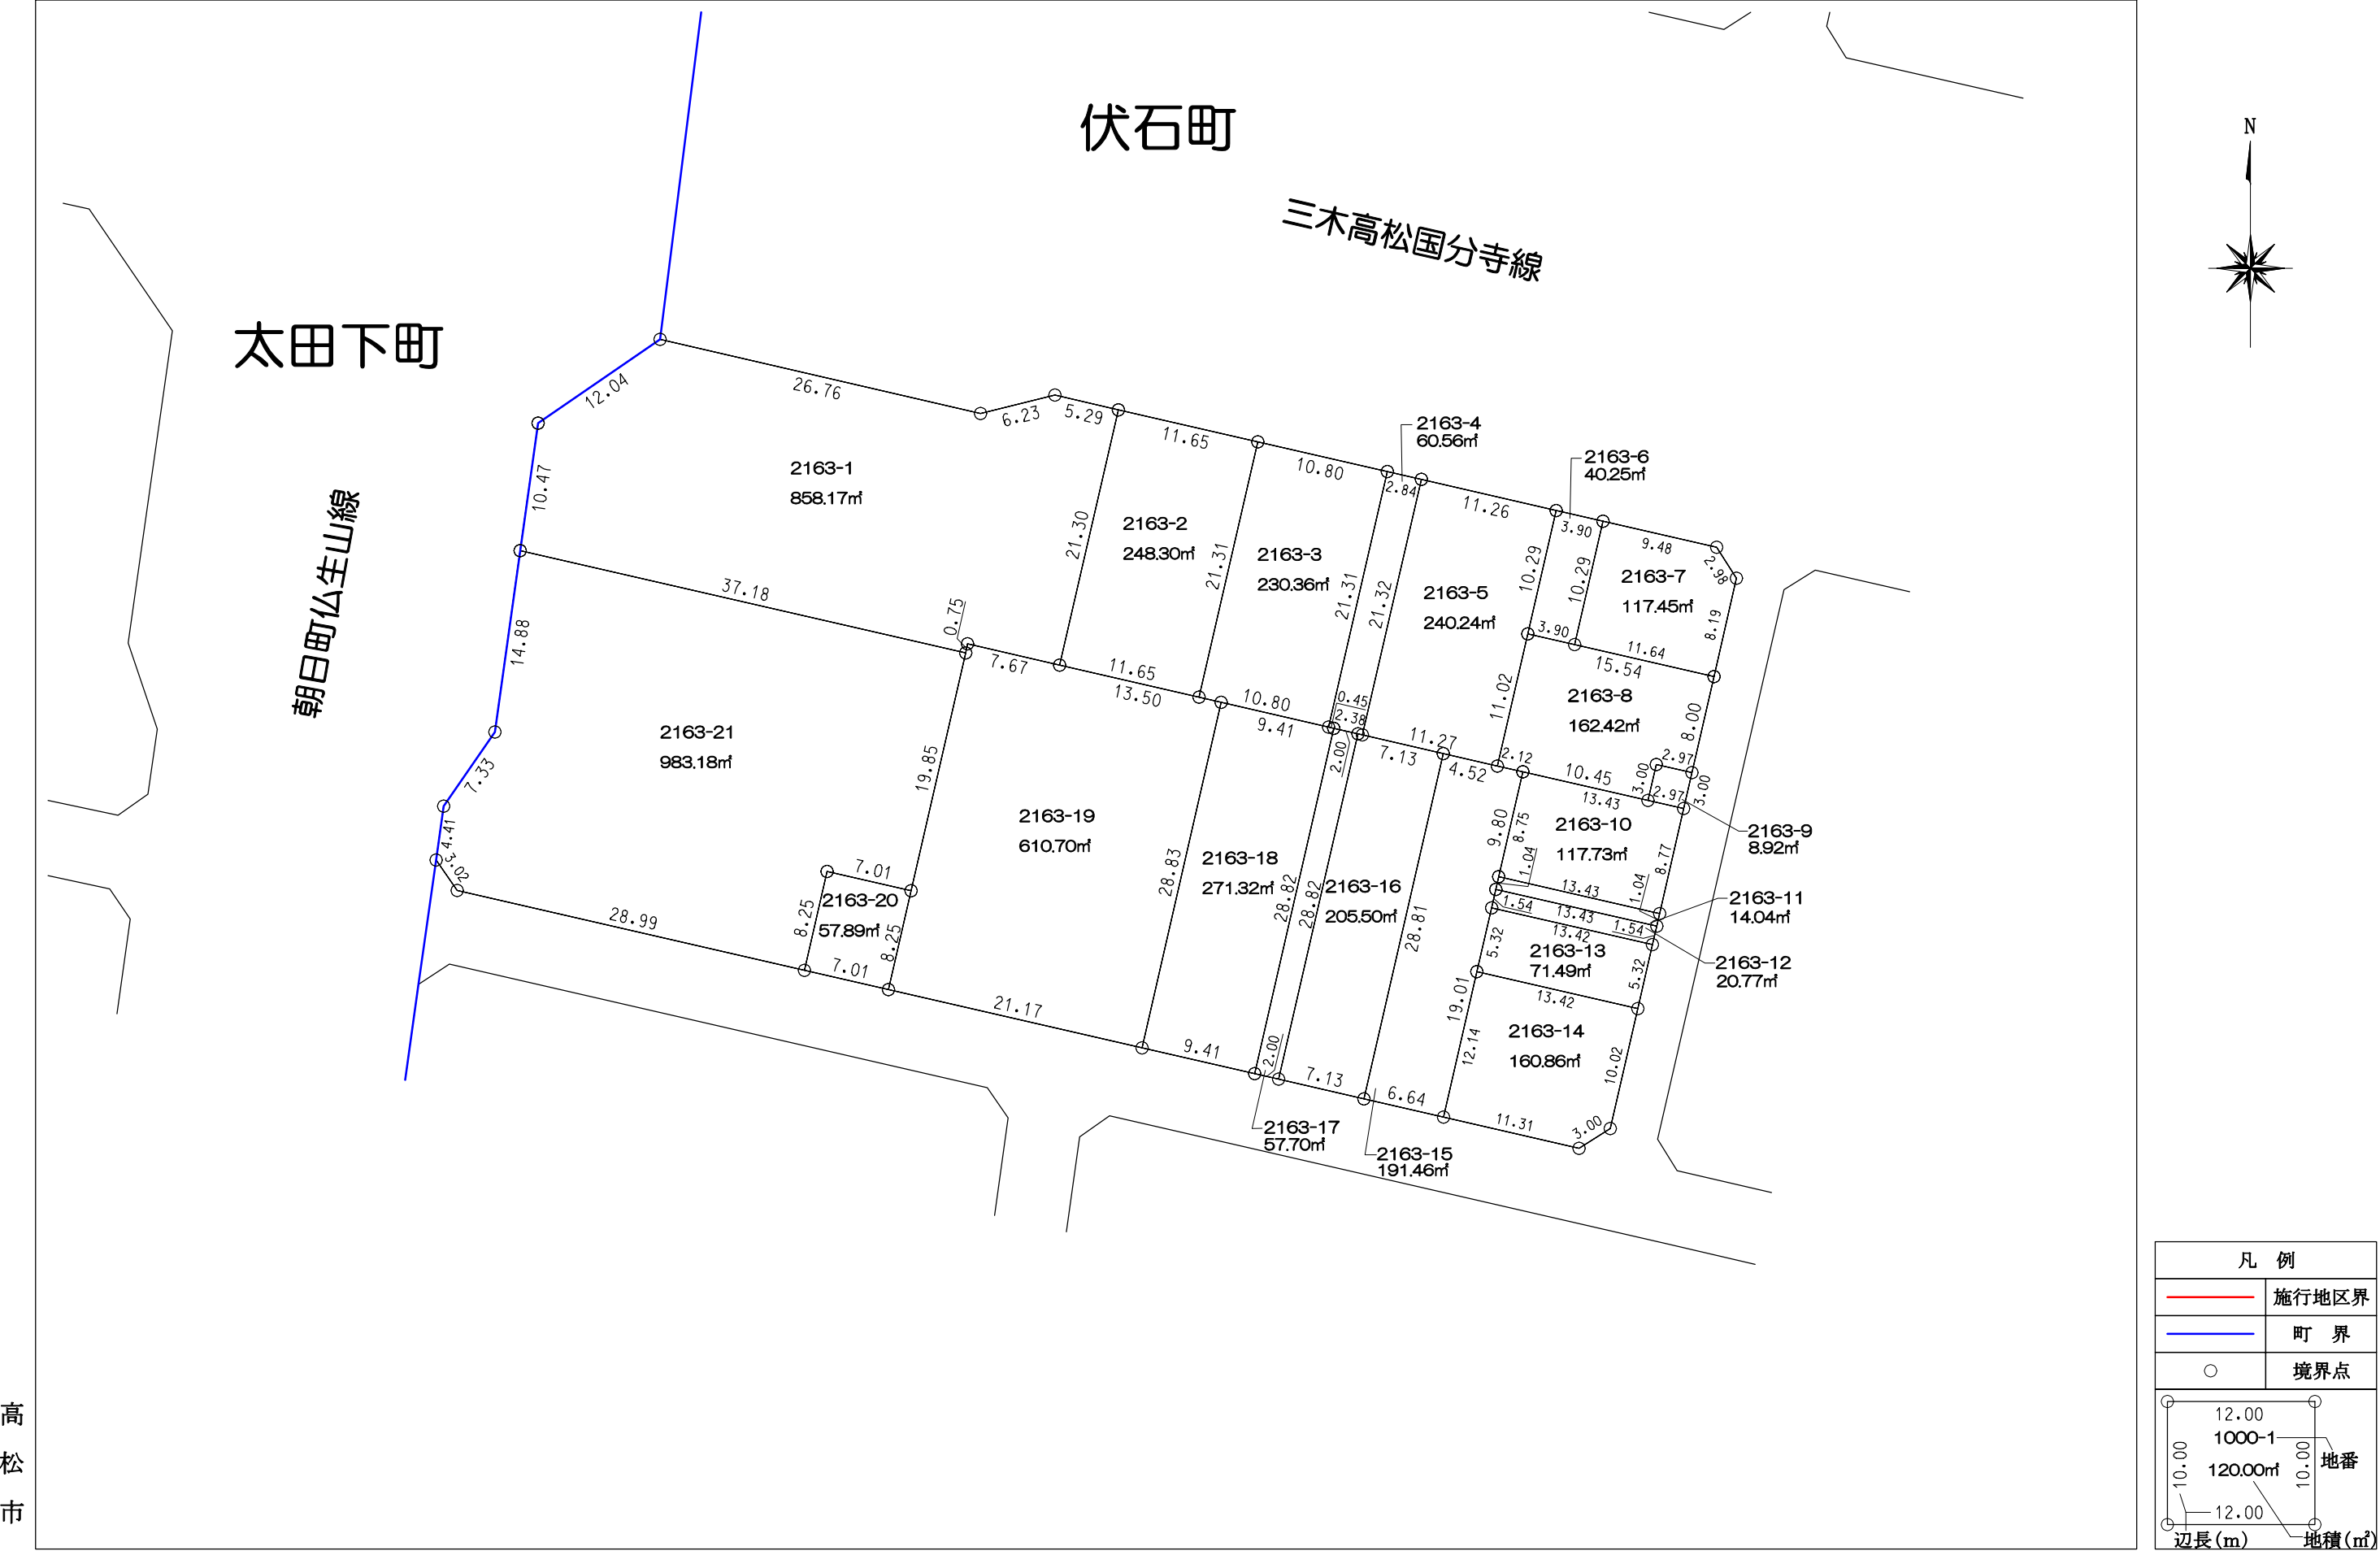


高
松
市

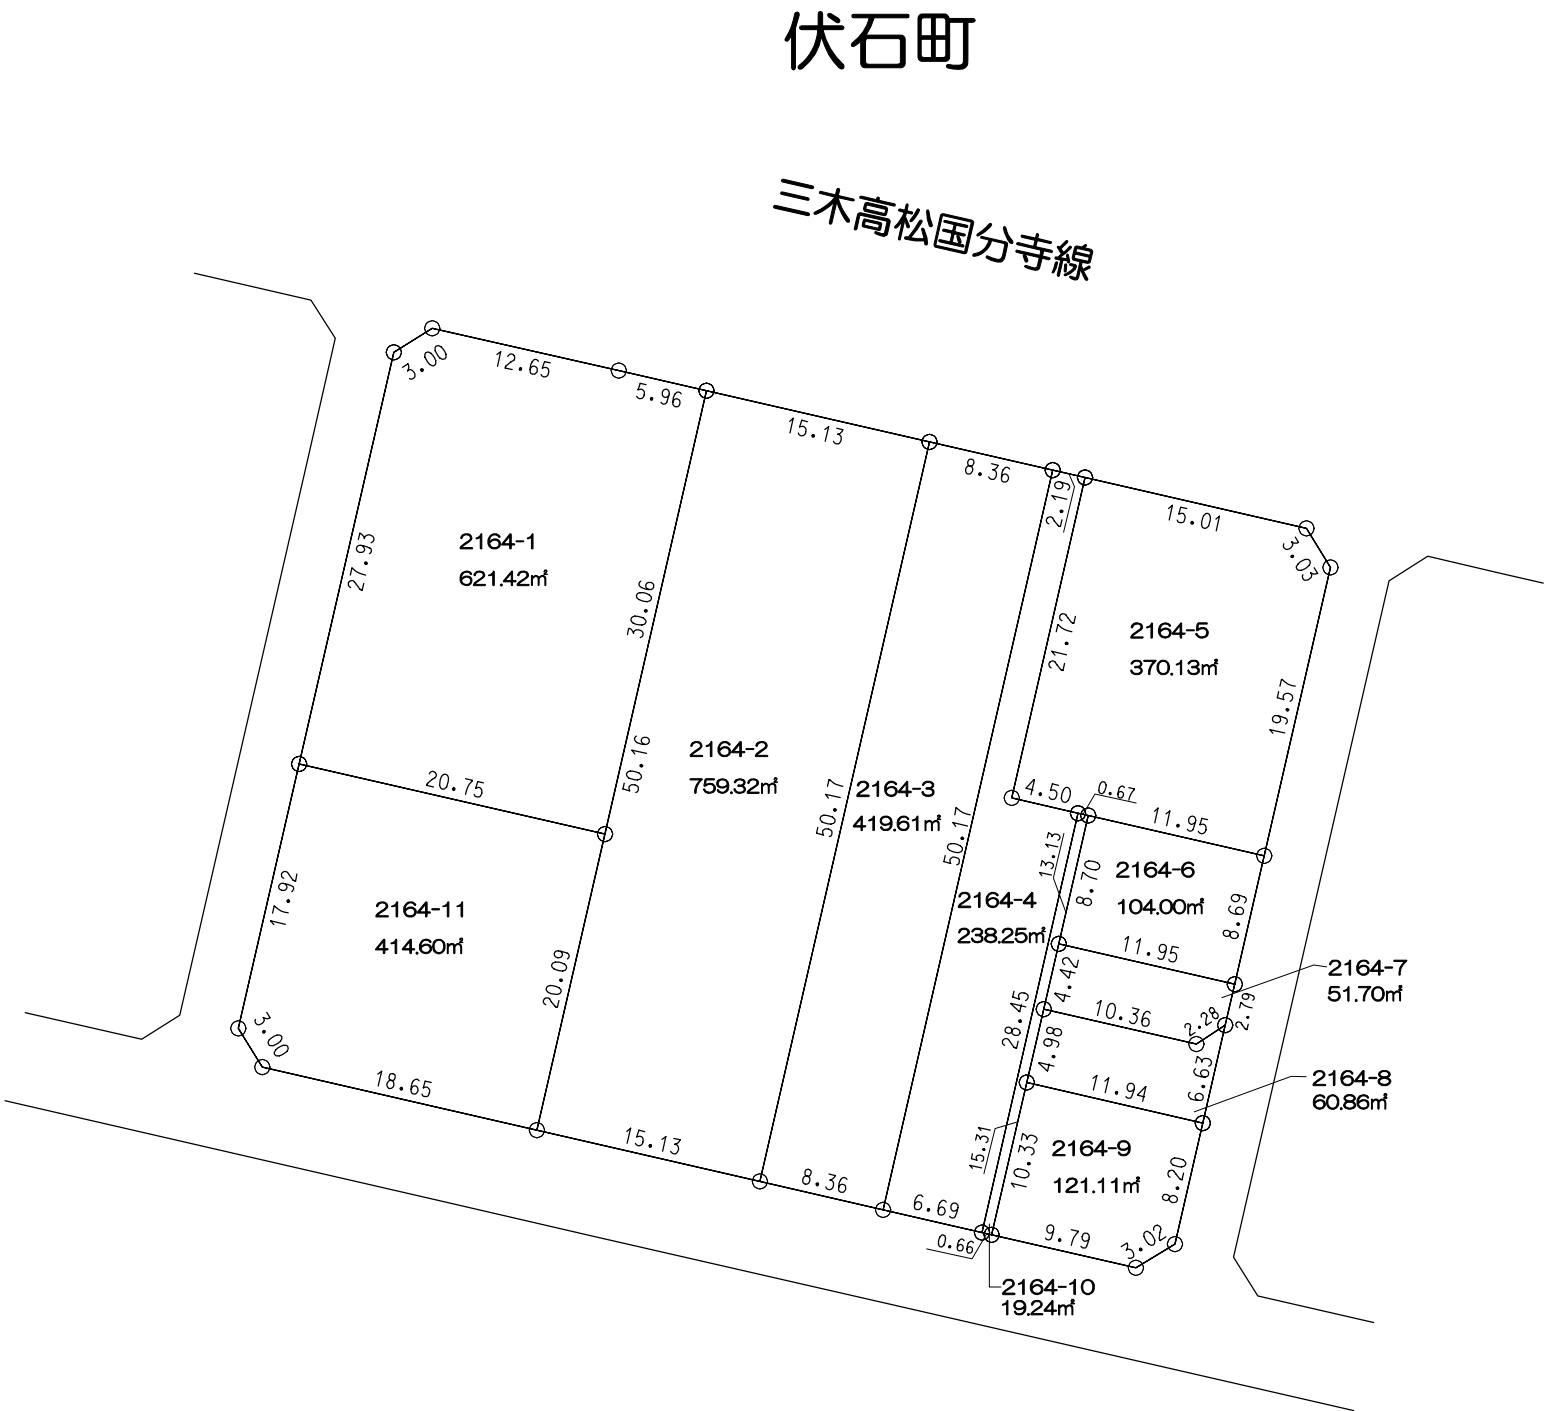


凡 例	
	施行地区界
	町 界
	境界点
12.00 1000-1 120.00㎡ 12.00 10.00 10.00 12.00 辺長(m) 地積(㎡)	

高
松
市

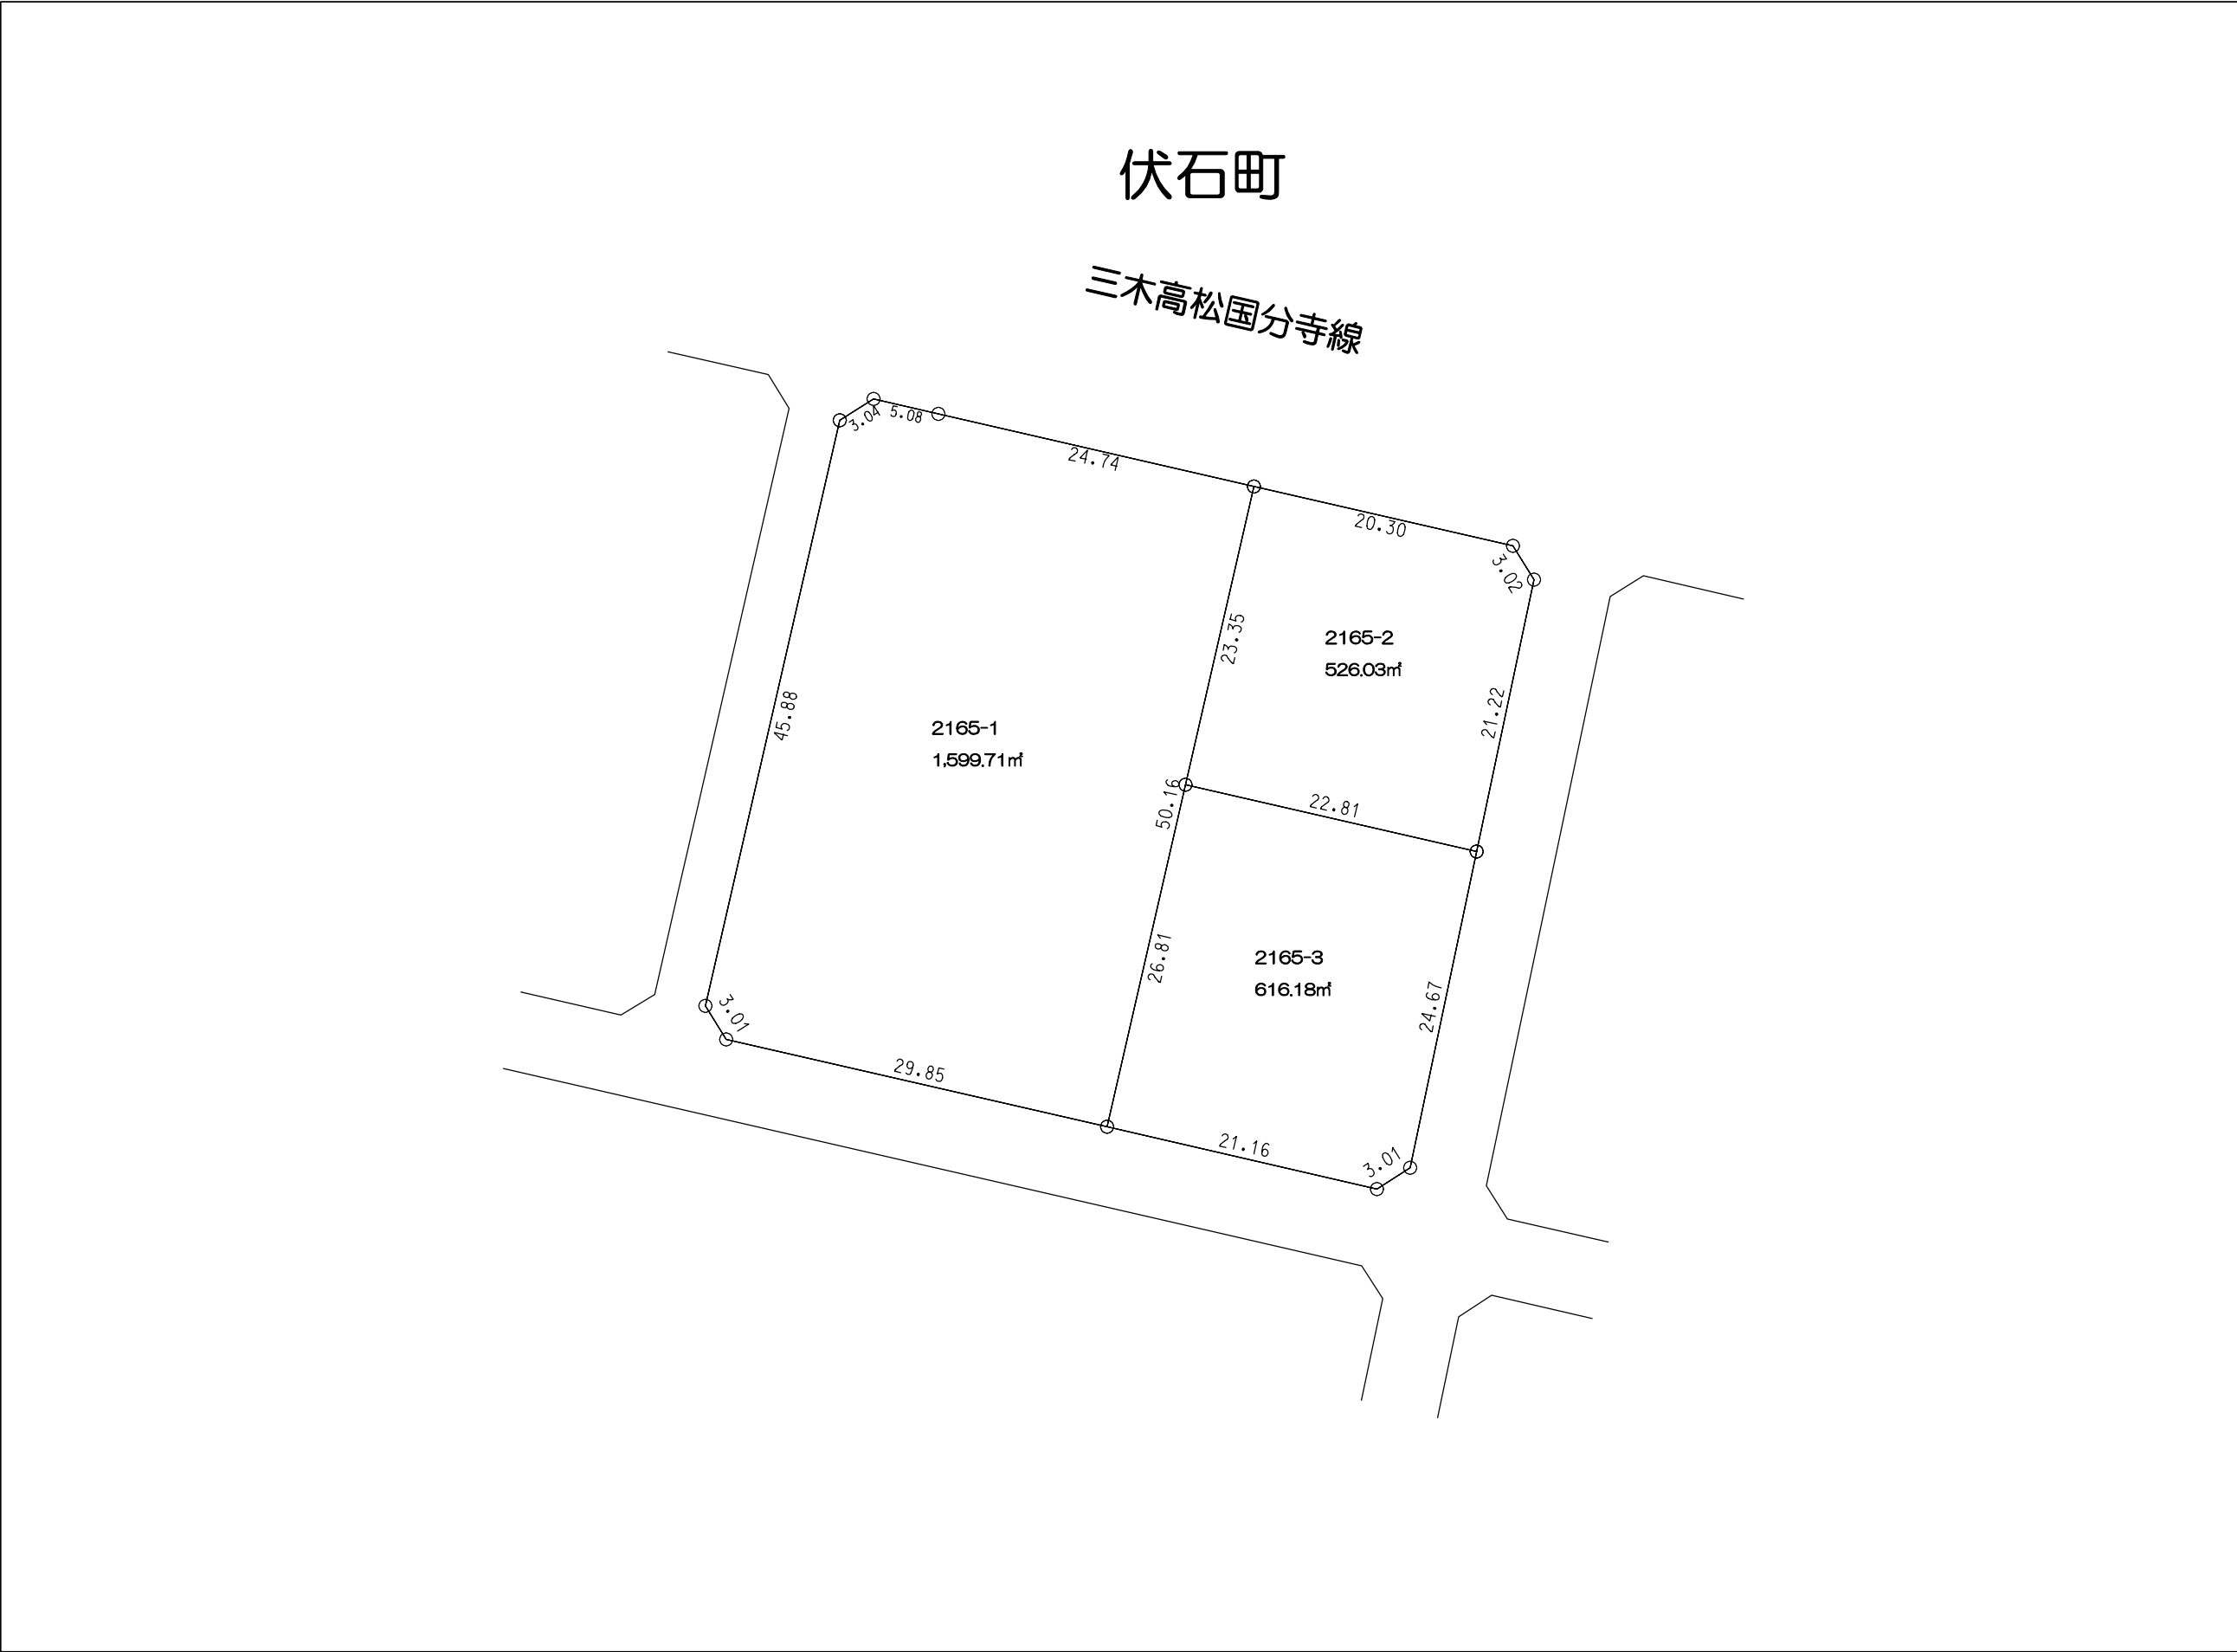

凡 例	
—	施行地区界
—	町 界
○	境界点


12.00	10.00	10.00	12.00
1000-1			地番
120.00㎡			
12.00			地積(㎡)
辺長(m)			

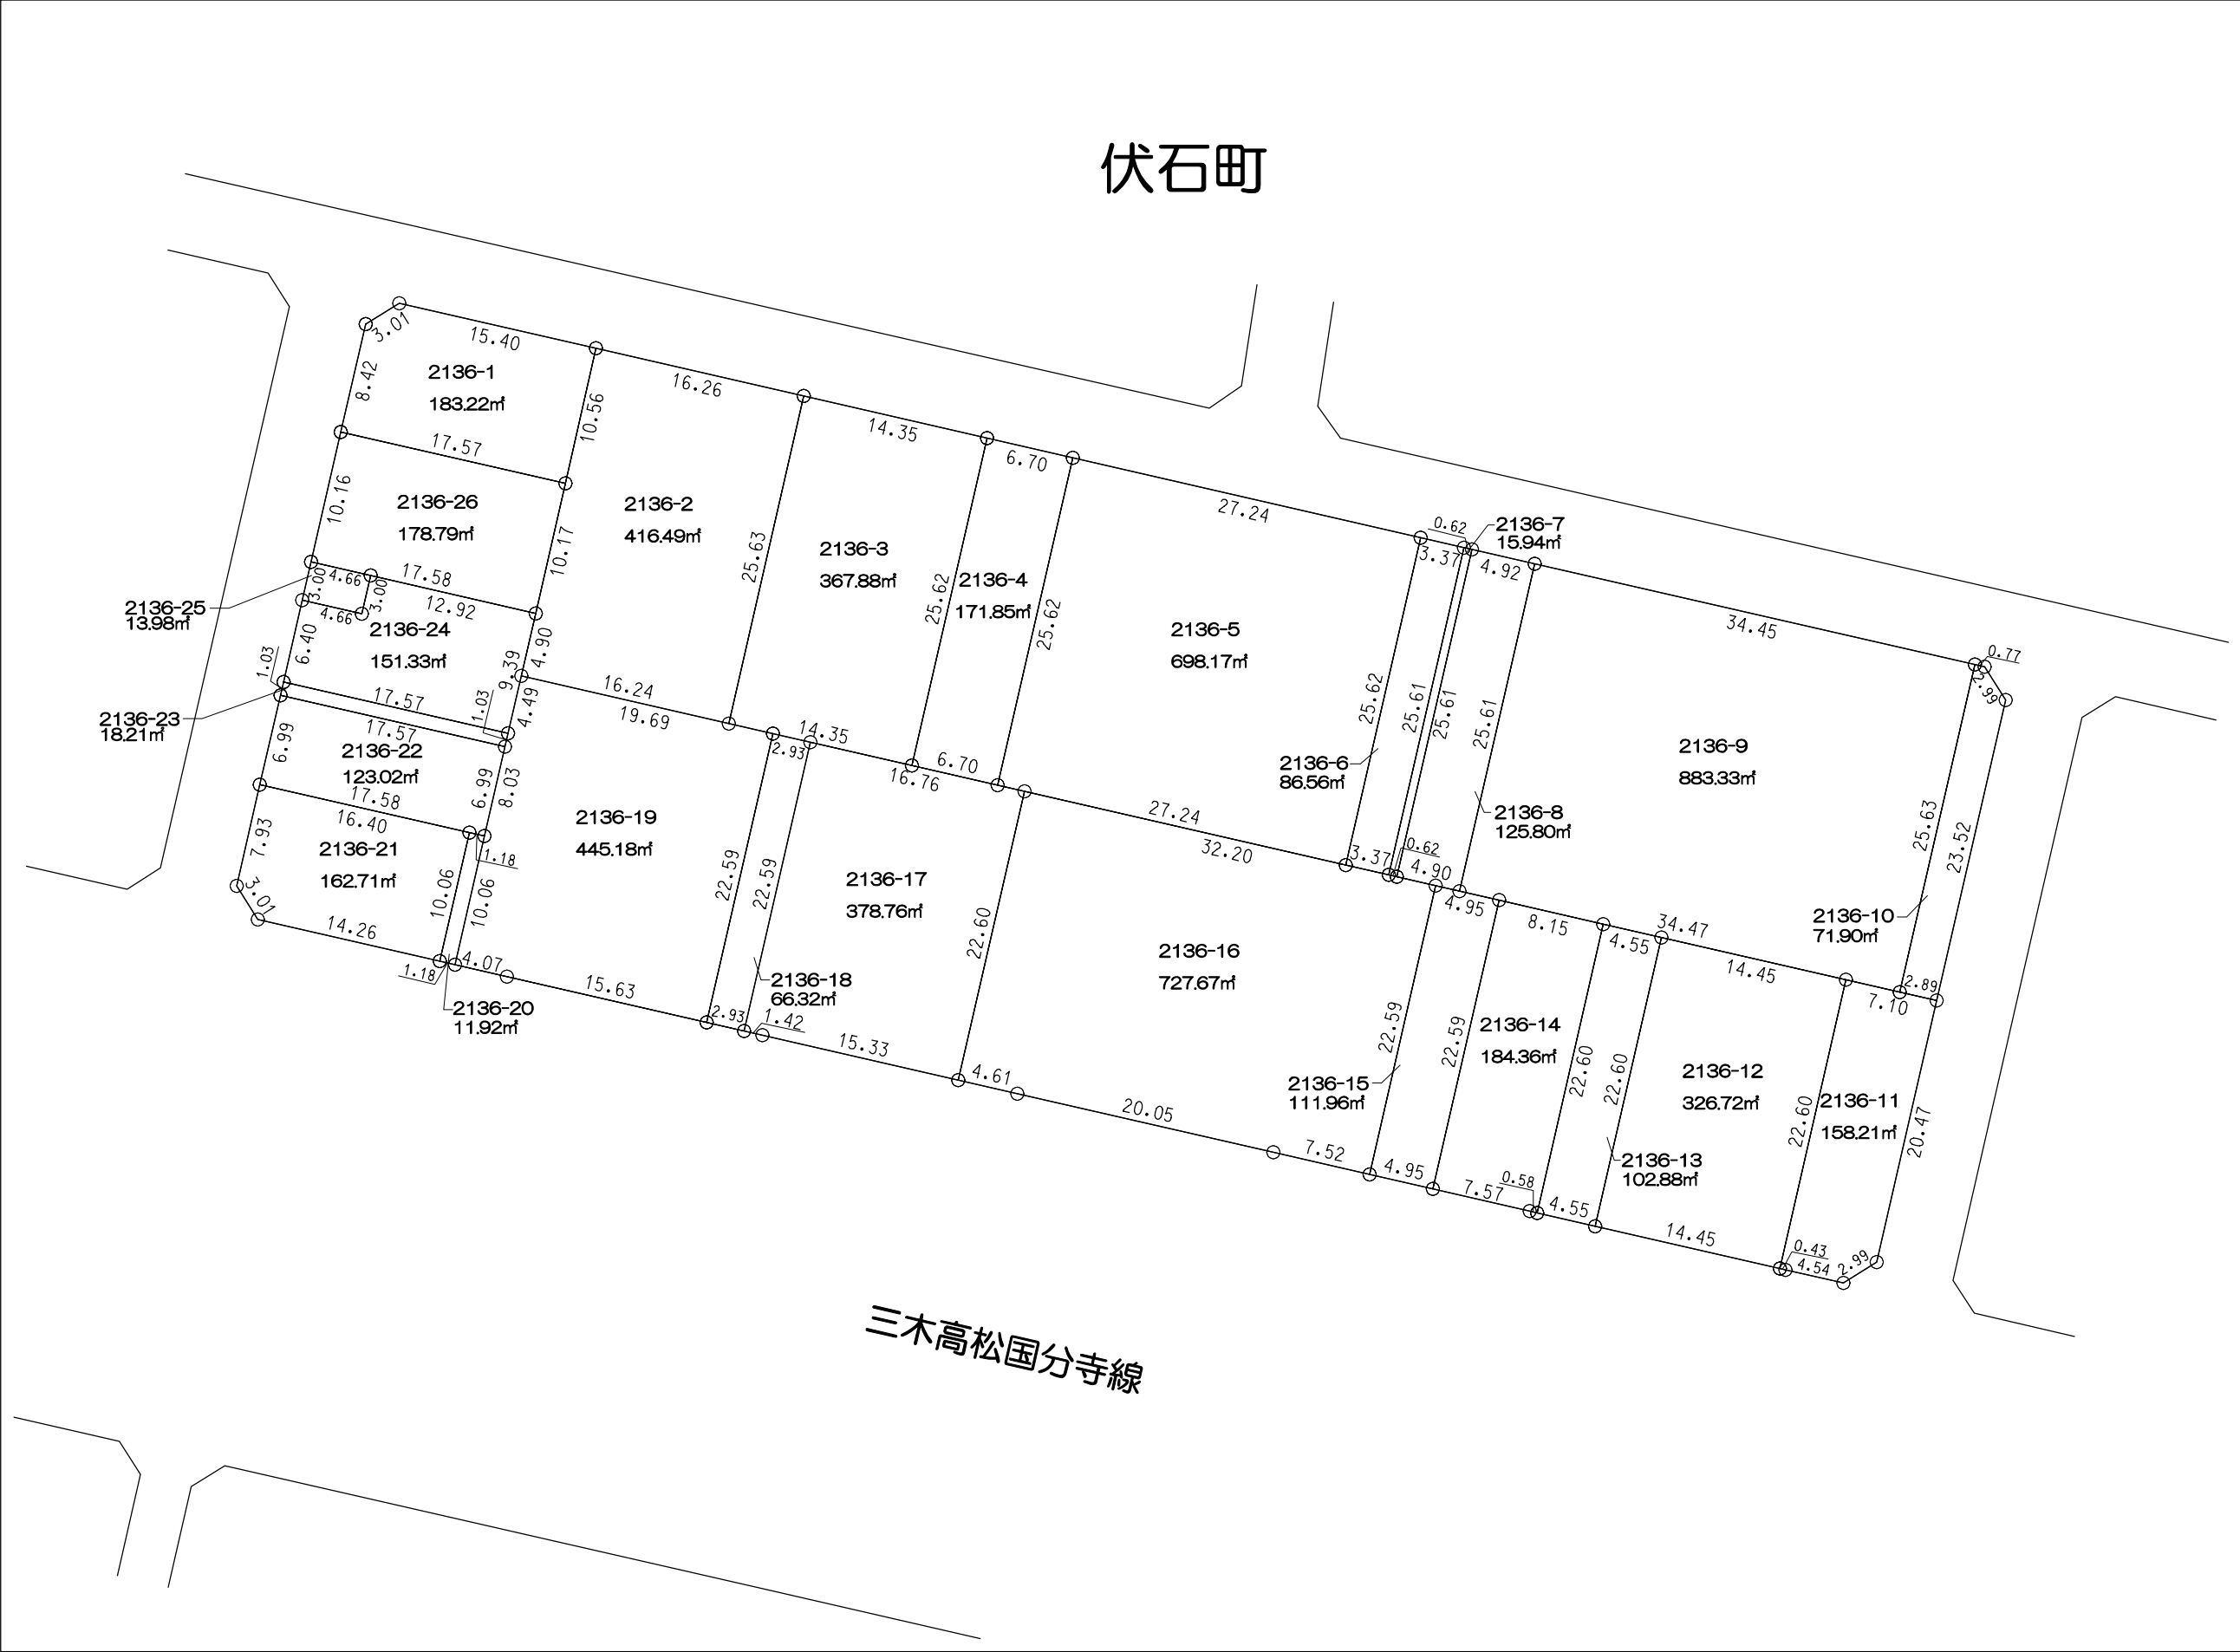

凡 例	
—	施行地区界
—	町 界
○	境界点
12.00 1000-1 120.00㎡ 12.00 10.00 10.00 12.00 地番 地積(㎡)	




高
松
市

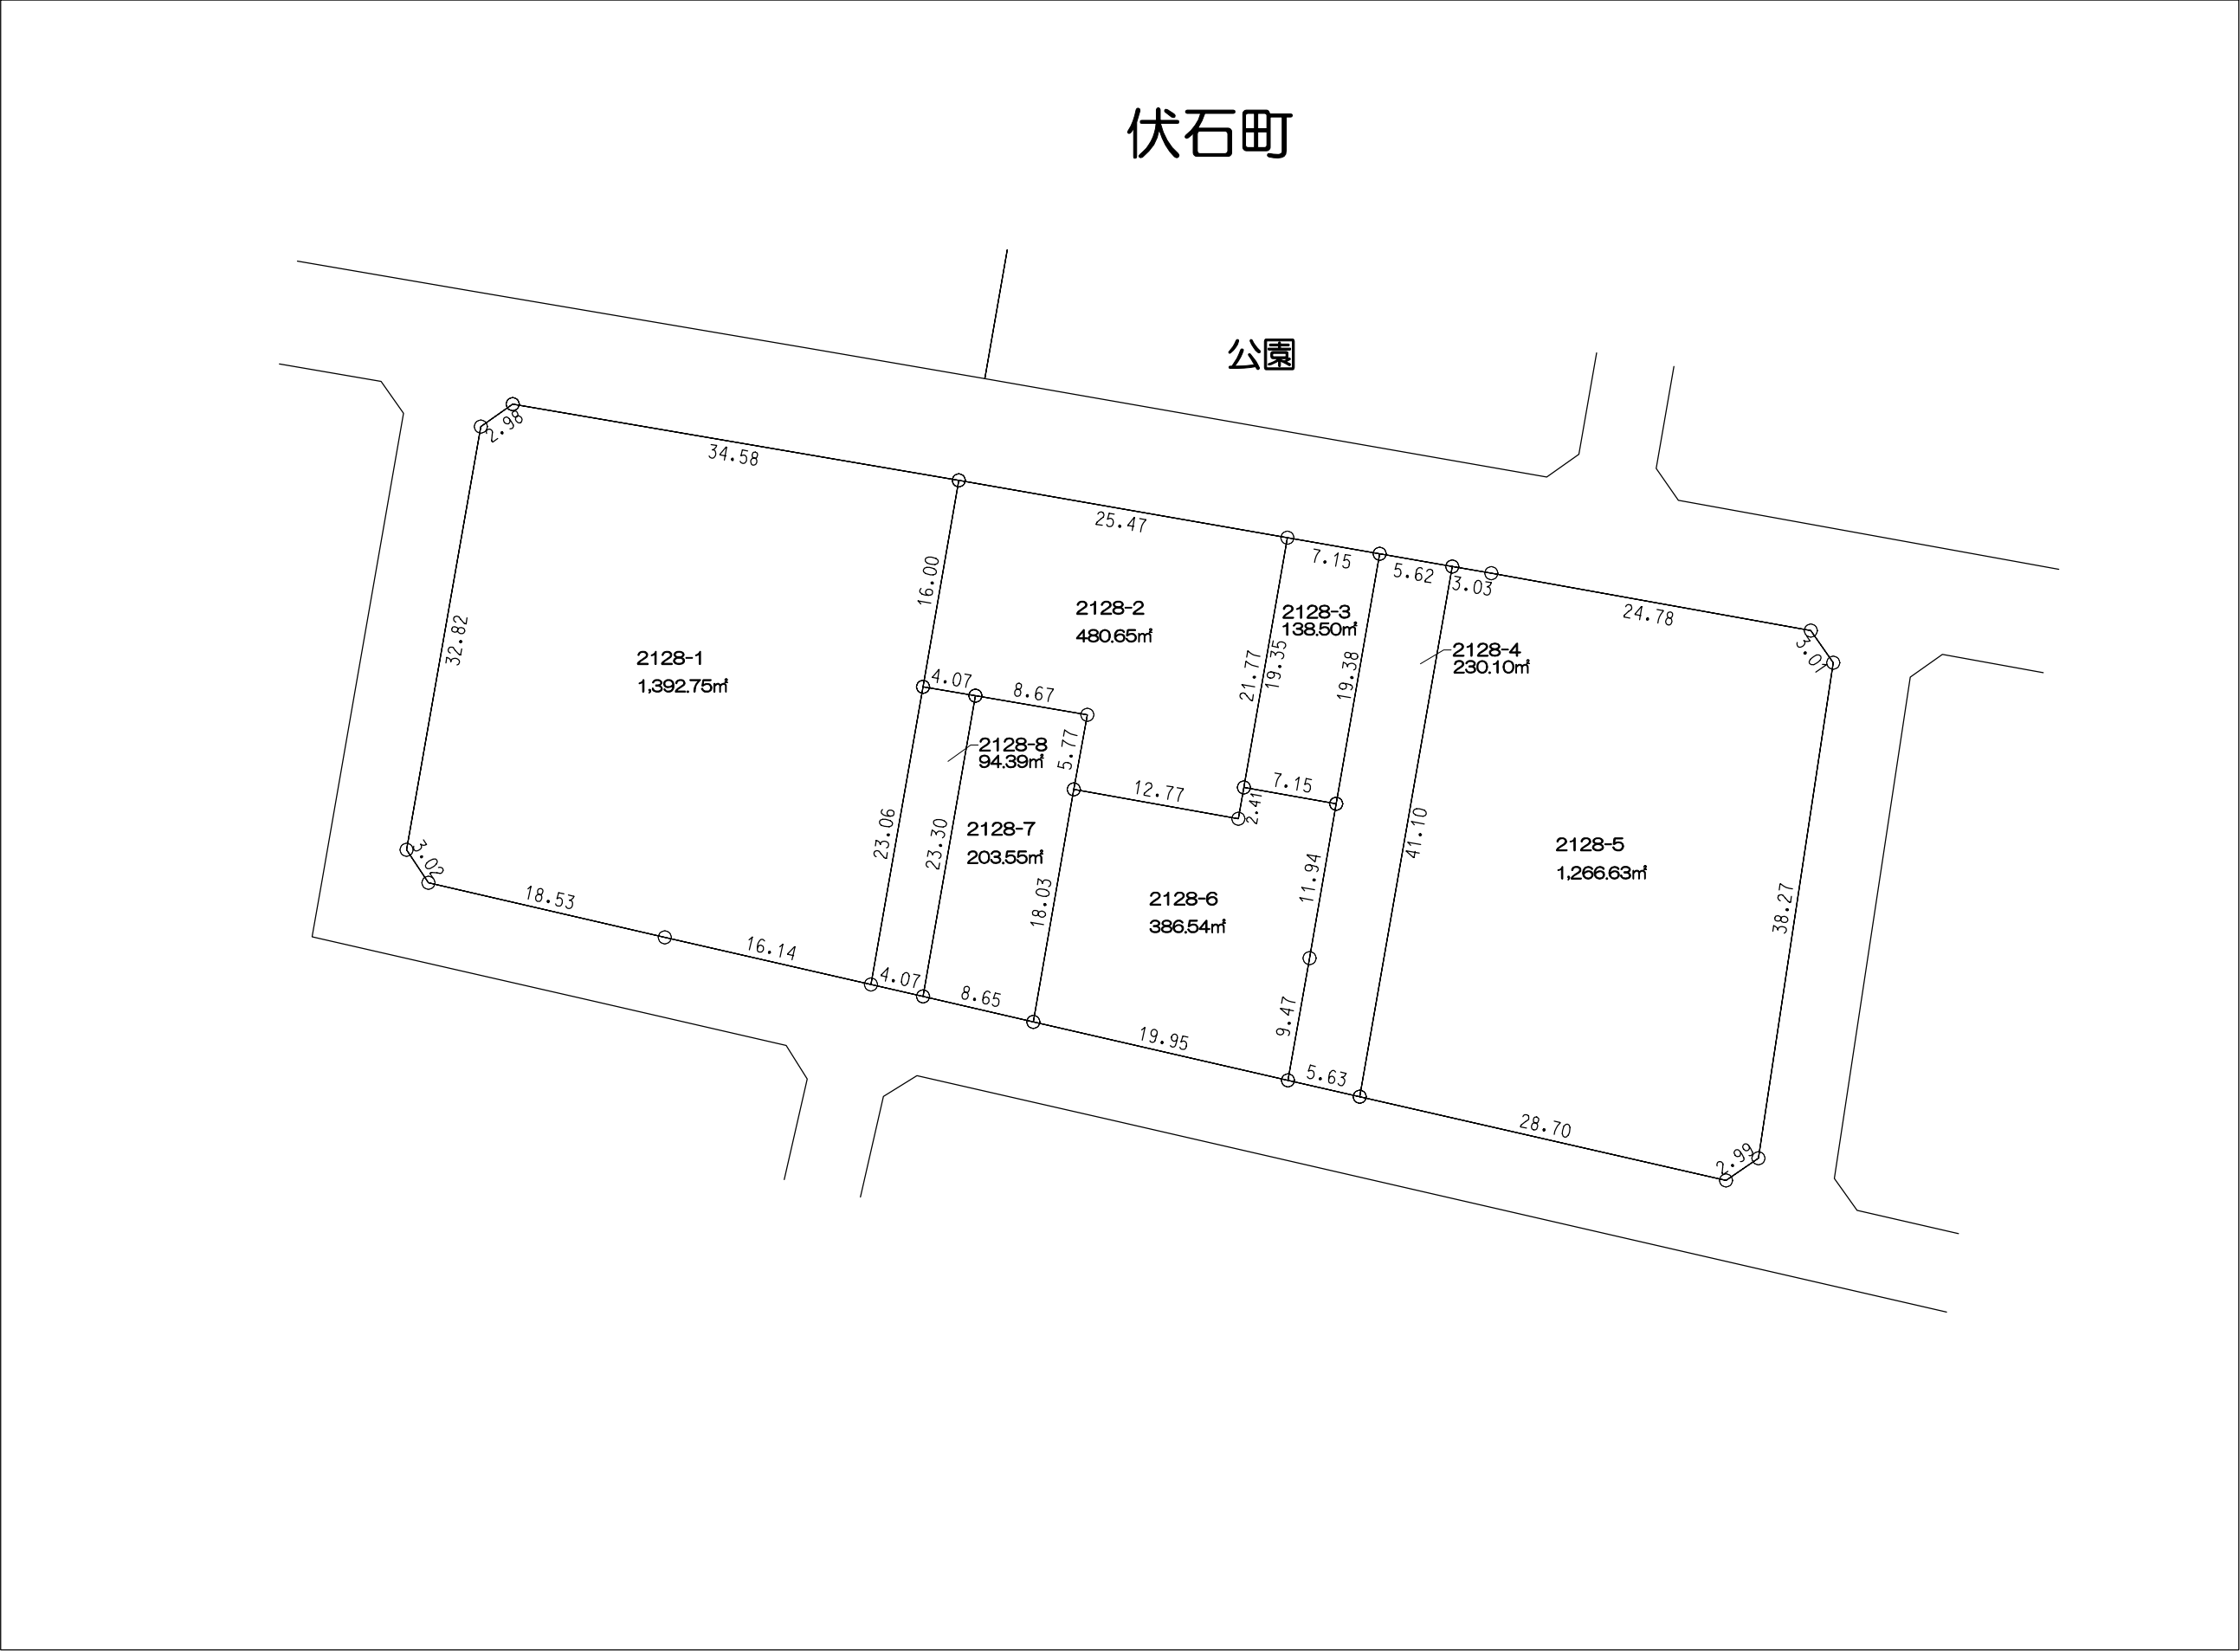

凡 例	
	施行地区界
	町 界
	境界点


伏石町

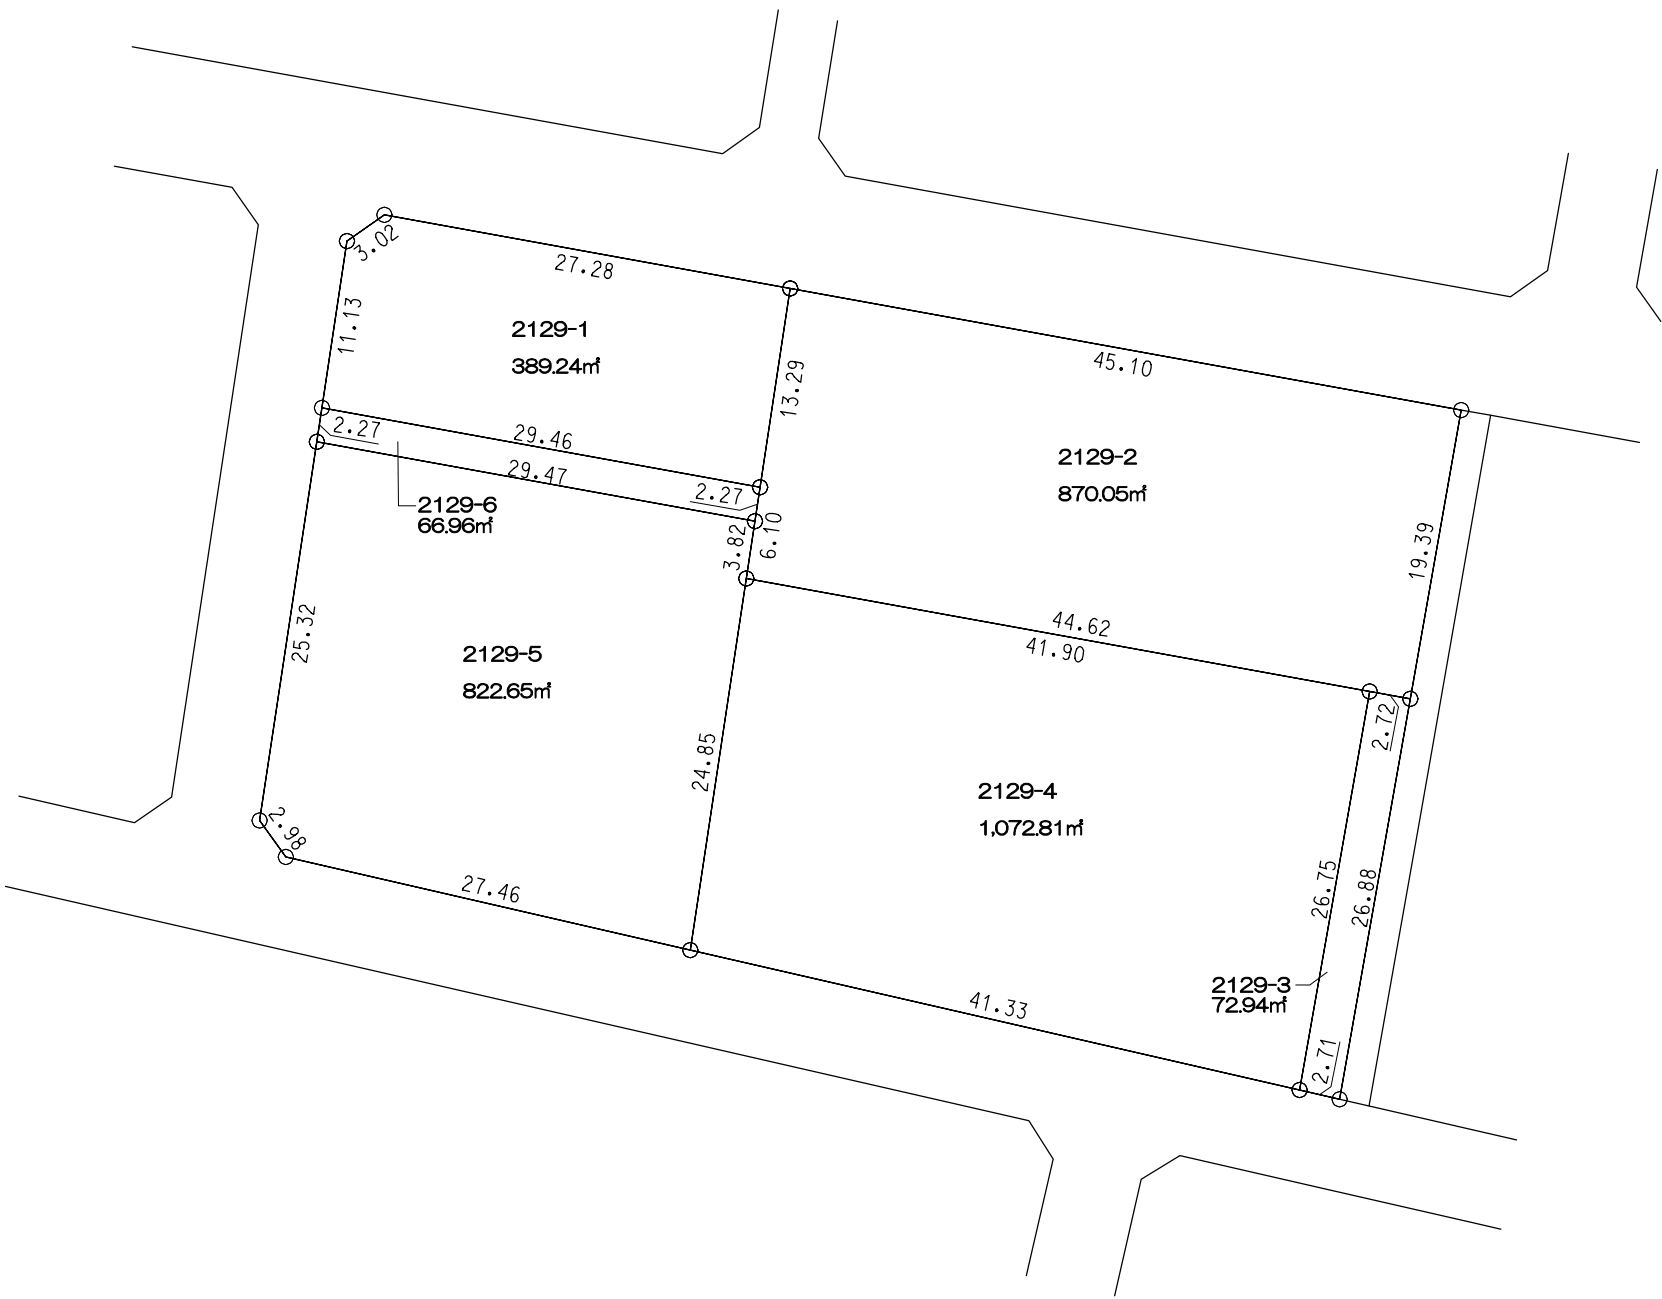

高
松
市

凡 例	
	施行地区界
	町 界
	境界点
12.00 1000-1 120.00㎡ 12.00 10.00 10.00 地番 地積(㎡) 辺長(m)	

高
松
市

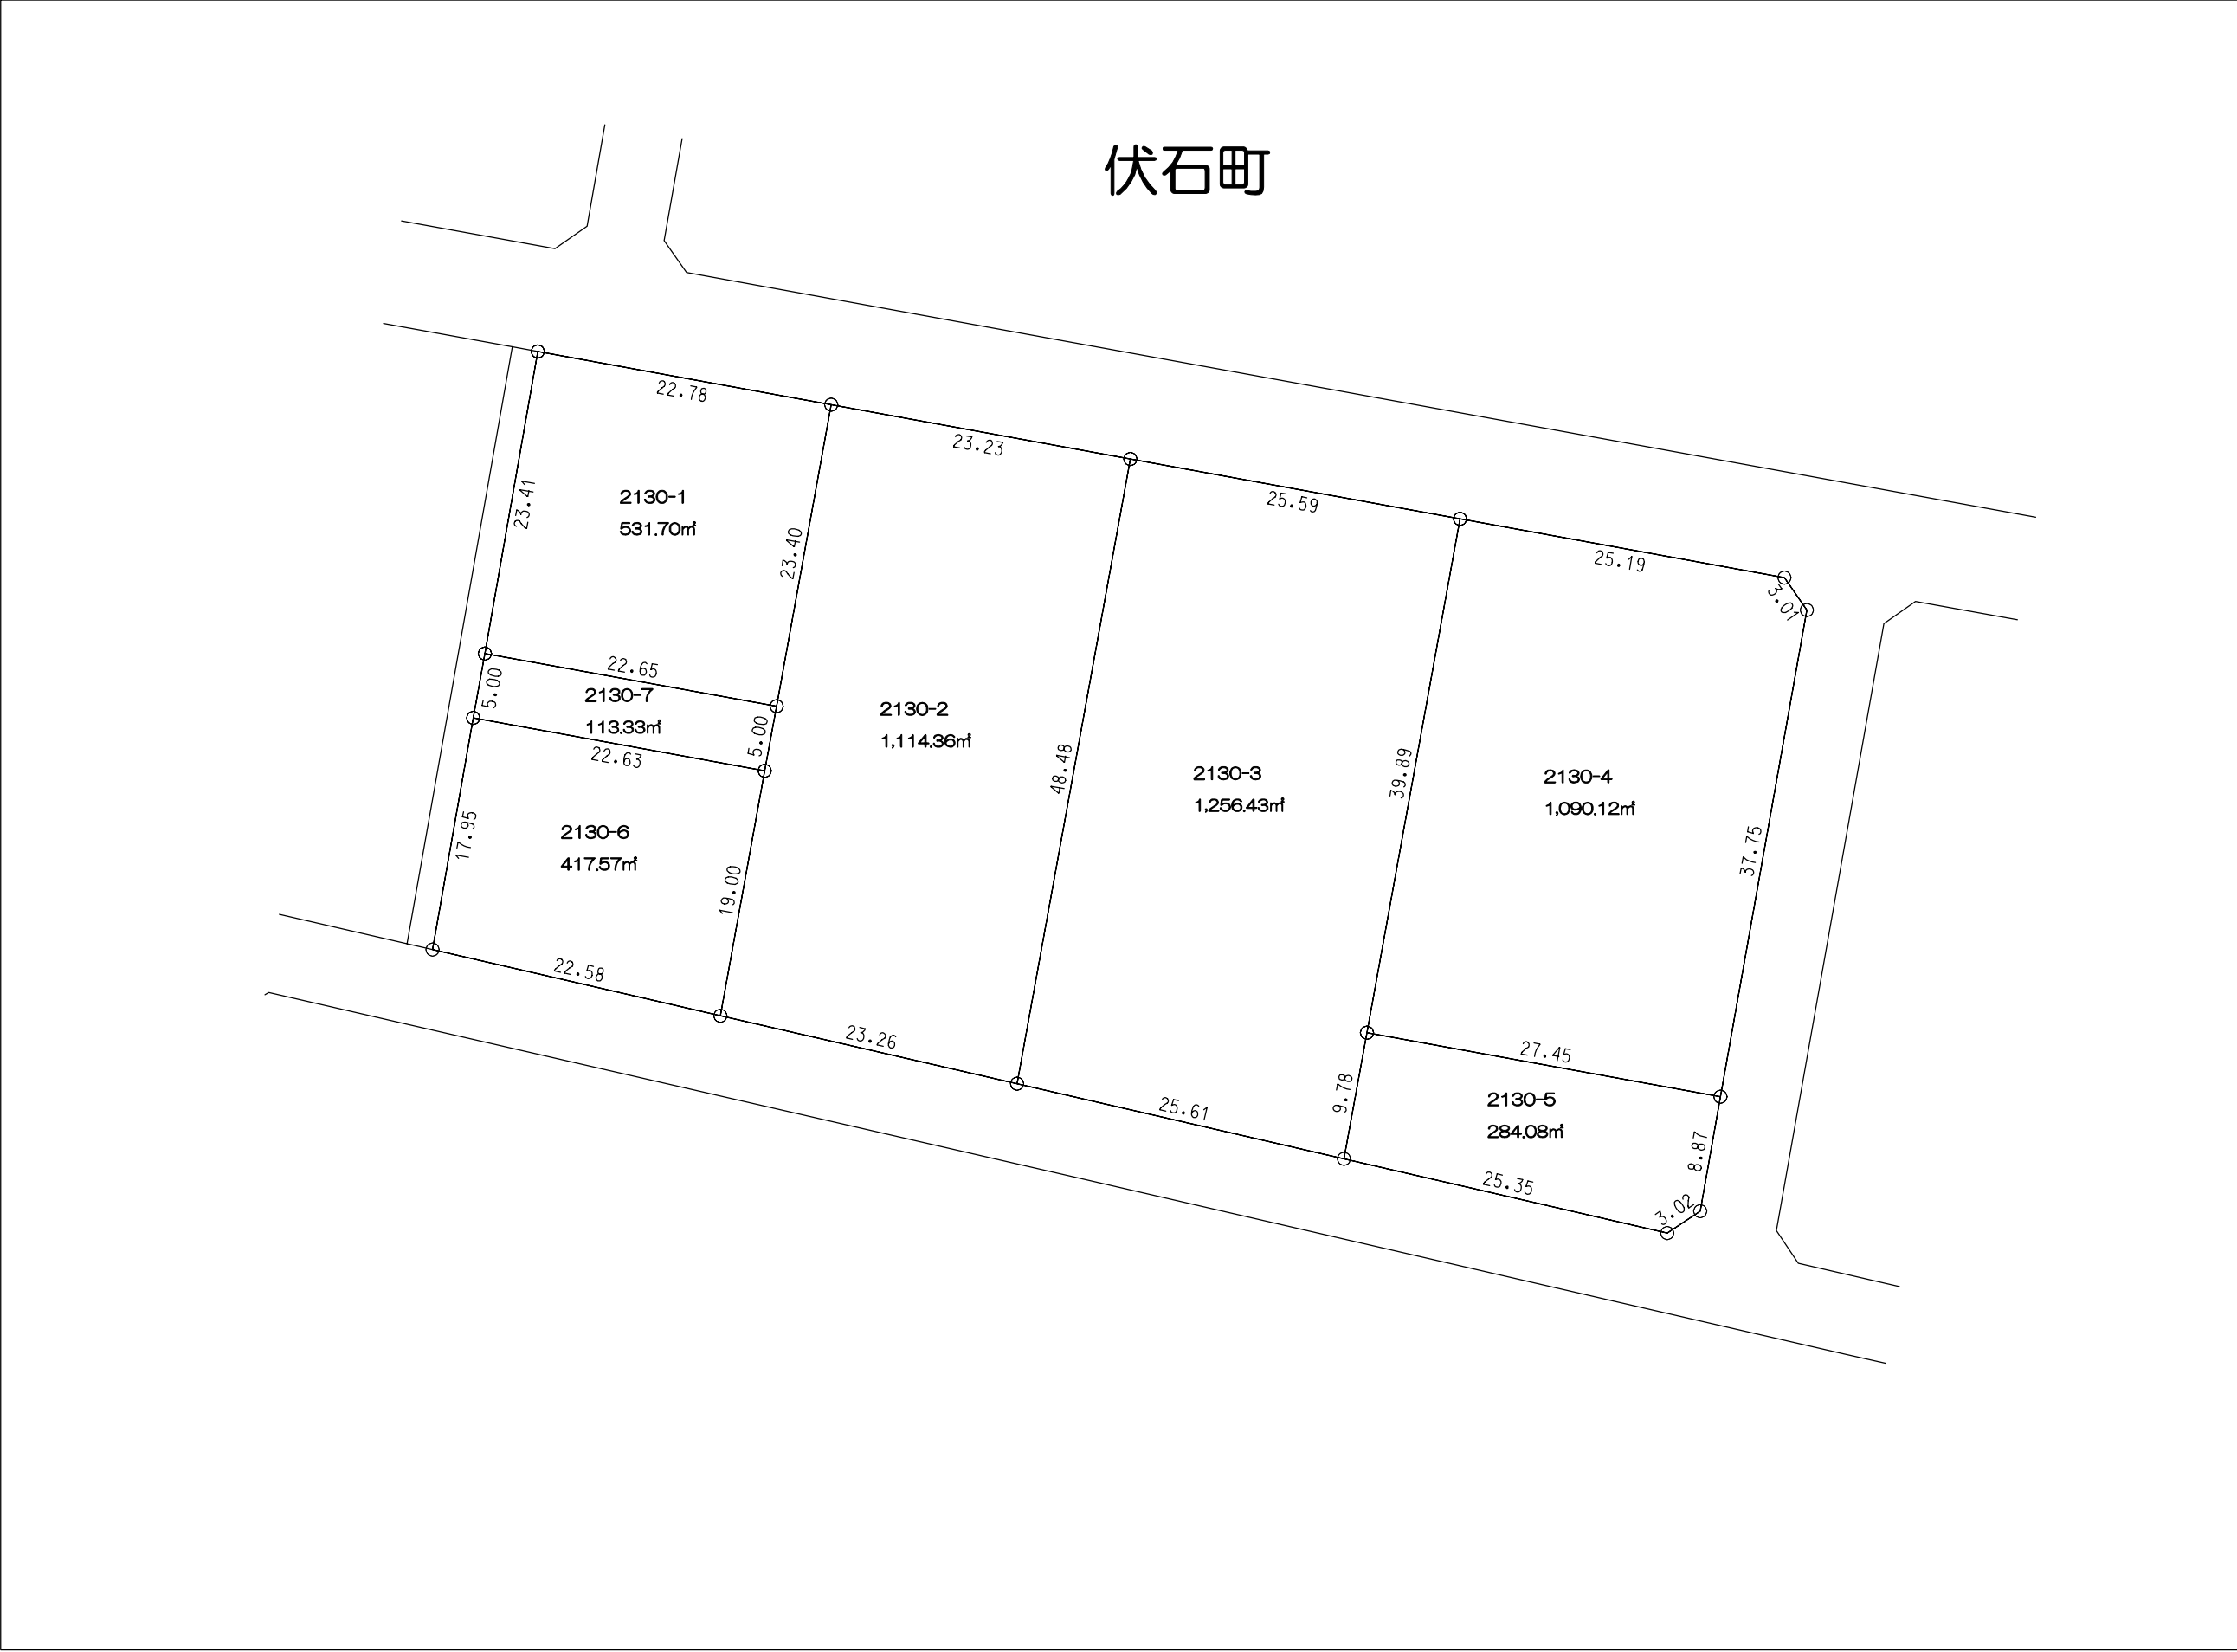

凡 例	
	施行地区界
	町 界
	境界点
12.00 1000-1 120.00㎡ 12.00 10.00 地番 地積(㎡) 辺長(m)	

高
松
市




凡 例	
—	施行地区界
—	町 界
○	境界点
12.00 1000-1 120.00㎡ 12.00 10.00 地番 地積(㎡) 辺長(m)	

伏石町





凡 例	
	施行地区界
	町 界
	境界点
12.00 1000-1 120.00㎡ 12.00 10.00 10.00 12.00 辺長(m) 地積(㎡) 地番	

高松市

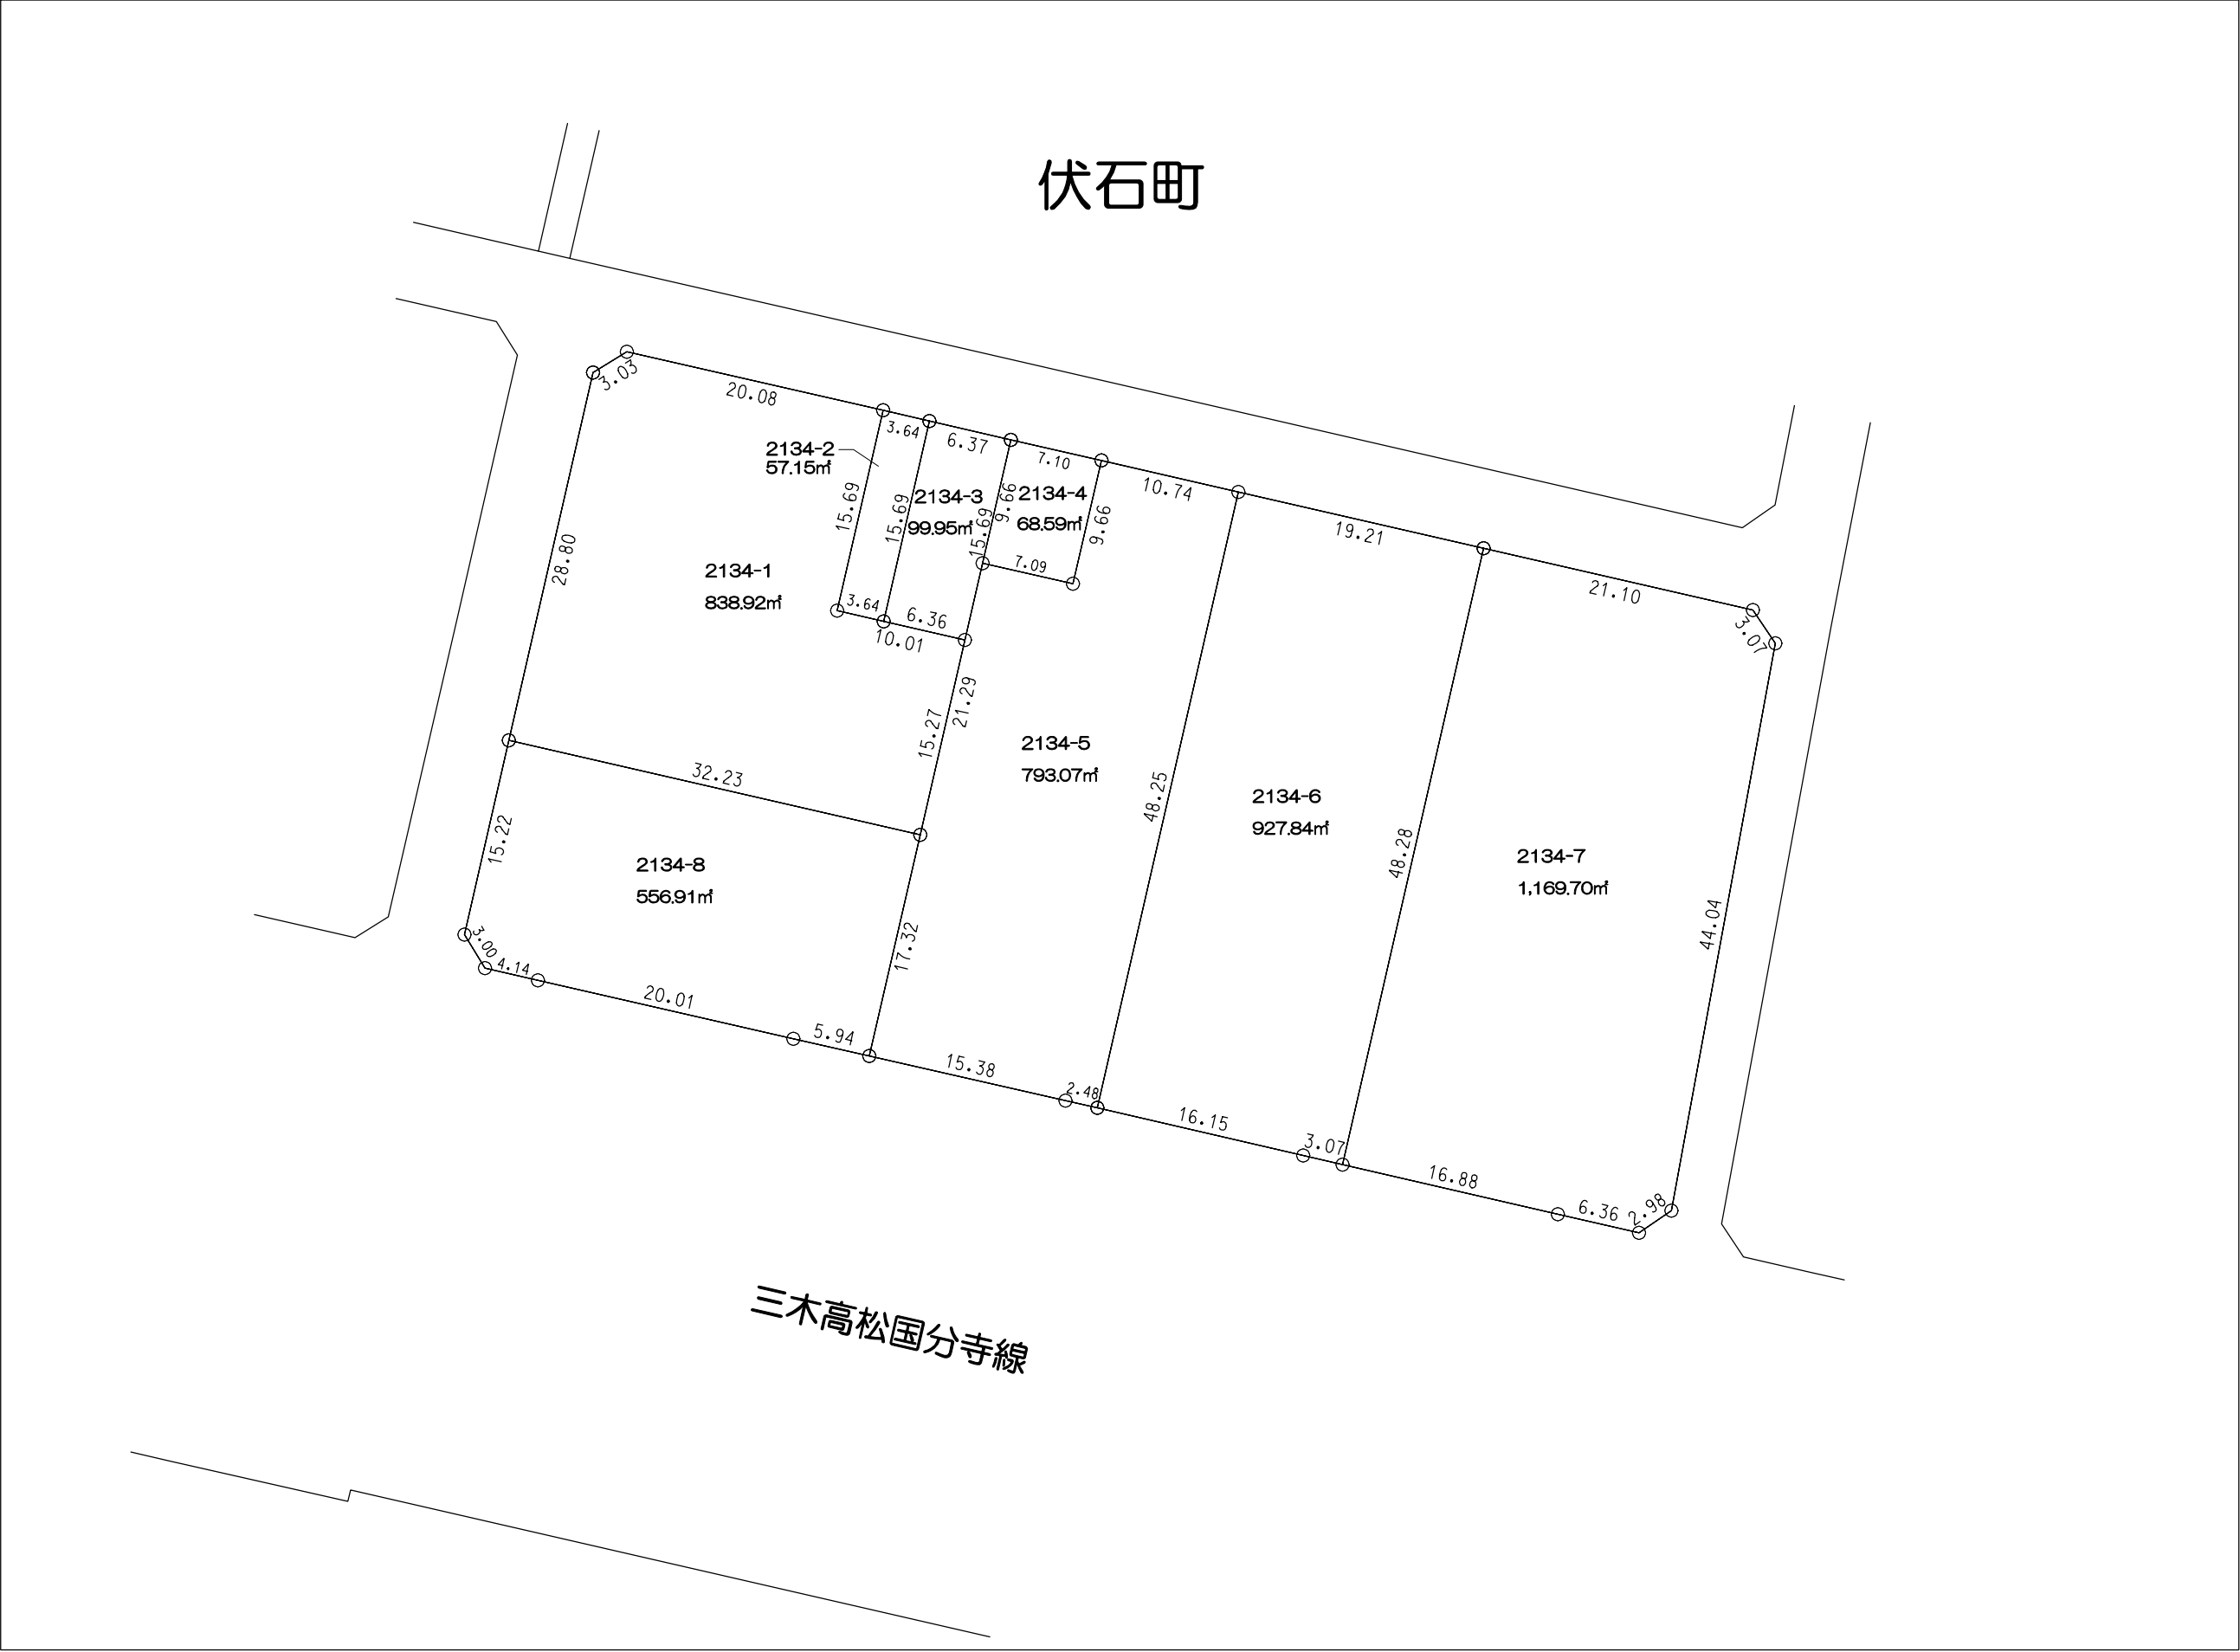

高松市



伏石町

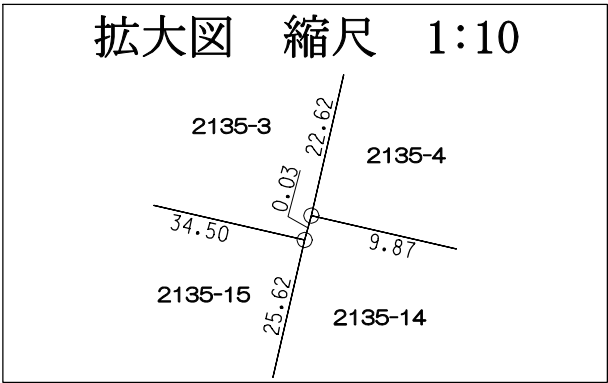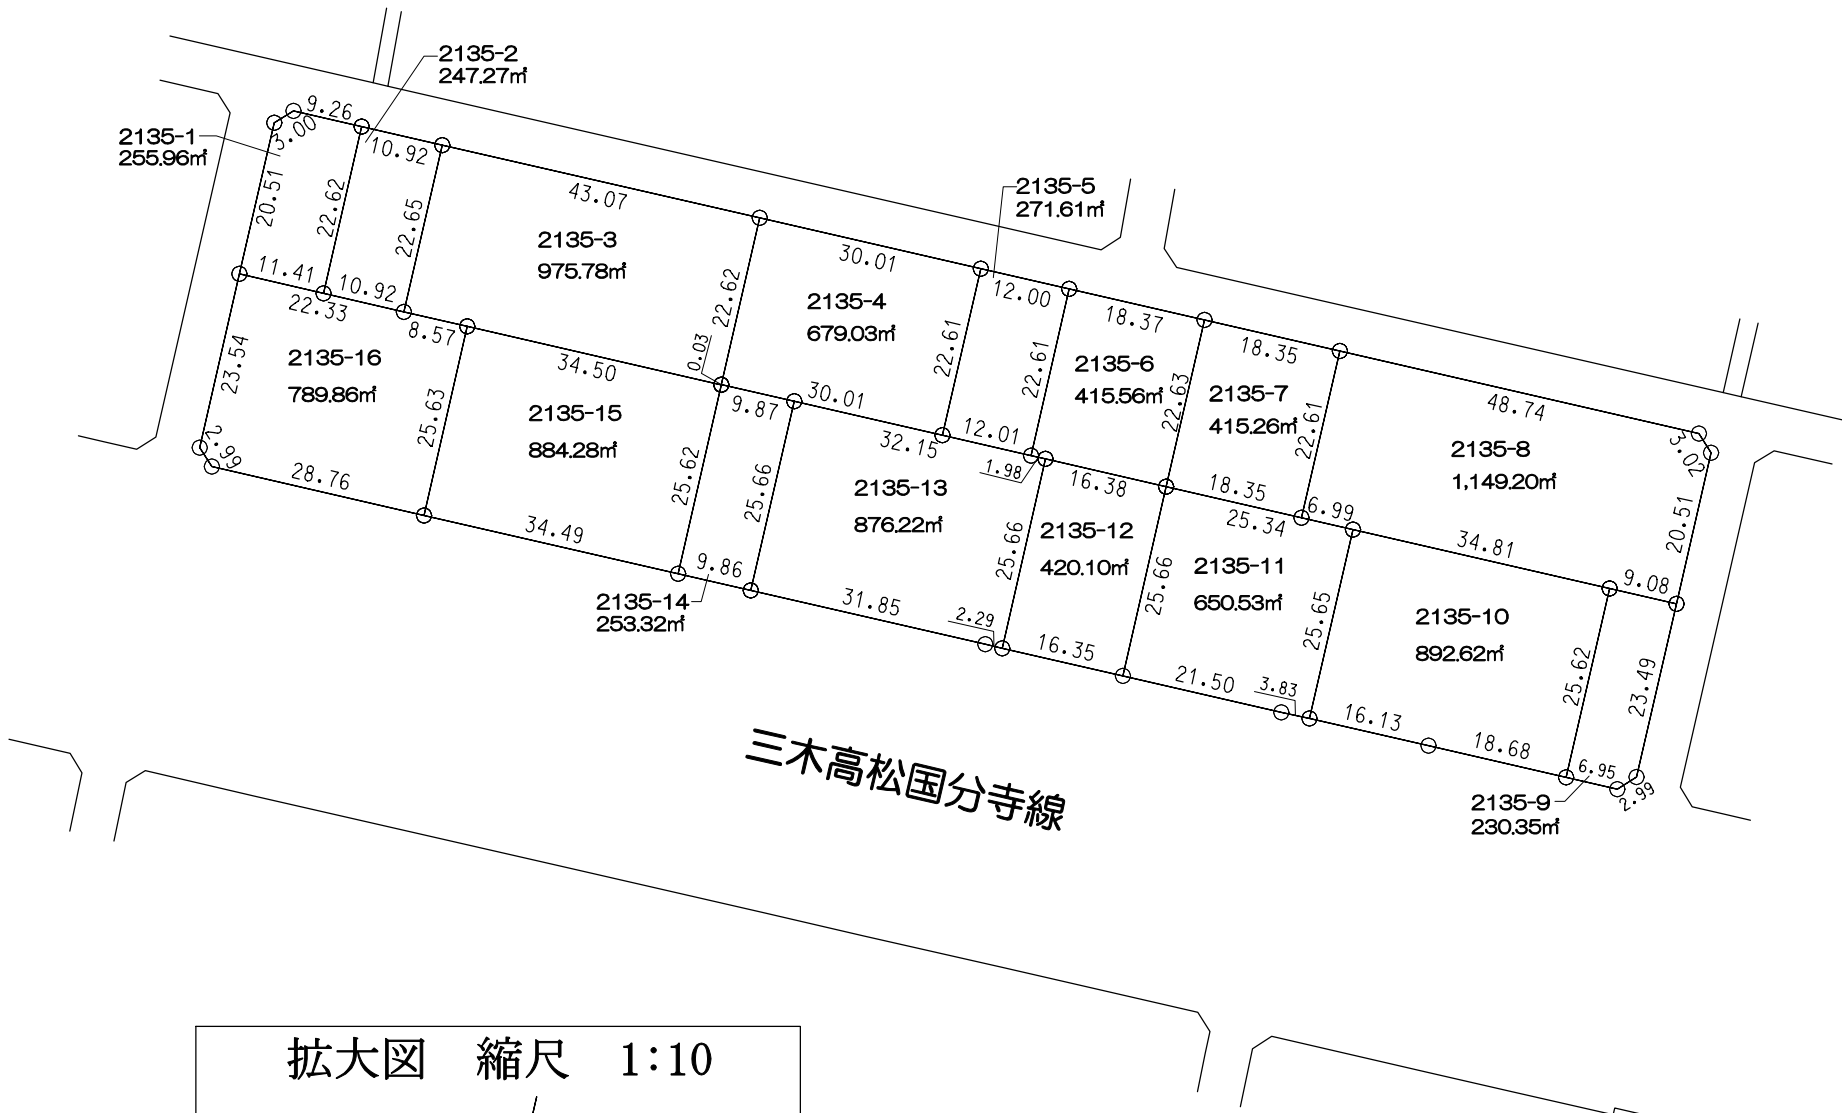

凡 例	
—	施行地区界
—	町 界
○	境界点
12.00 1000-1 120.00㎡ 12.00 10.00 10.00 地番 地積(㎡) 辺長(m)	



伏石町

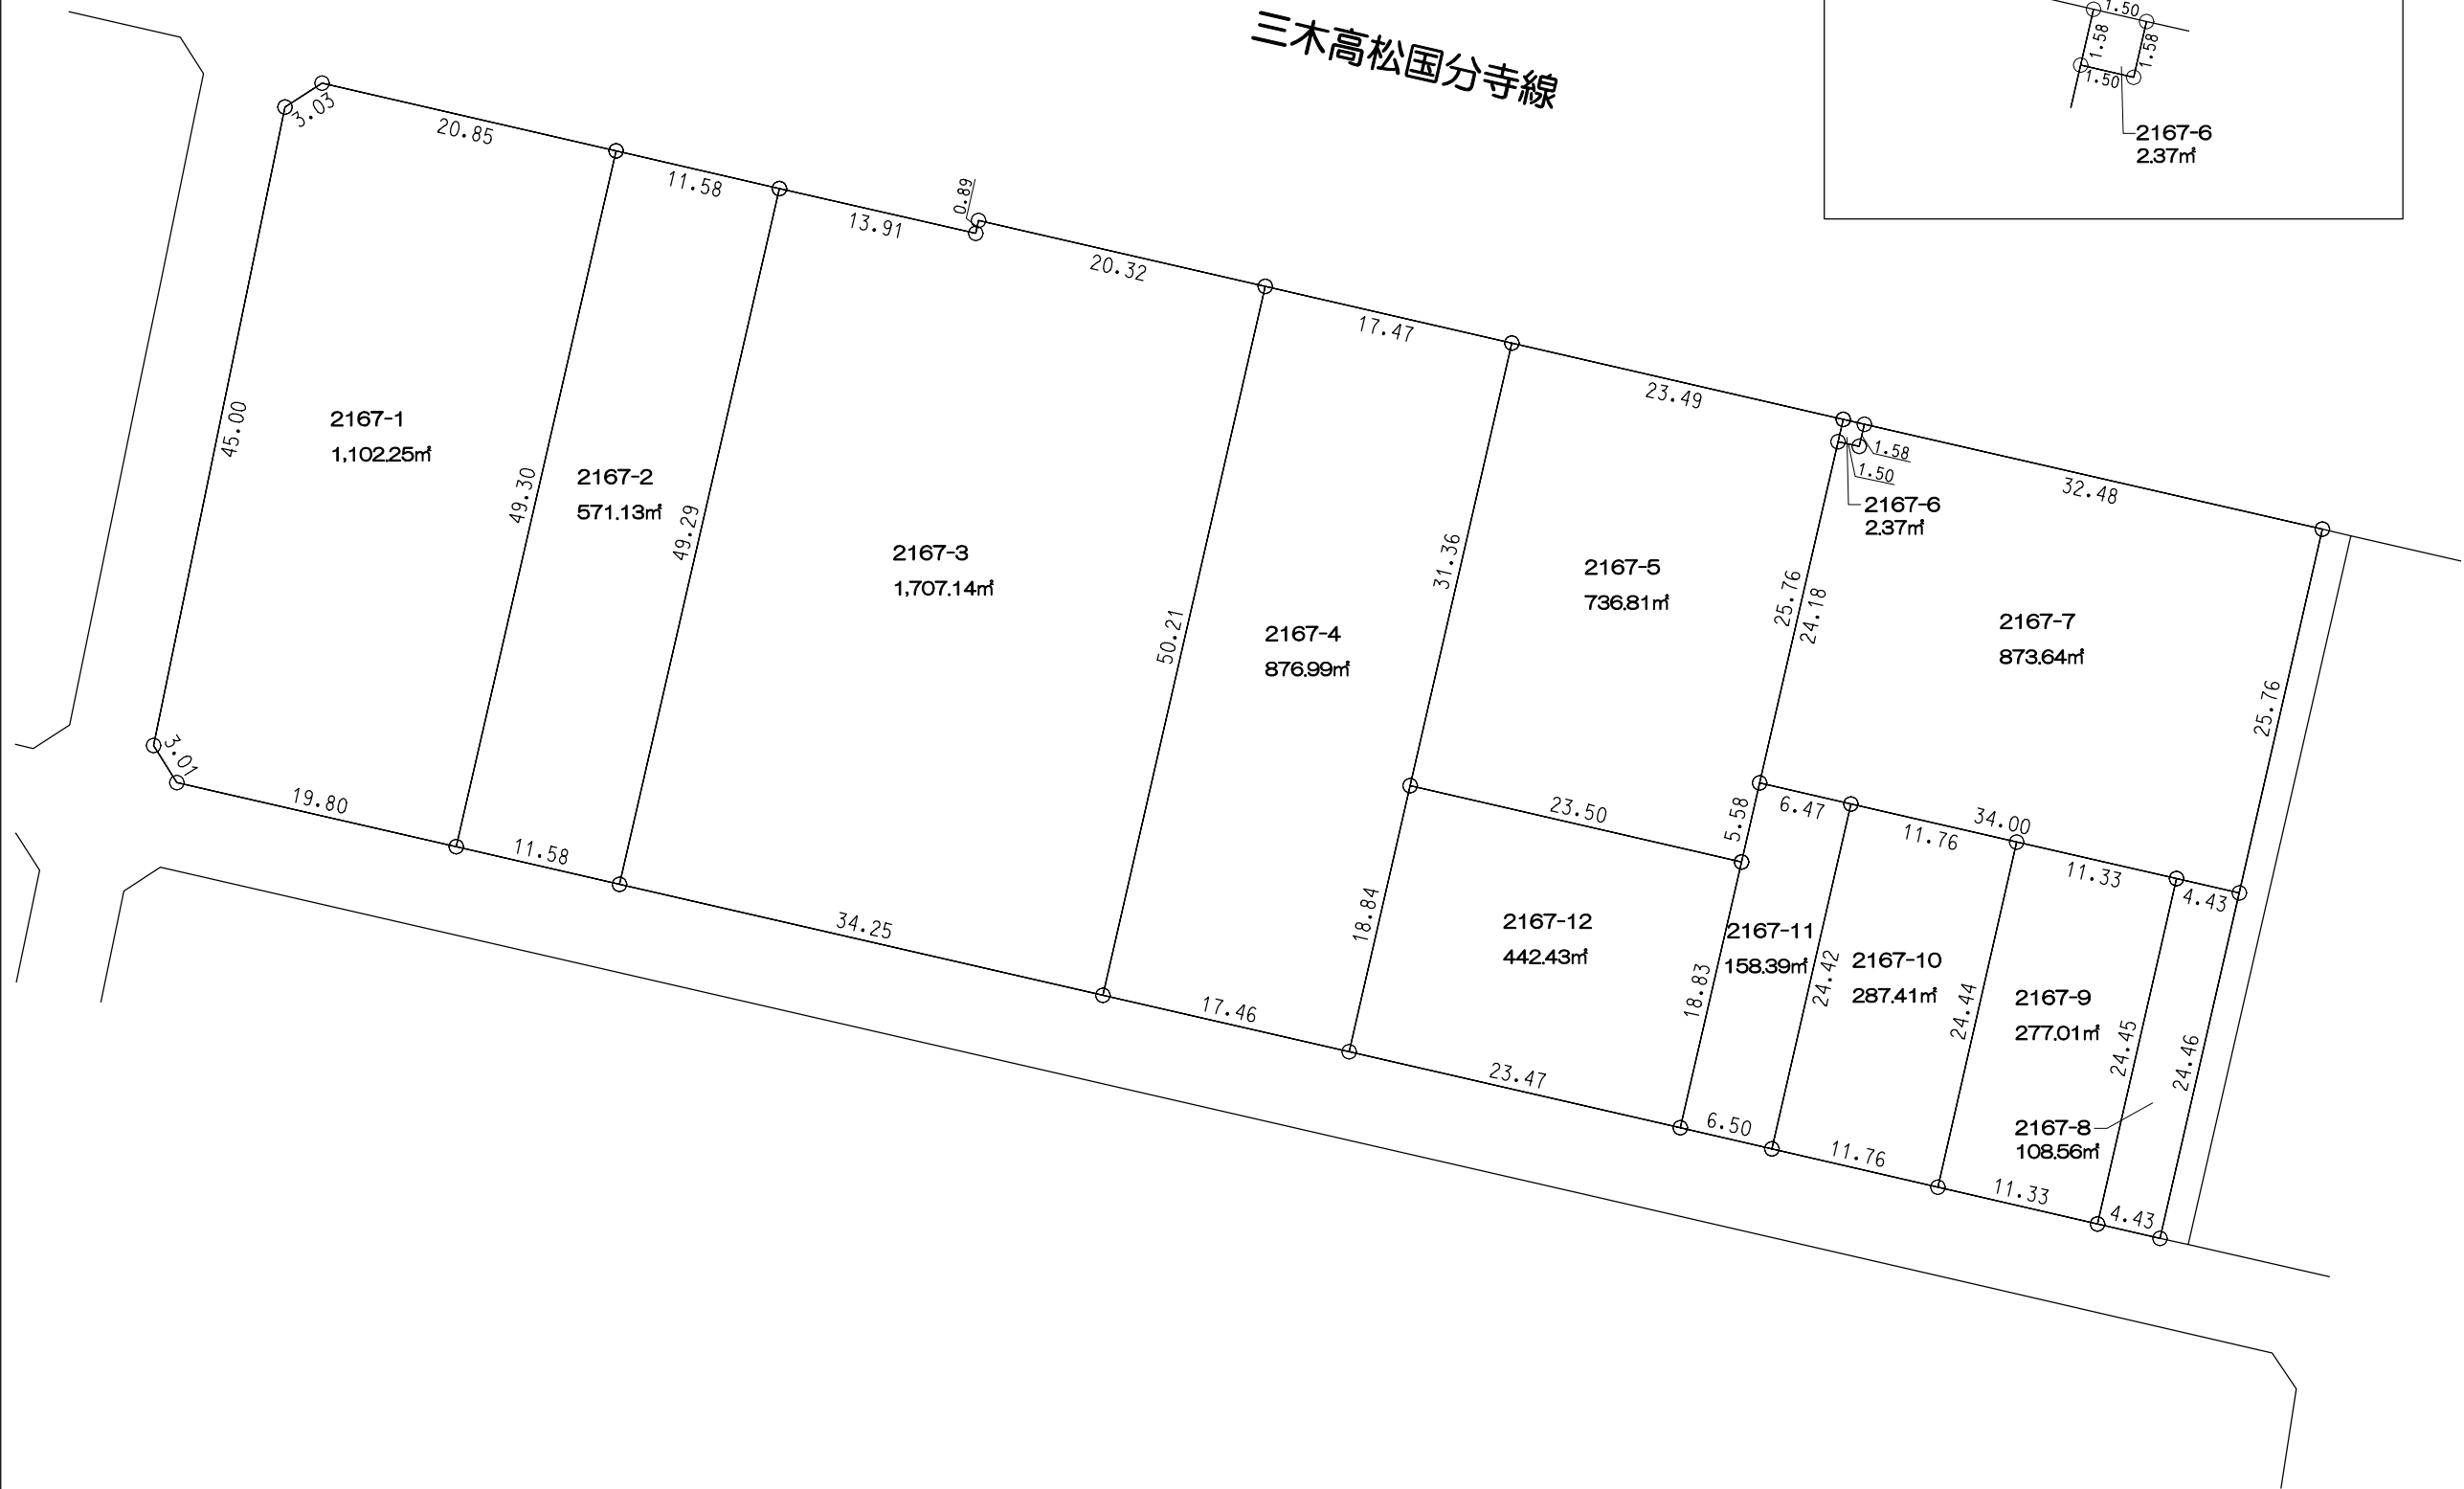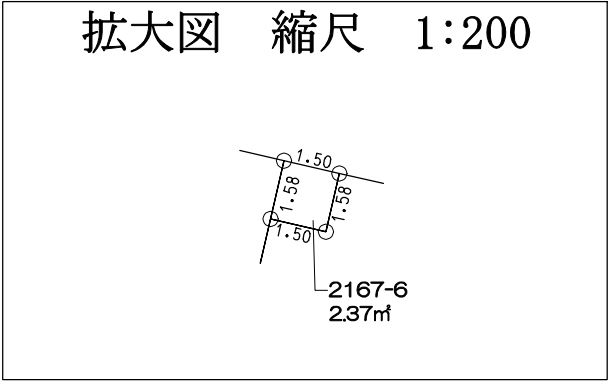

高松市

凡 例	
	施行地区界
	町 界
	境界点
12.00 1000-1 120.00㎡ 12.00 10.00 10.00 12.00 地番 地積(㎡) 辺長(m)	






凡 例	
—	施行地区界
—	町 界
○	境界点


12.00	1000-1	12.00	地番
10.00	120.00㎡	10.00	
12.00		12.00	地積(㎡)
辺長(m)			



高
松
市

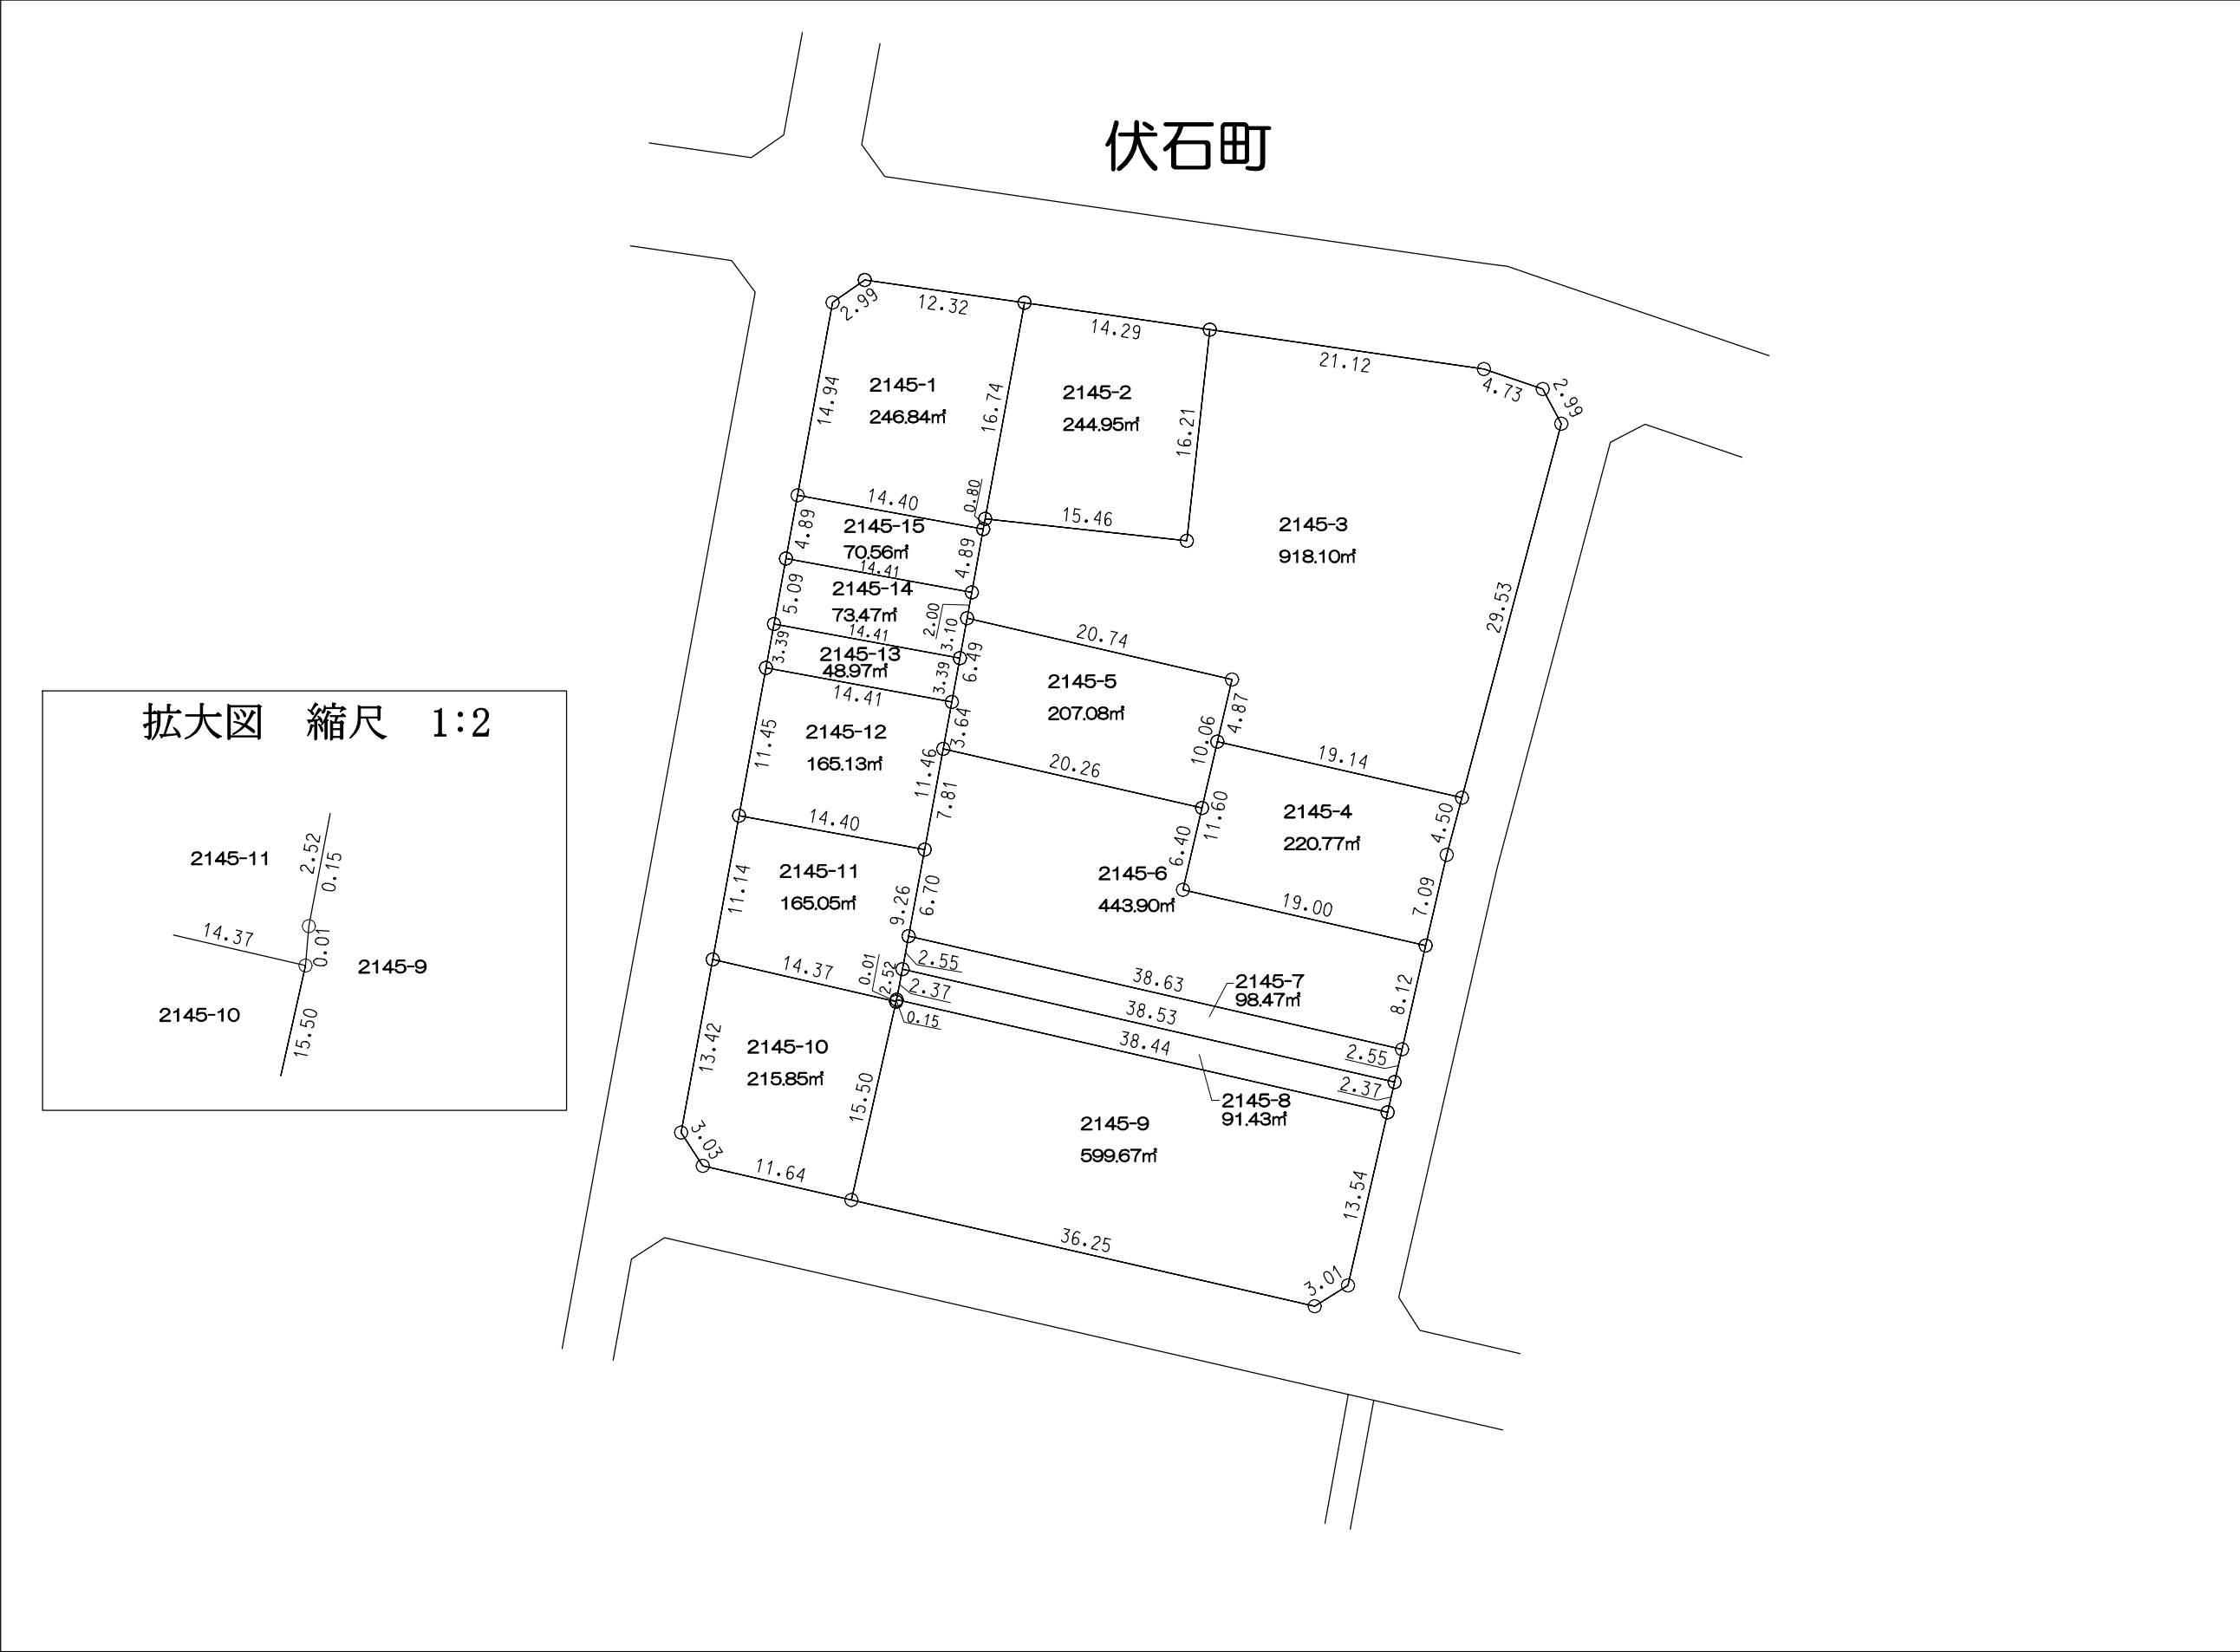


拡大図 縮尺 1:2

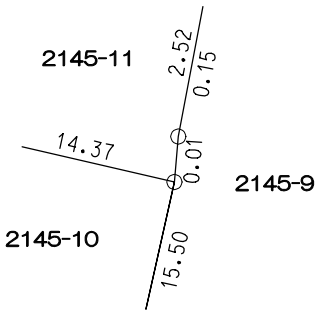

凡 例	
	施行地区界
	町 界
	境界点
12.00 1000-1 120.00㎡ 12.00 10.00 10.00 10.00 12.00 辺長(m) 地積(㎡) 地番	



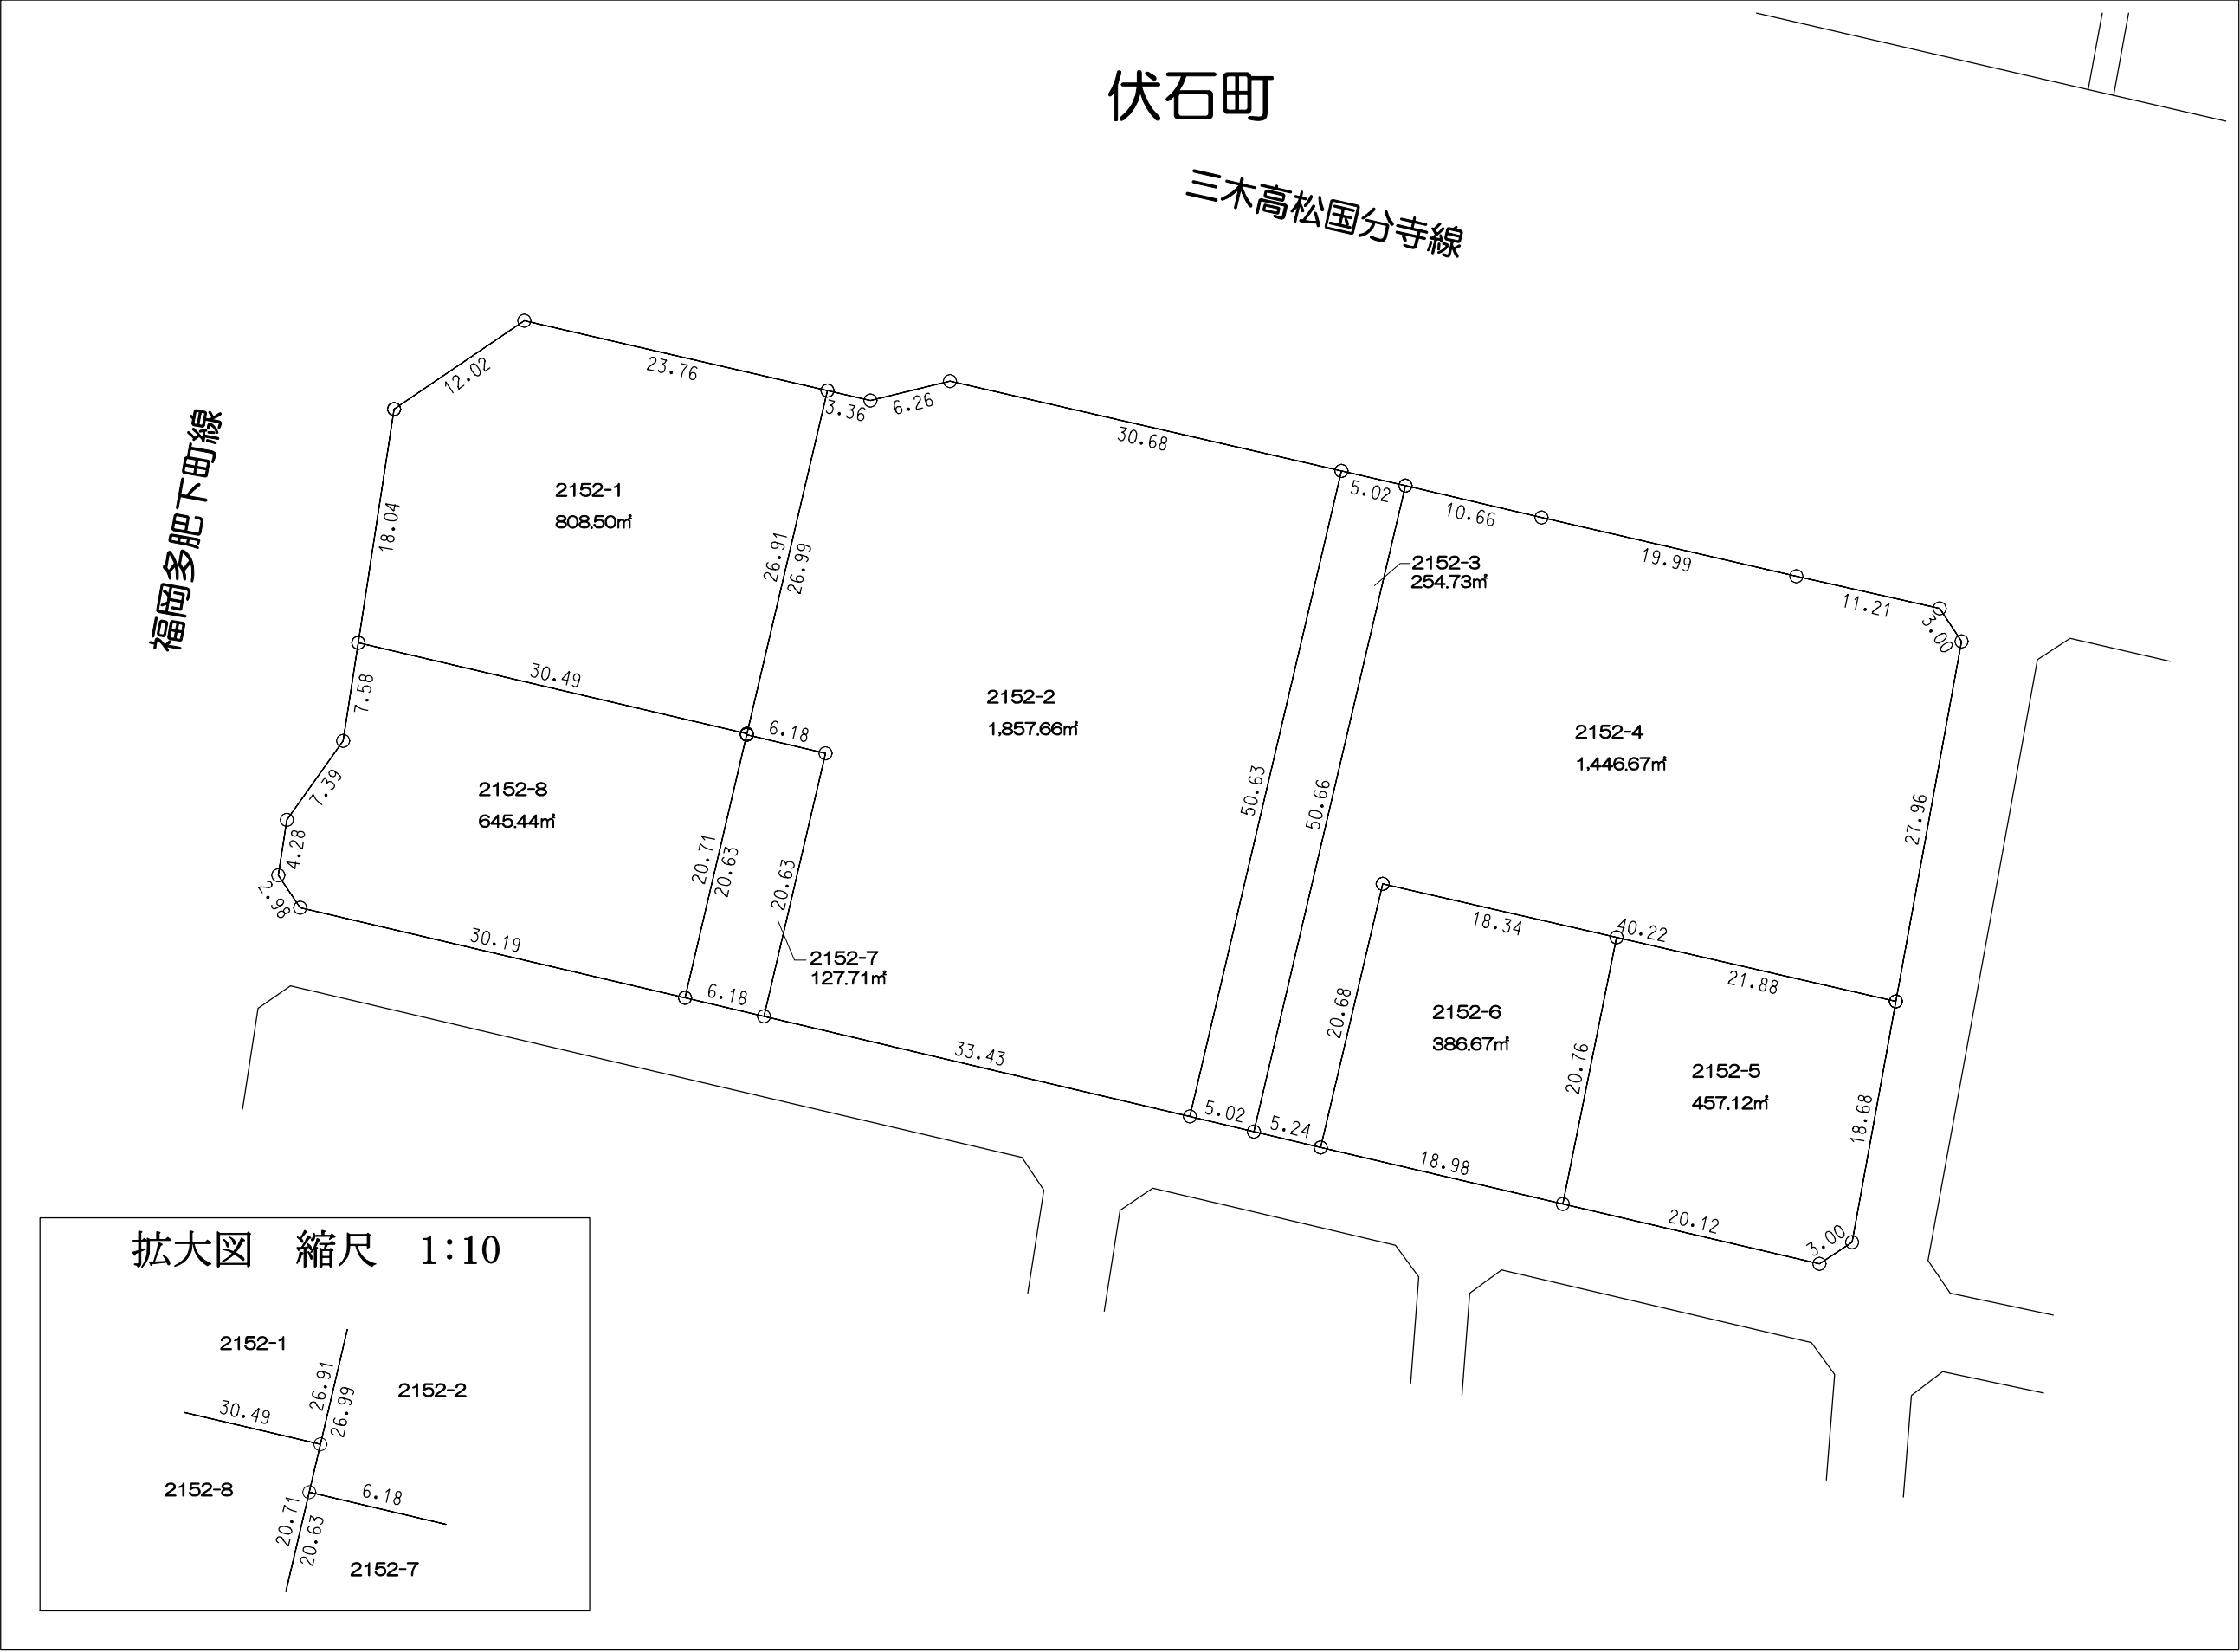


高
松
市






高
松
市

高
松
市

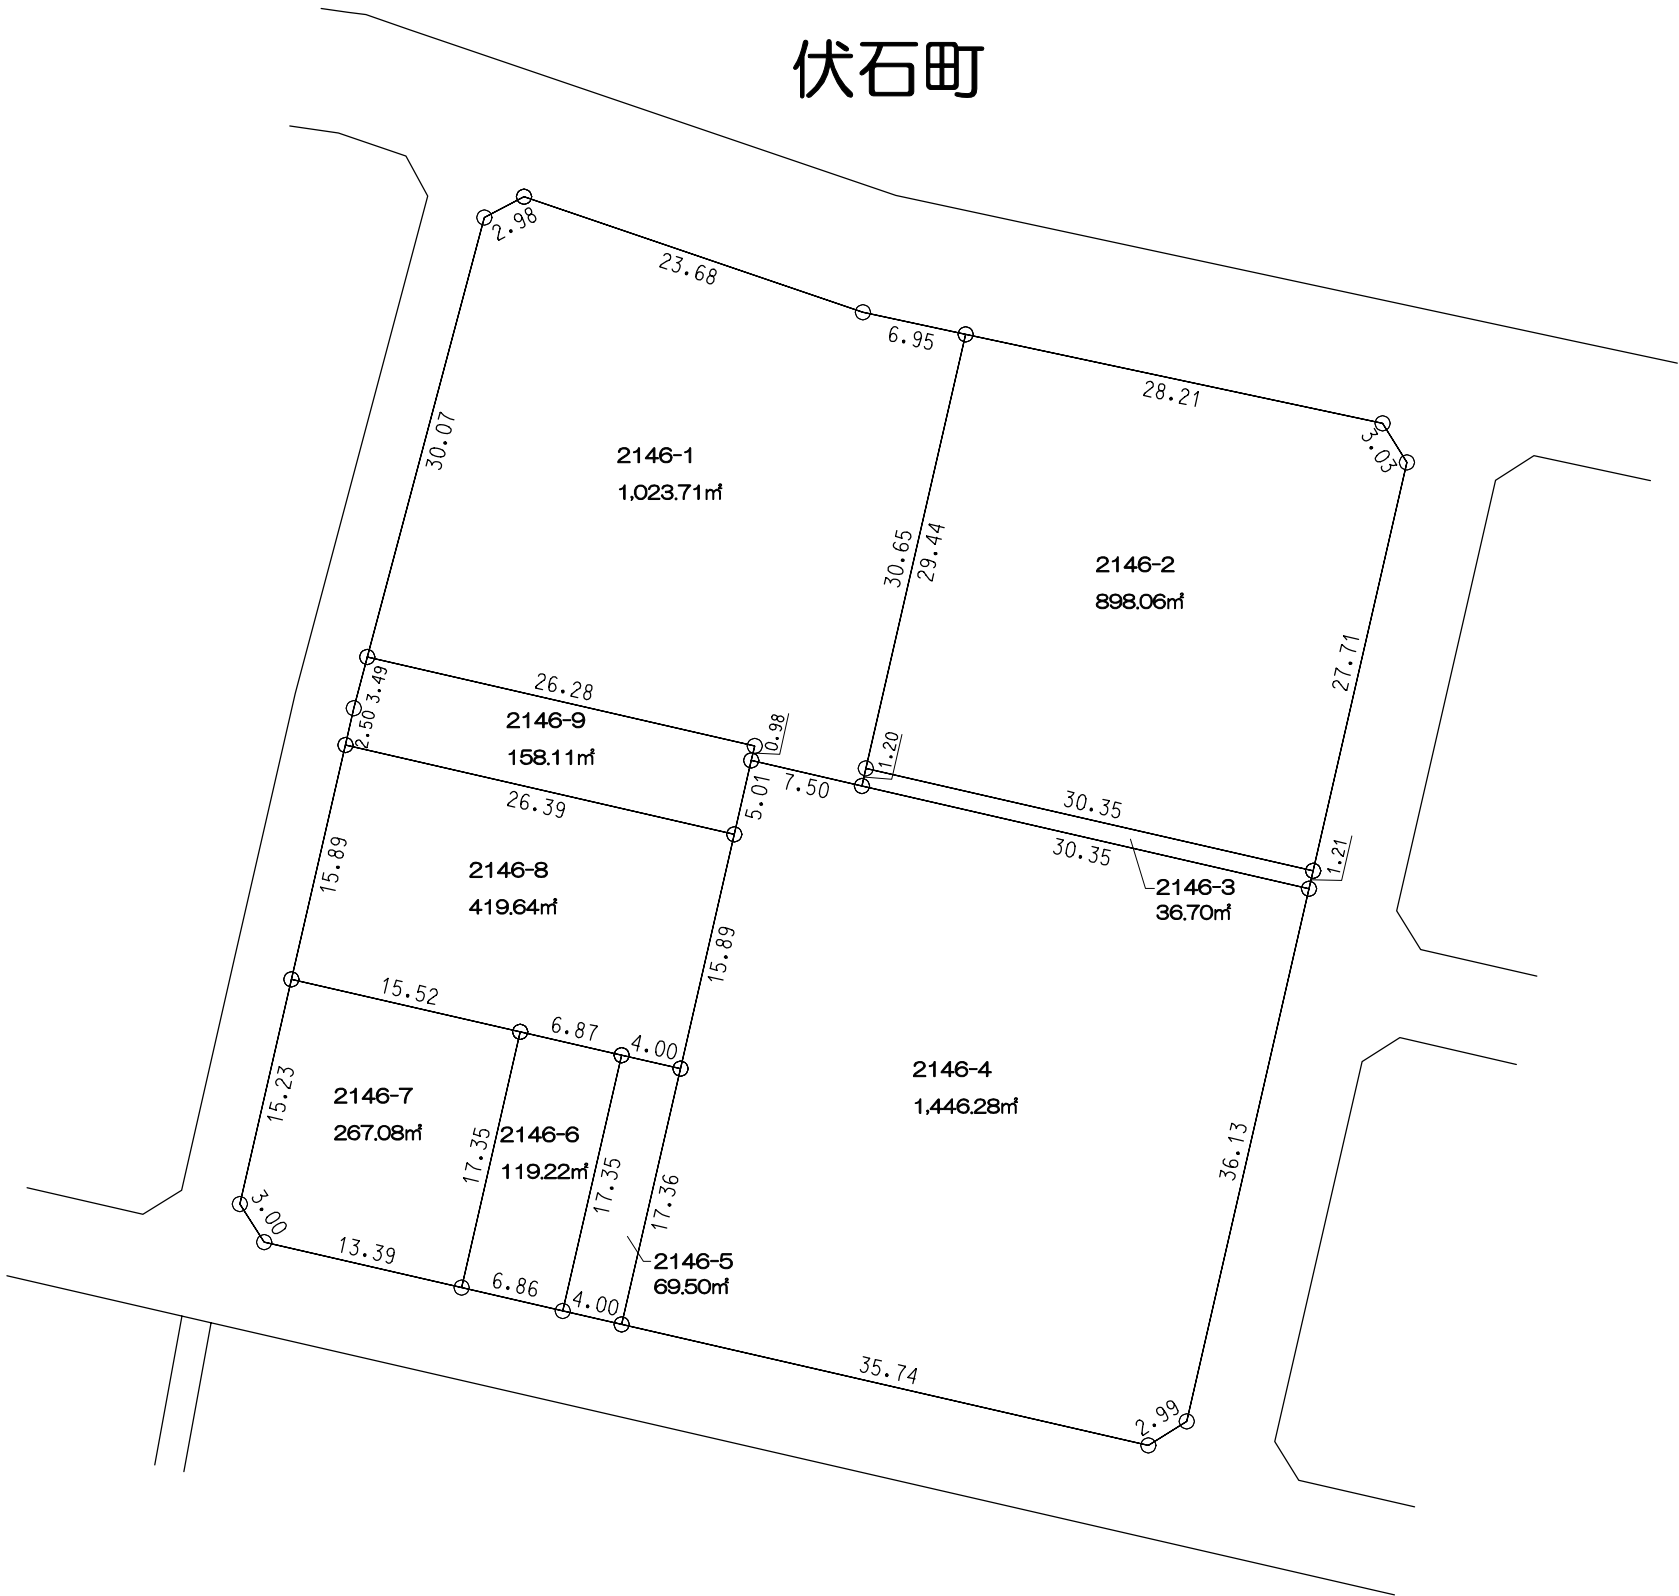

凡 例	
	施行地区界
	町 界
	境界点
12.00 1000-1 120.00㎡ 12.00 10.00 10.00 12.00 地番 地積(㎡)	

高
松
市

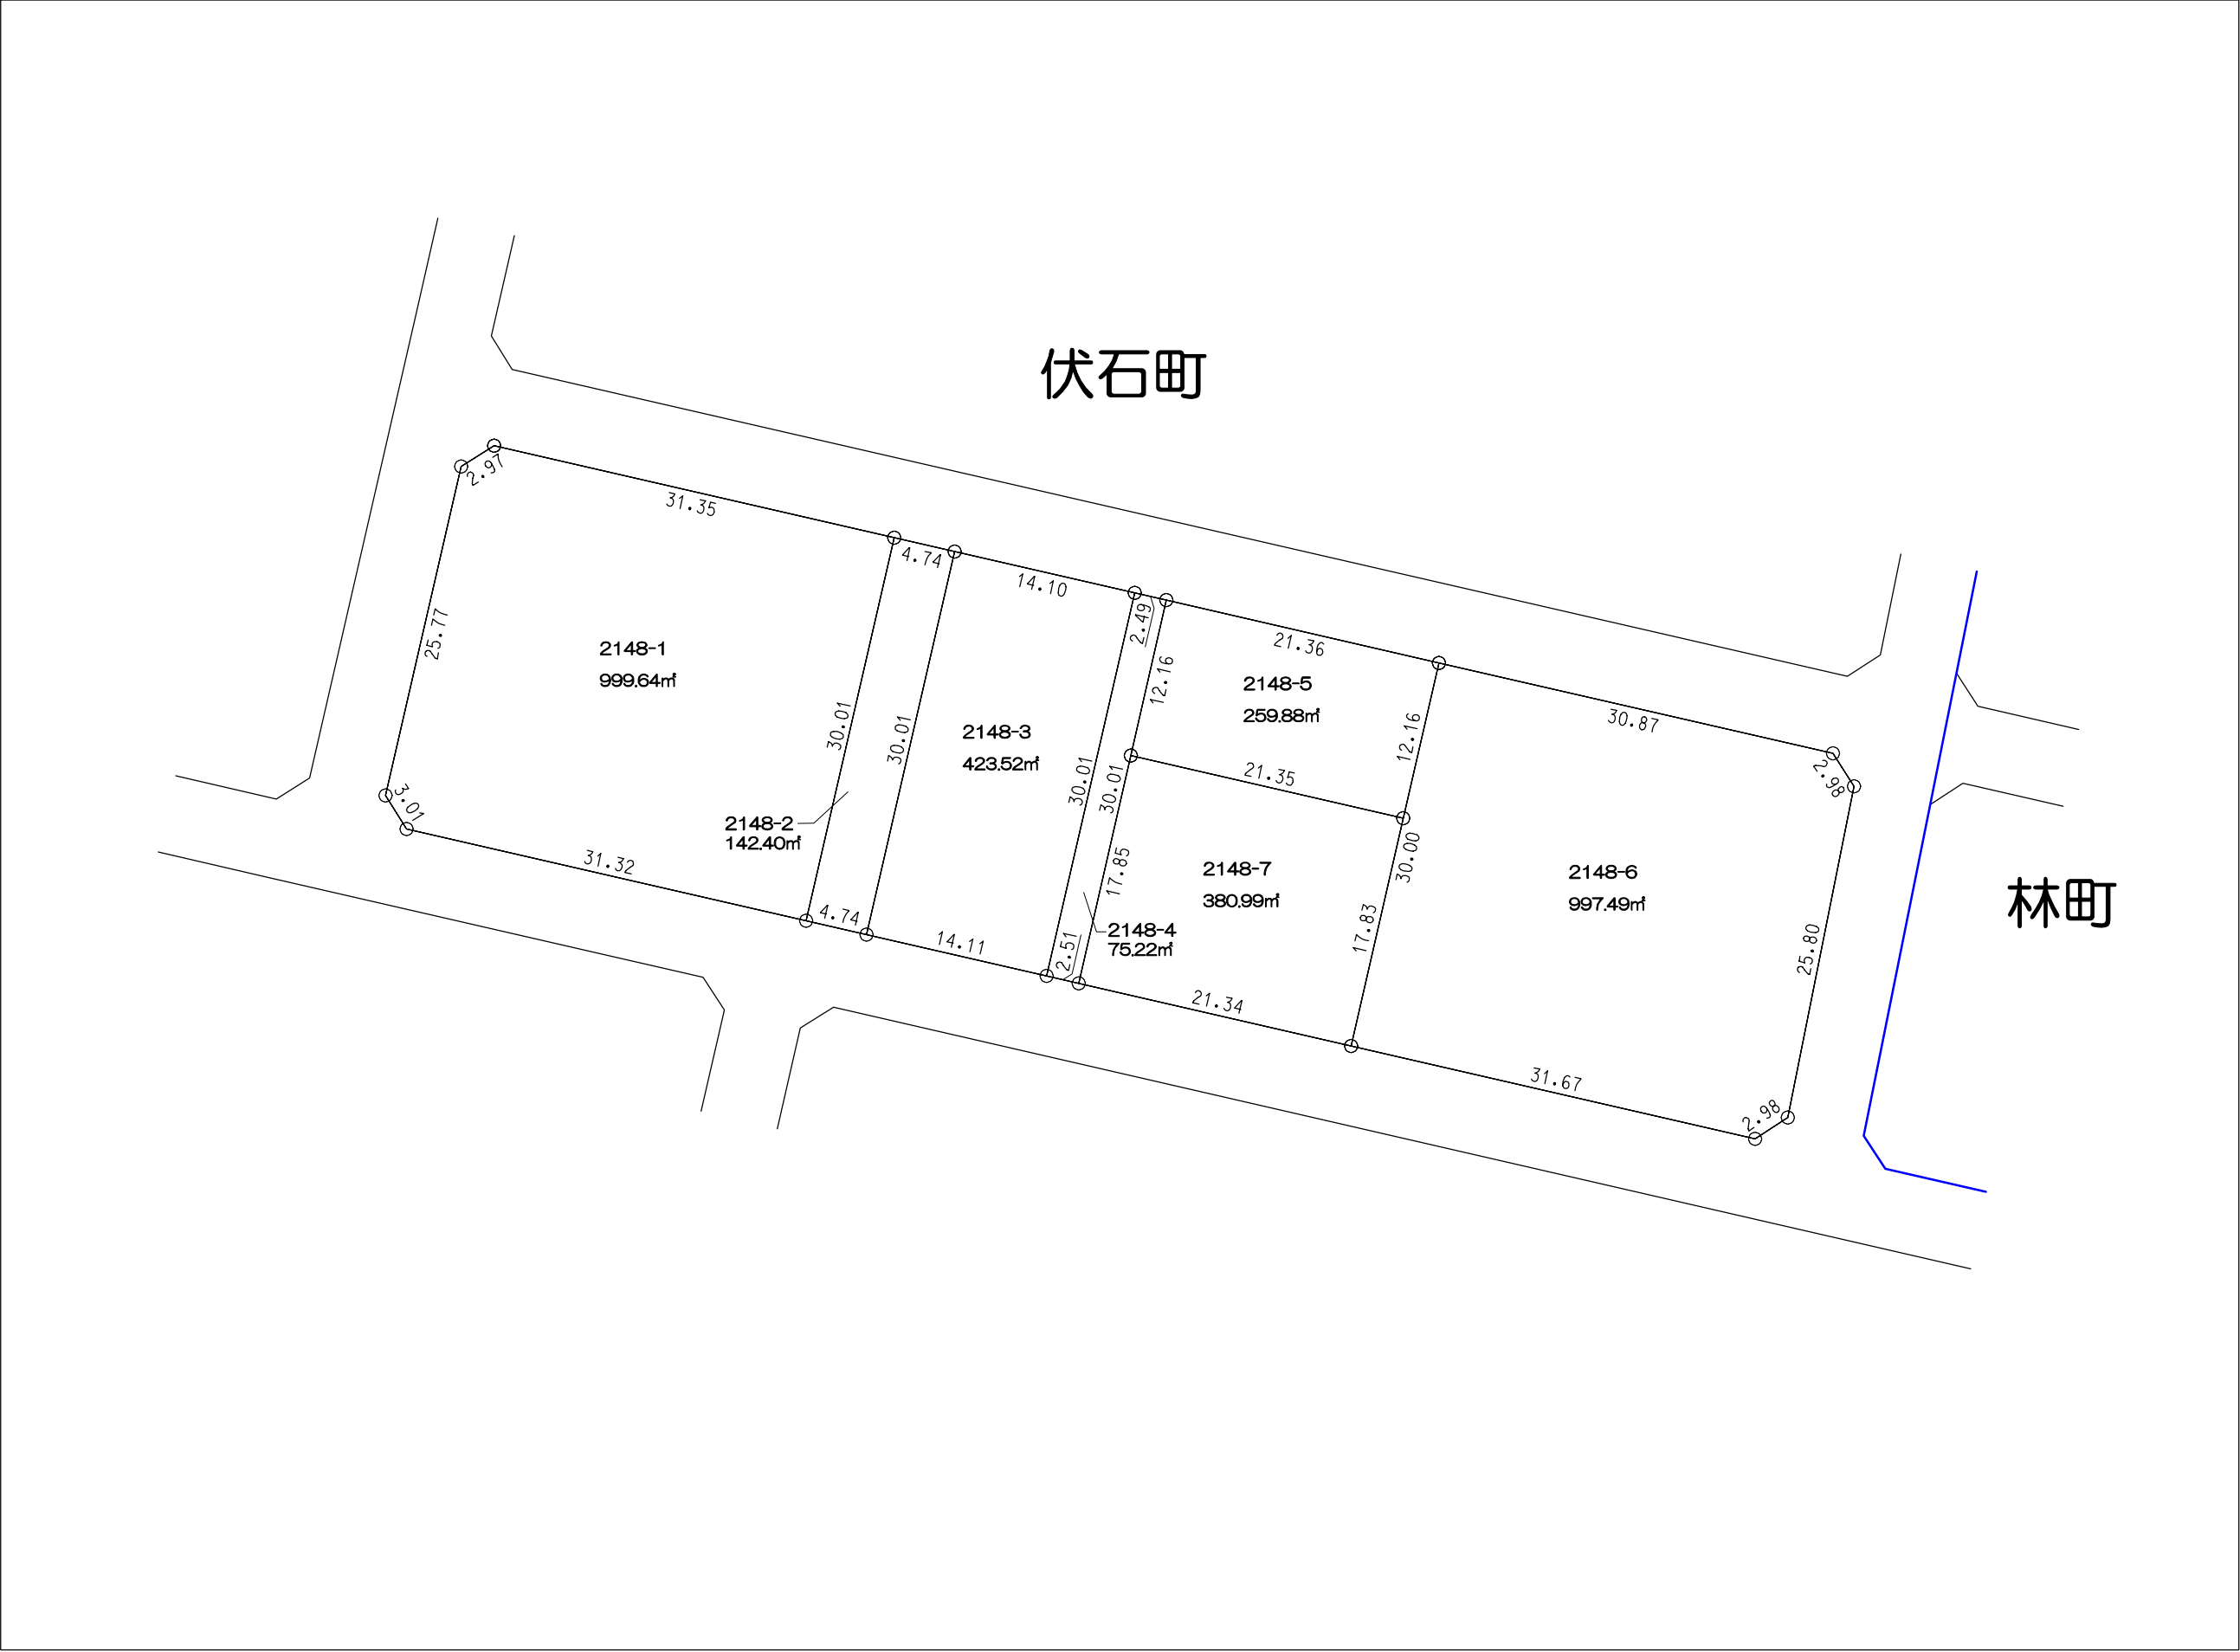

木太町


林町

伏石町



高
松
市

凡 例	
	施行地区界
	町 界
	境界点
辺長(m)	地積(㎡)

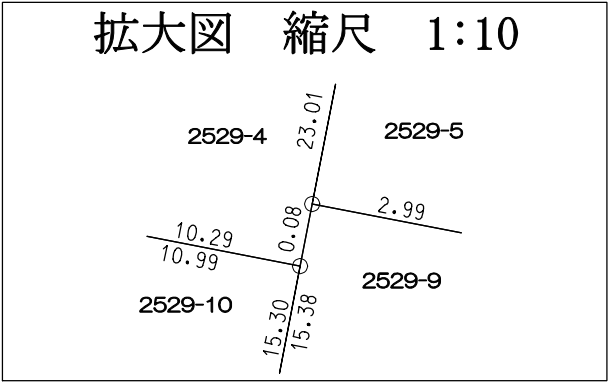

伏石町


木太町

林町

凡 例	
	施行地区界
	町 界
	境界点

高松市

高
松
市

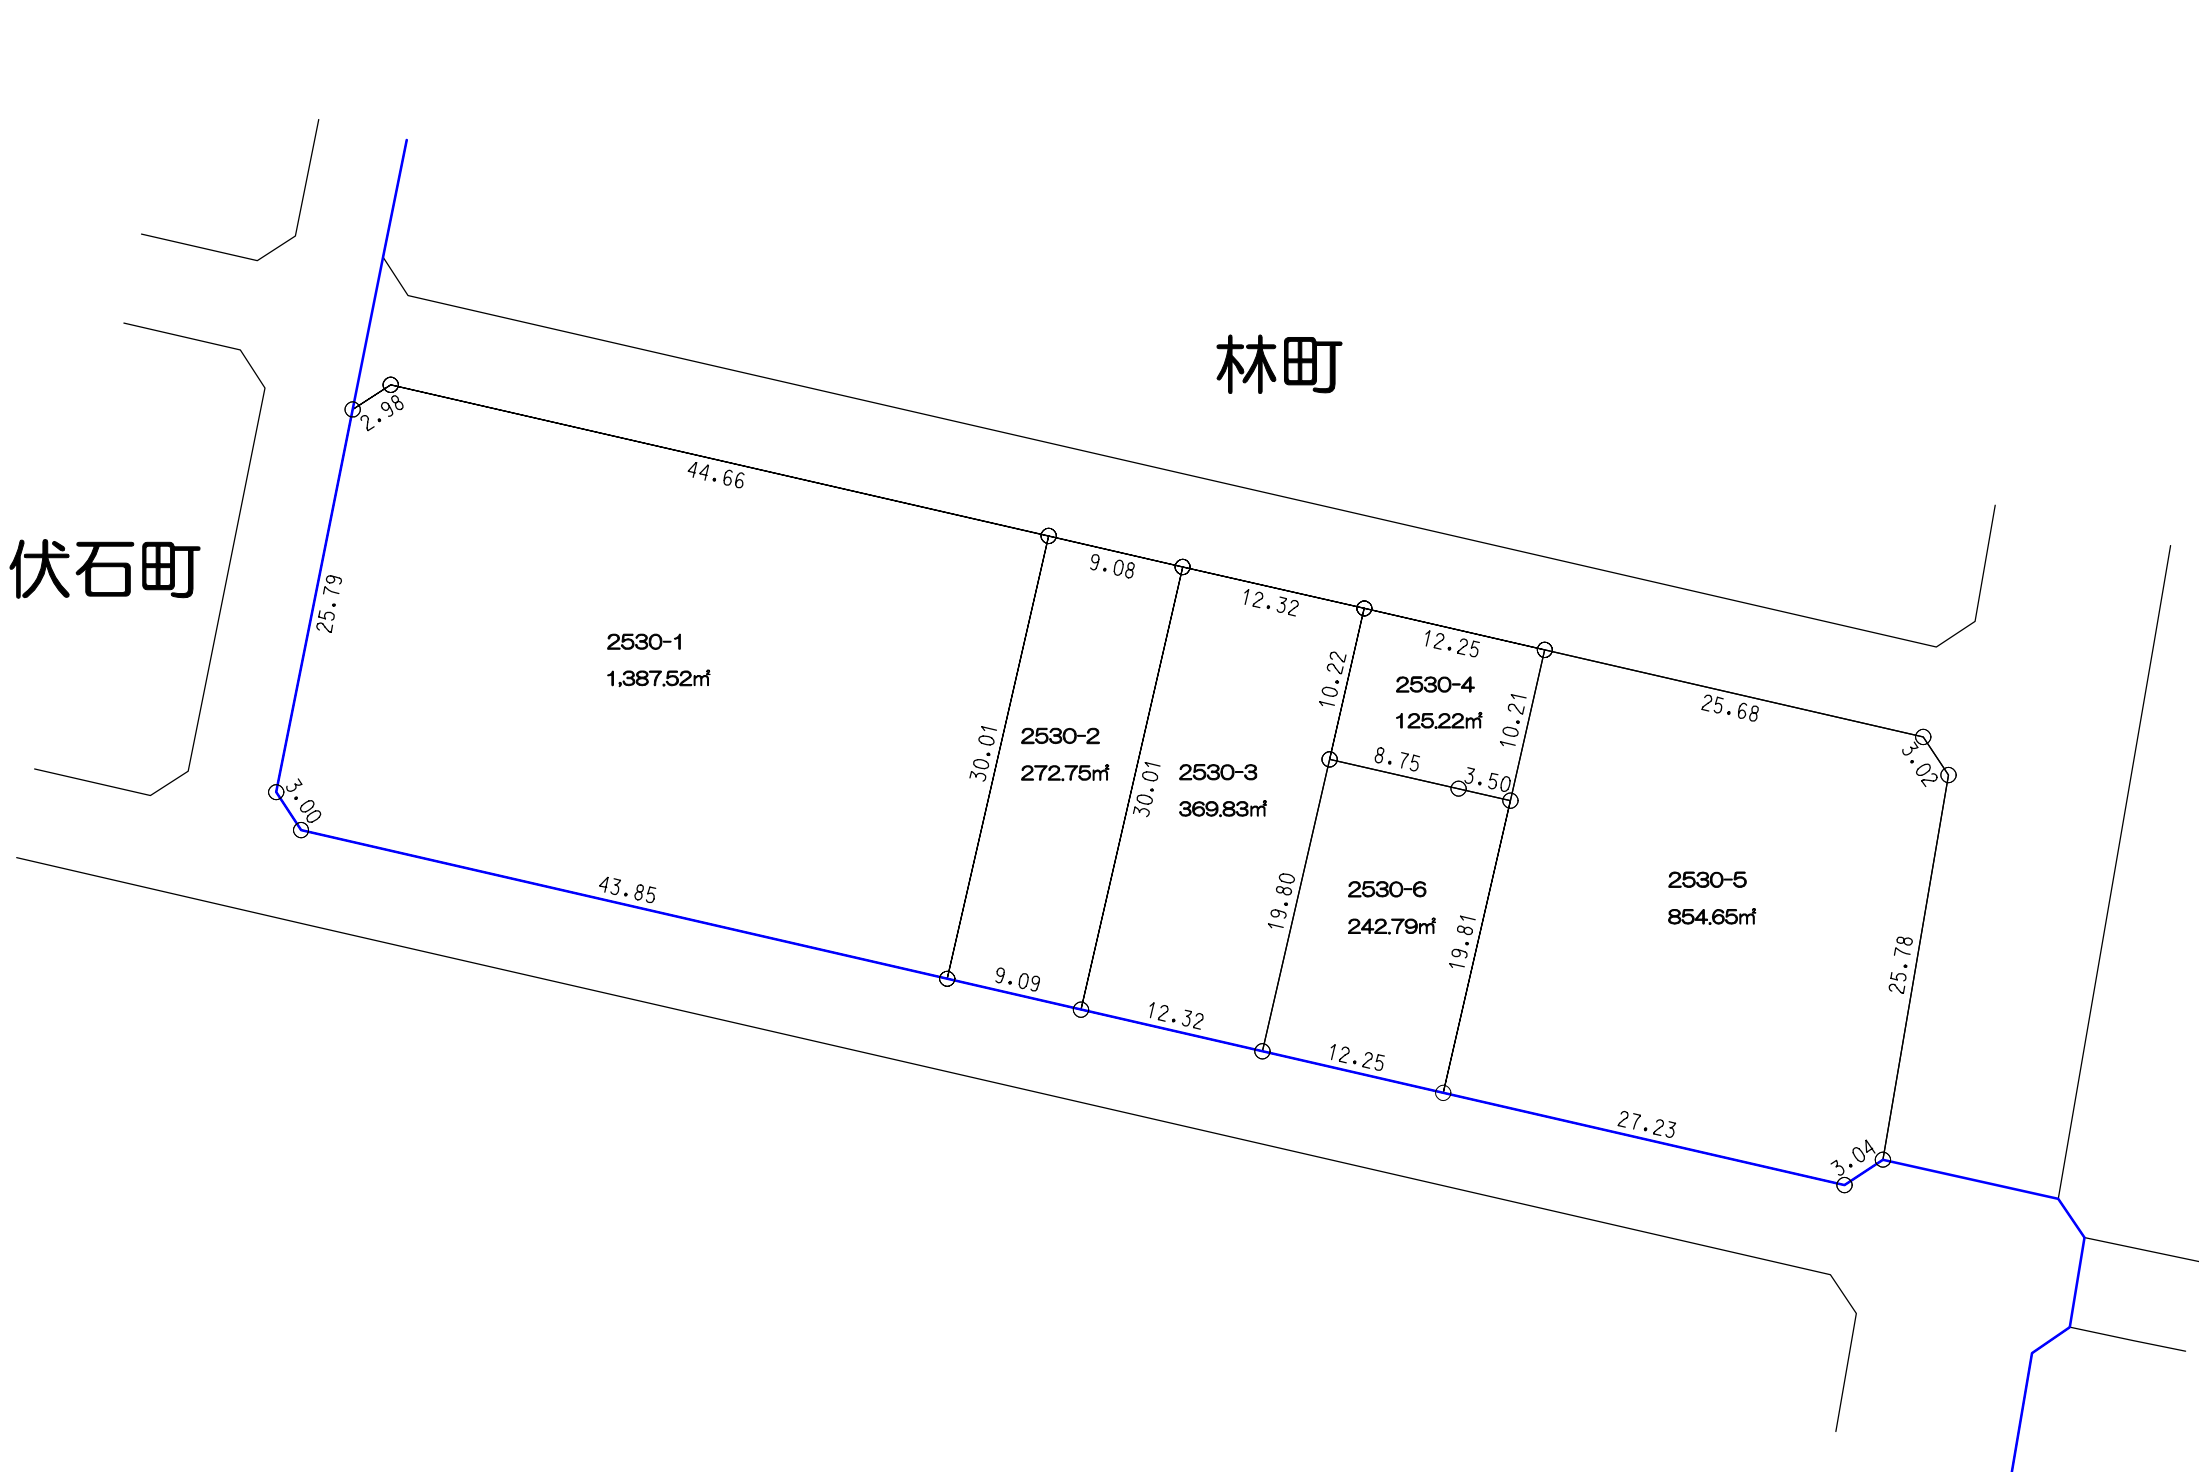

凡 例	
	施行地区界
	町 界
	境界点

高
松
市

伏石町


林町

三木高松国分寺線





凡 例	
—	施行地区界
—	町 界
○	境界点
12.00 1000-1 120.00㎡ 12.00 10.00 10.00 地番 地積(㎡) 辺長(m)	

高松市

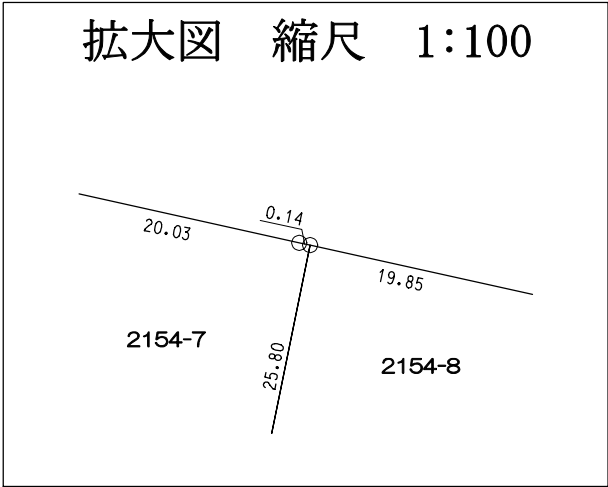


凡 例	
—	施行地区界
—	町 界
○	境界点
12.00 10.00 12.00 1000-1 120.00㎡ 10.00 12.00 地番 地積(㎡)	

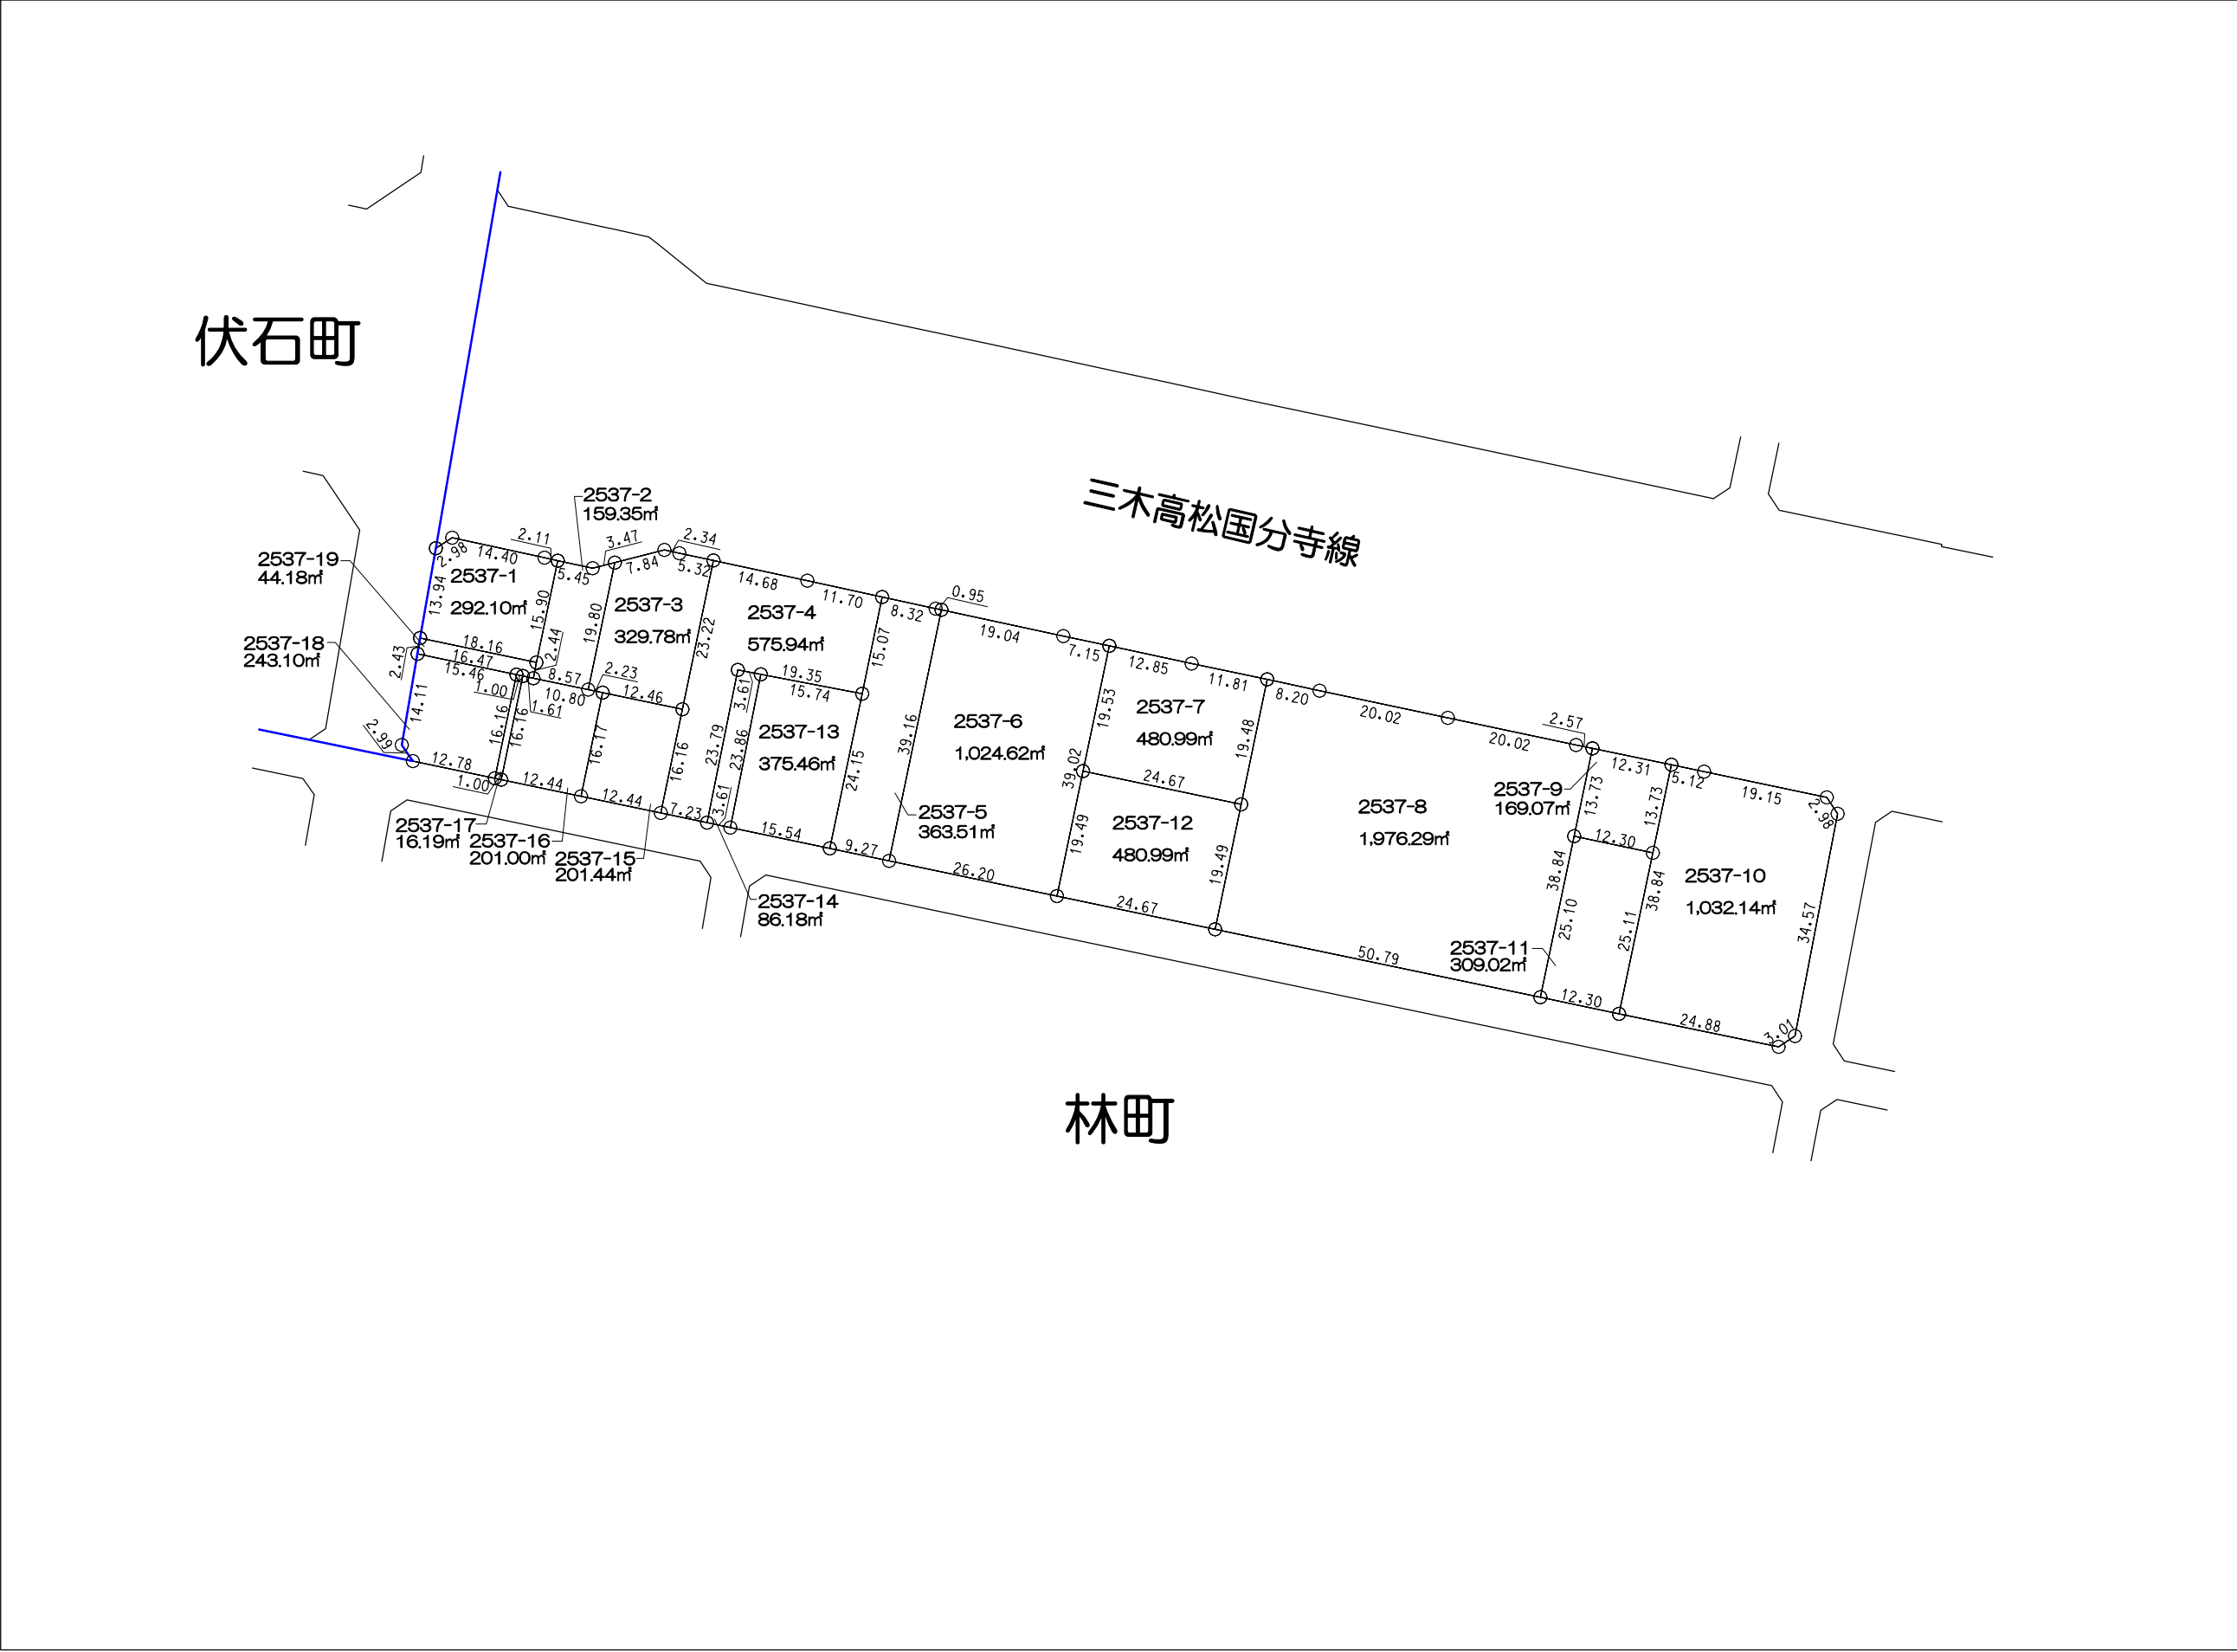

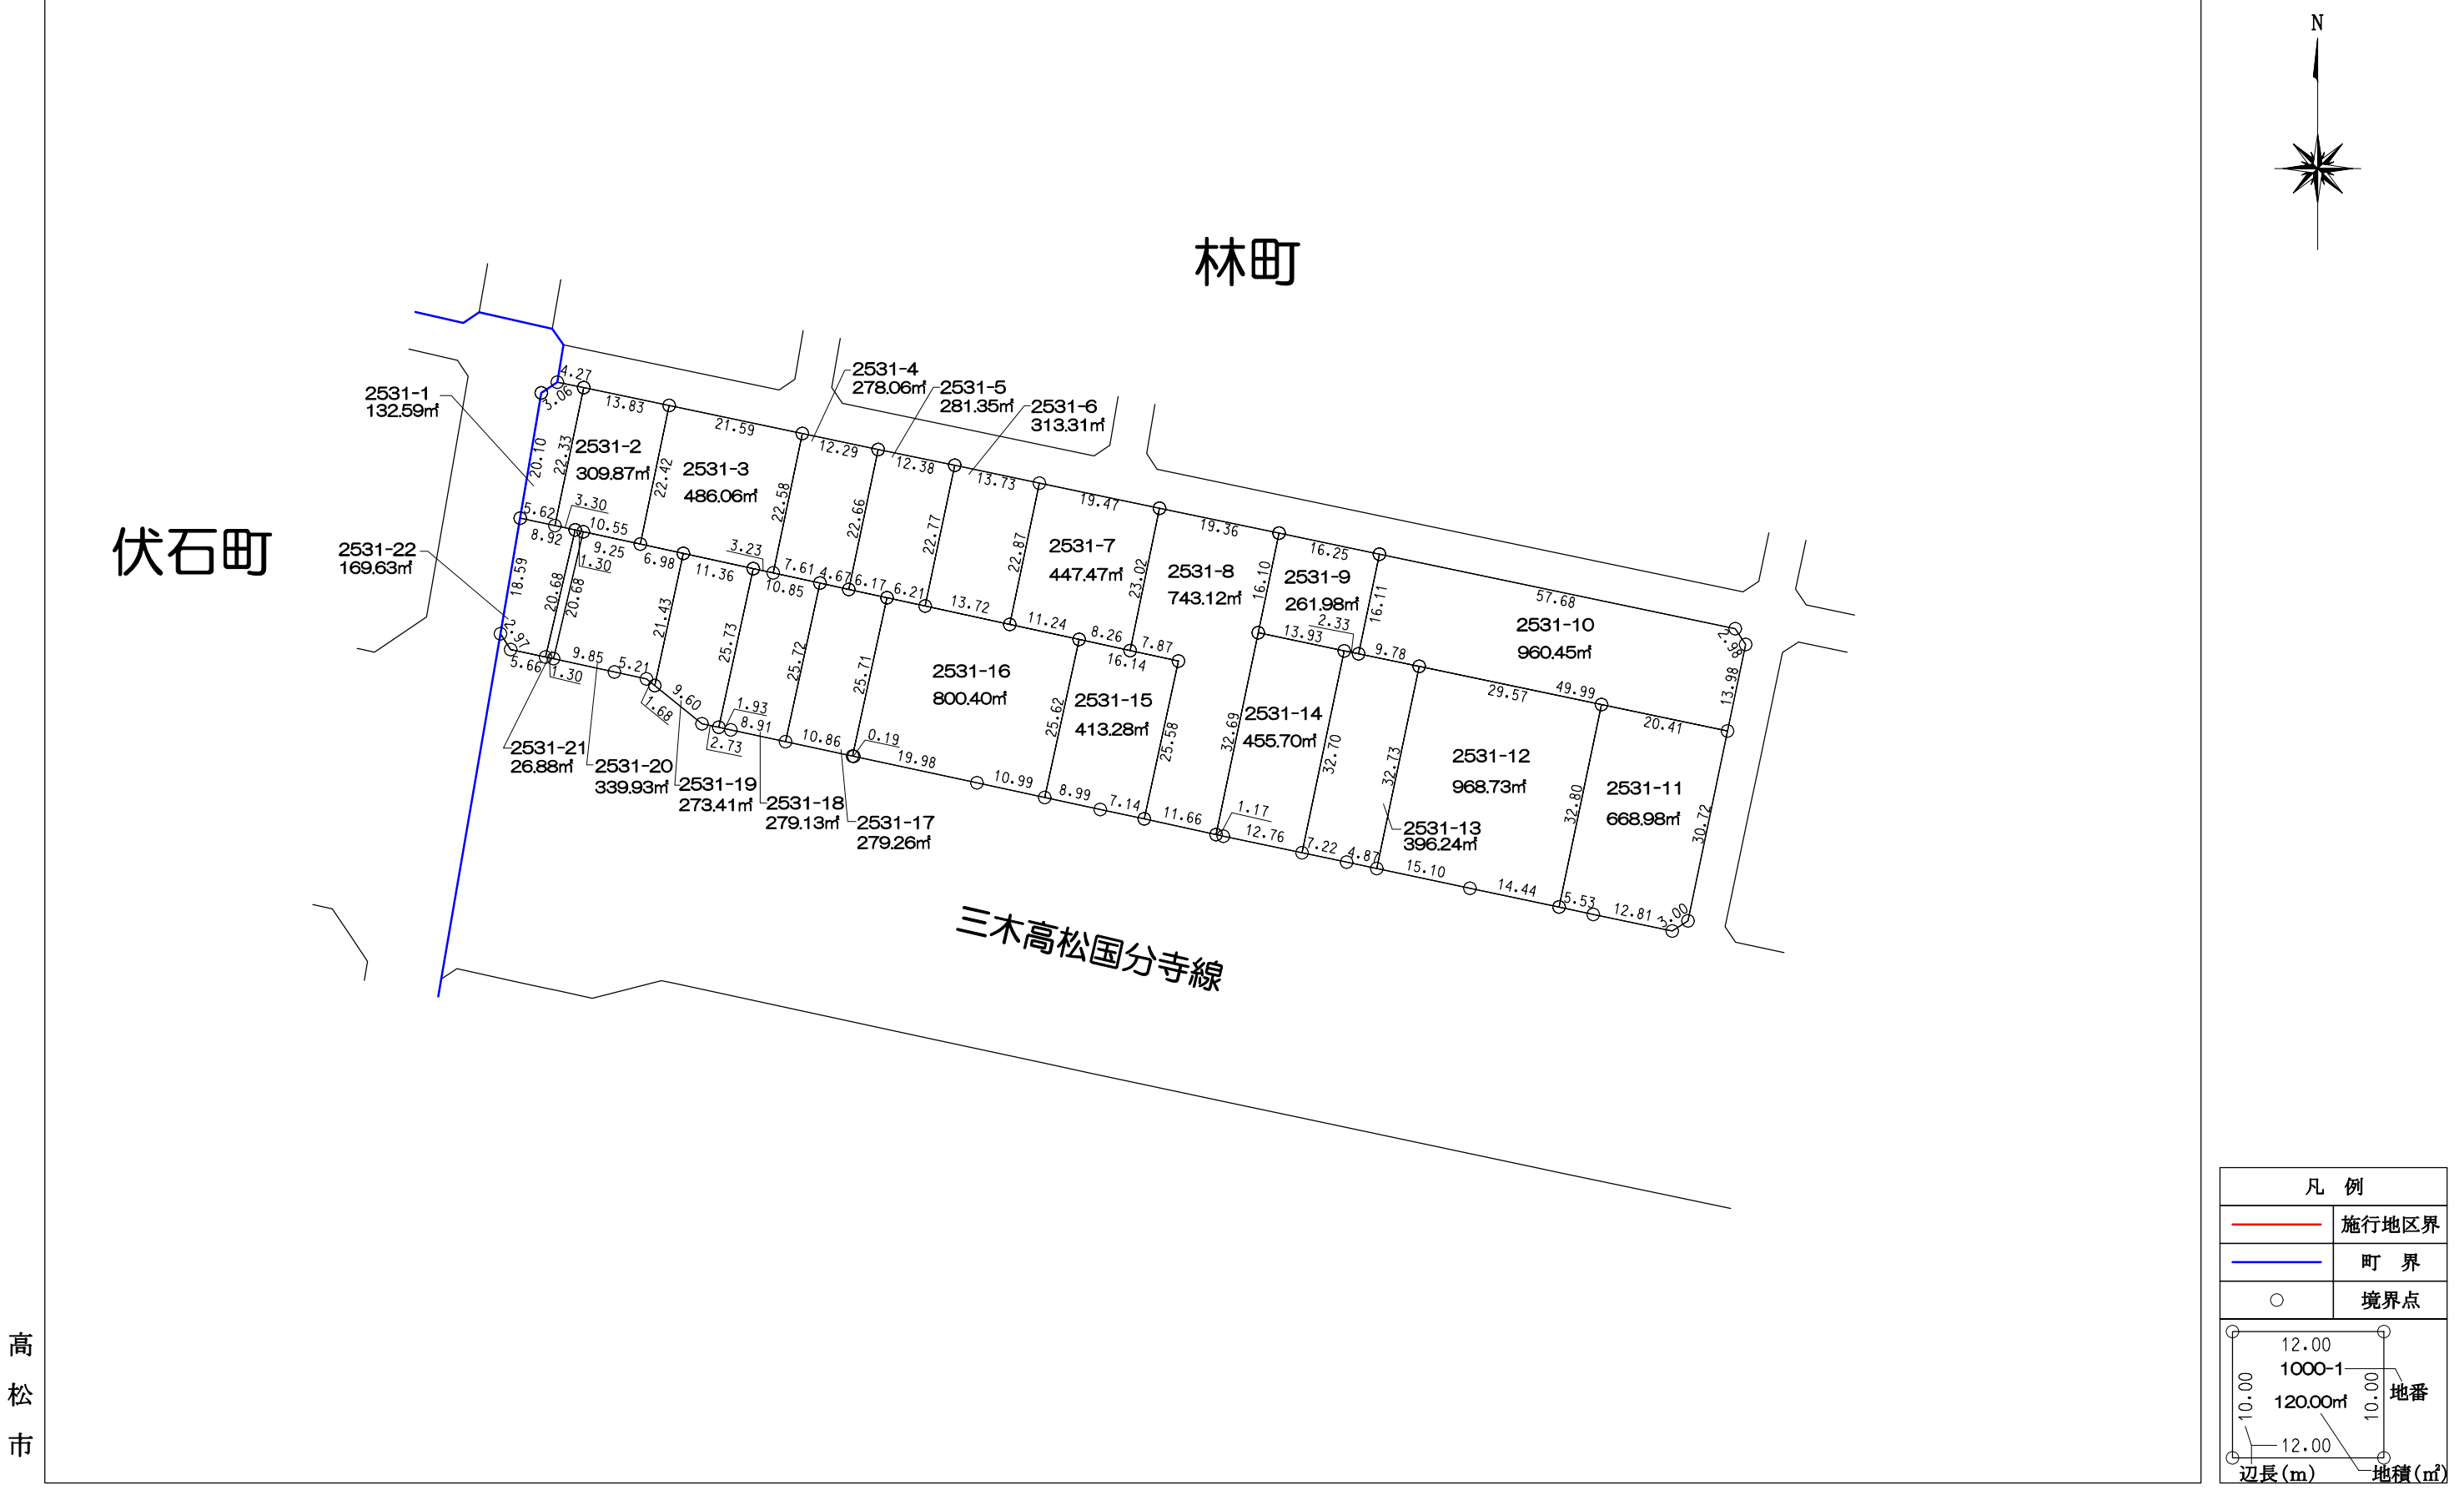




高
松
市

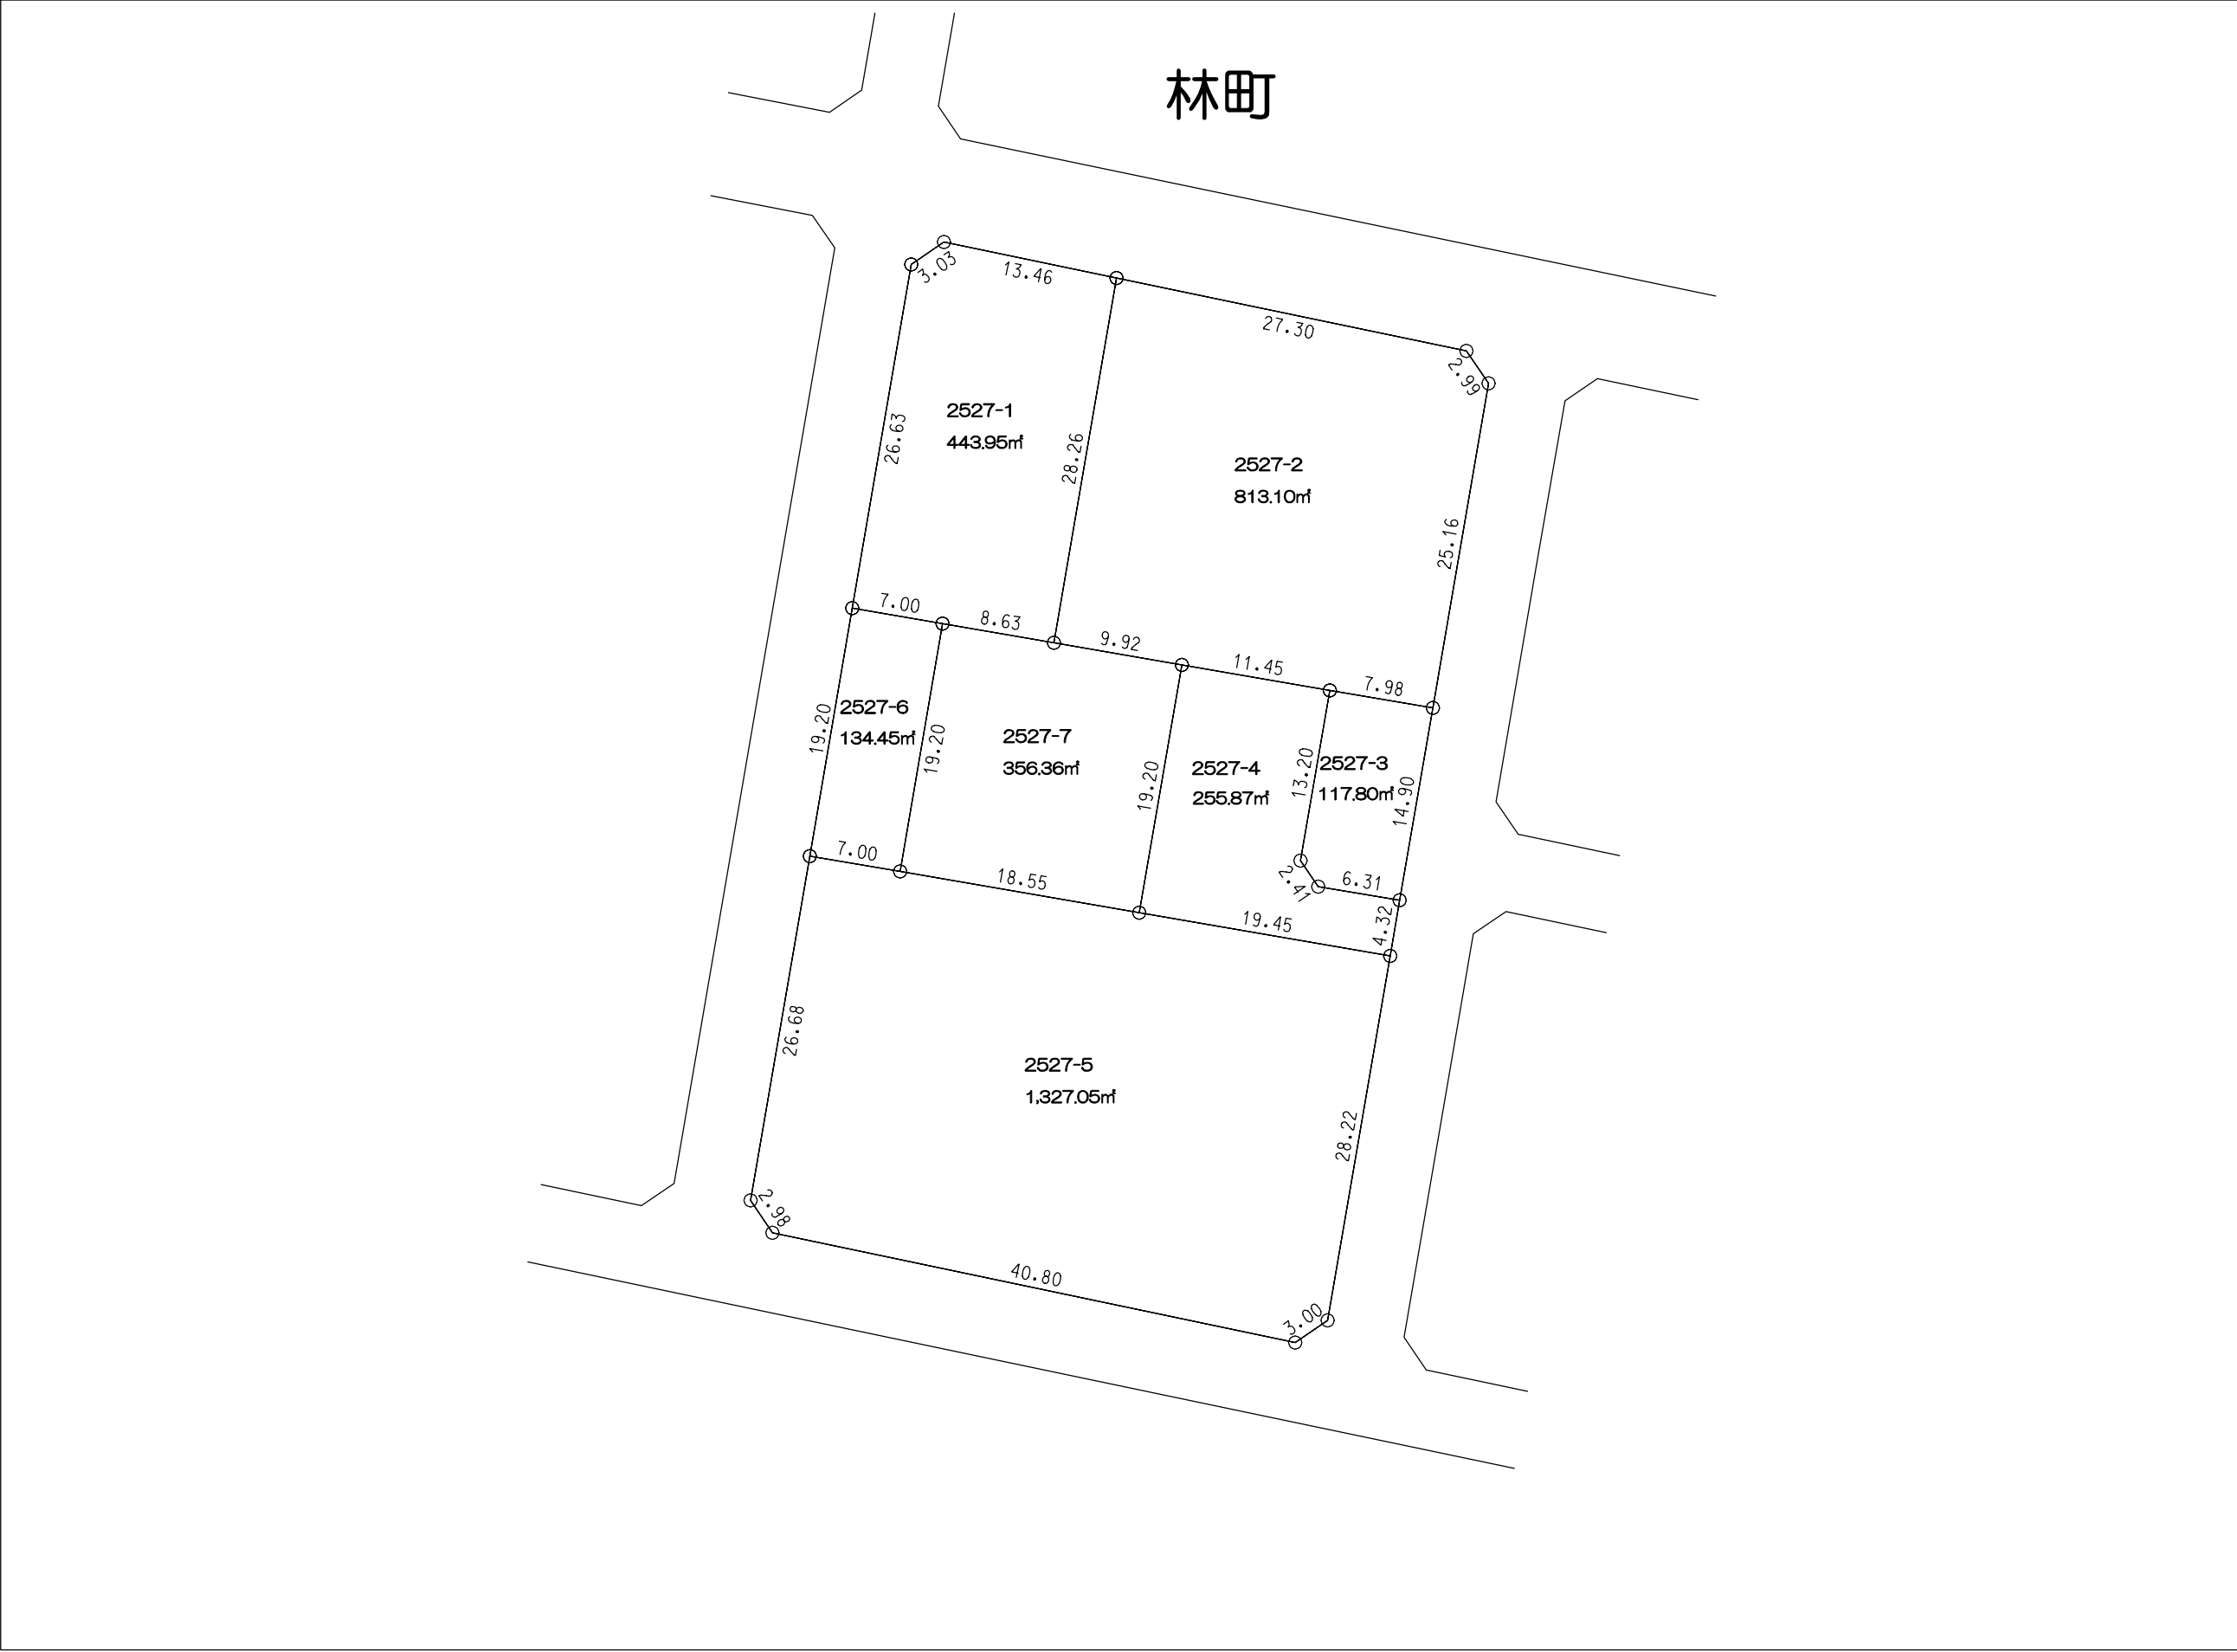


凡 例	
—	施行地区界
—	町 界
○	境界点
12.00 1000-1 120.00㎡ 12.00 10.00 地番 地積(㎡) 辺長(m)	



林町

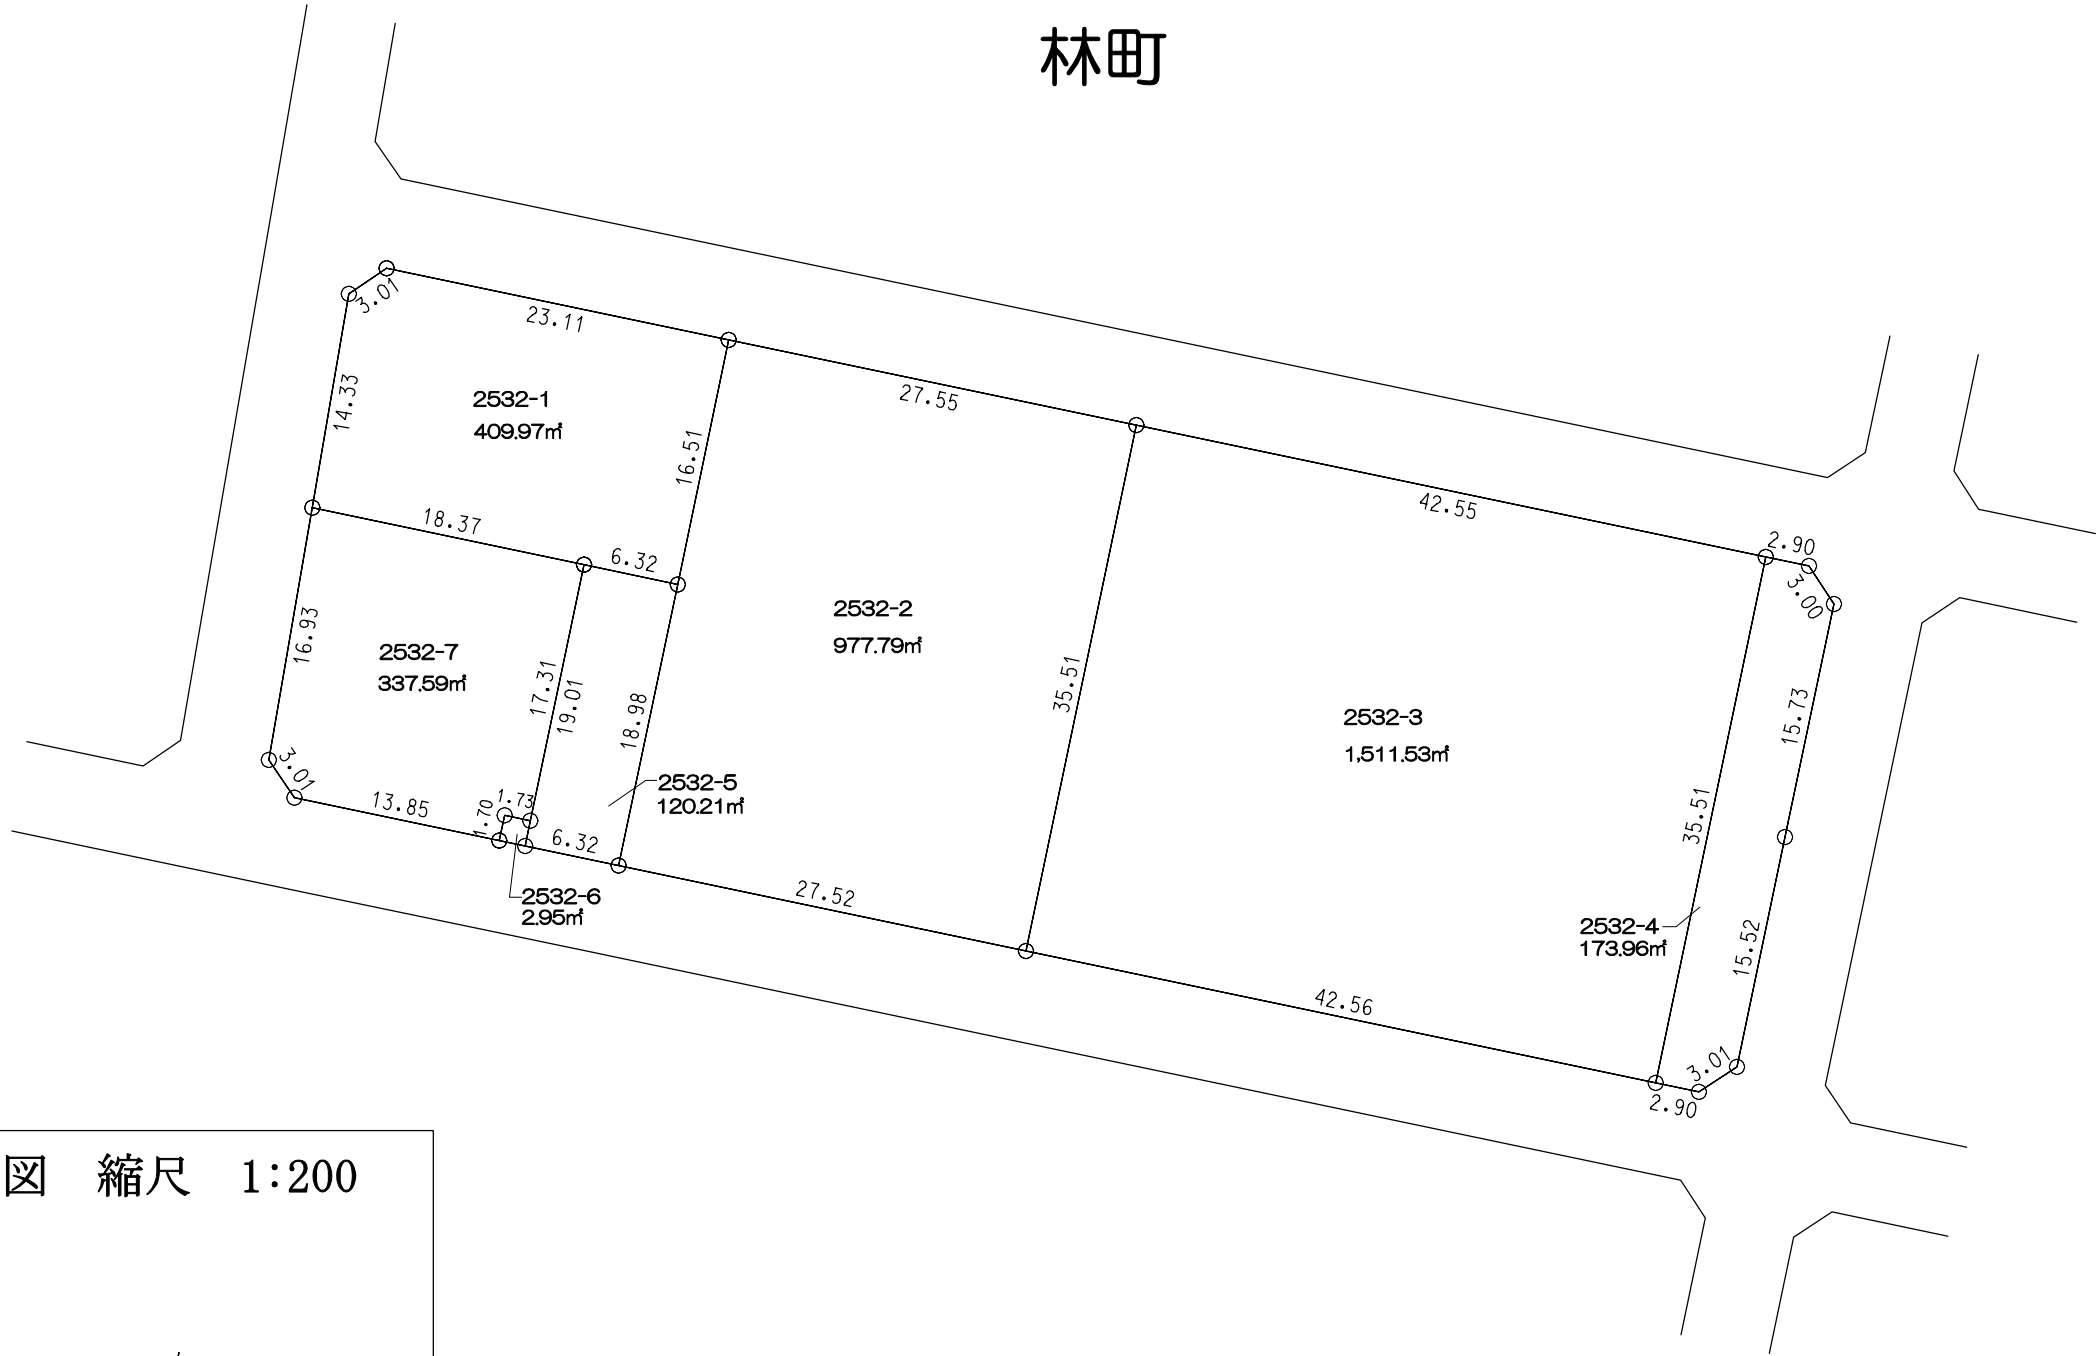

拡大図 縮尺 1:200

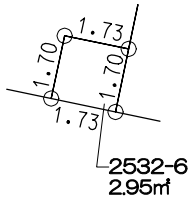

凡 例	
—	施行地区界
—	町 界
○	境界点
12.00 1000-1 120.00㎡ 12.00 10.00 地番 地積(㎡)	

高
松
市

高
松
市

林町




凡 例	
	施行地区界
	町 界
	境界点
 12.00 1000-1 120.00㎡ 10.00 12.00 地番 辺長(m) 地積(㎡)	

高
松
市



拡大図 縮尺 1:10

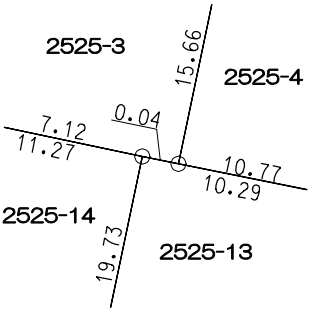


凡 例	
—	施行地区界
—	町 界
○	境界点
12.00 1000-1 120.00㎡ 12.00 10.00	地番
辺長(m)	地積(㎡)


高
松
市



凡 例	
—	施行地区界
—	町 界
○	境界点
12.00 1000-1 120.00㎡ 12.00 10.00 地番 地積(㎡) 辺長(m)	

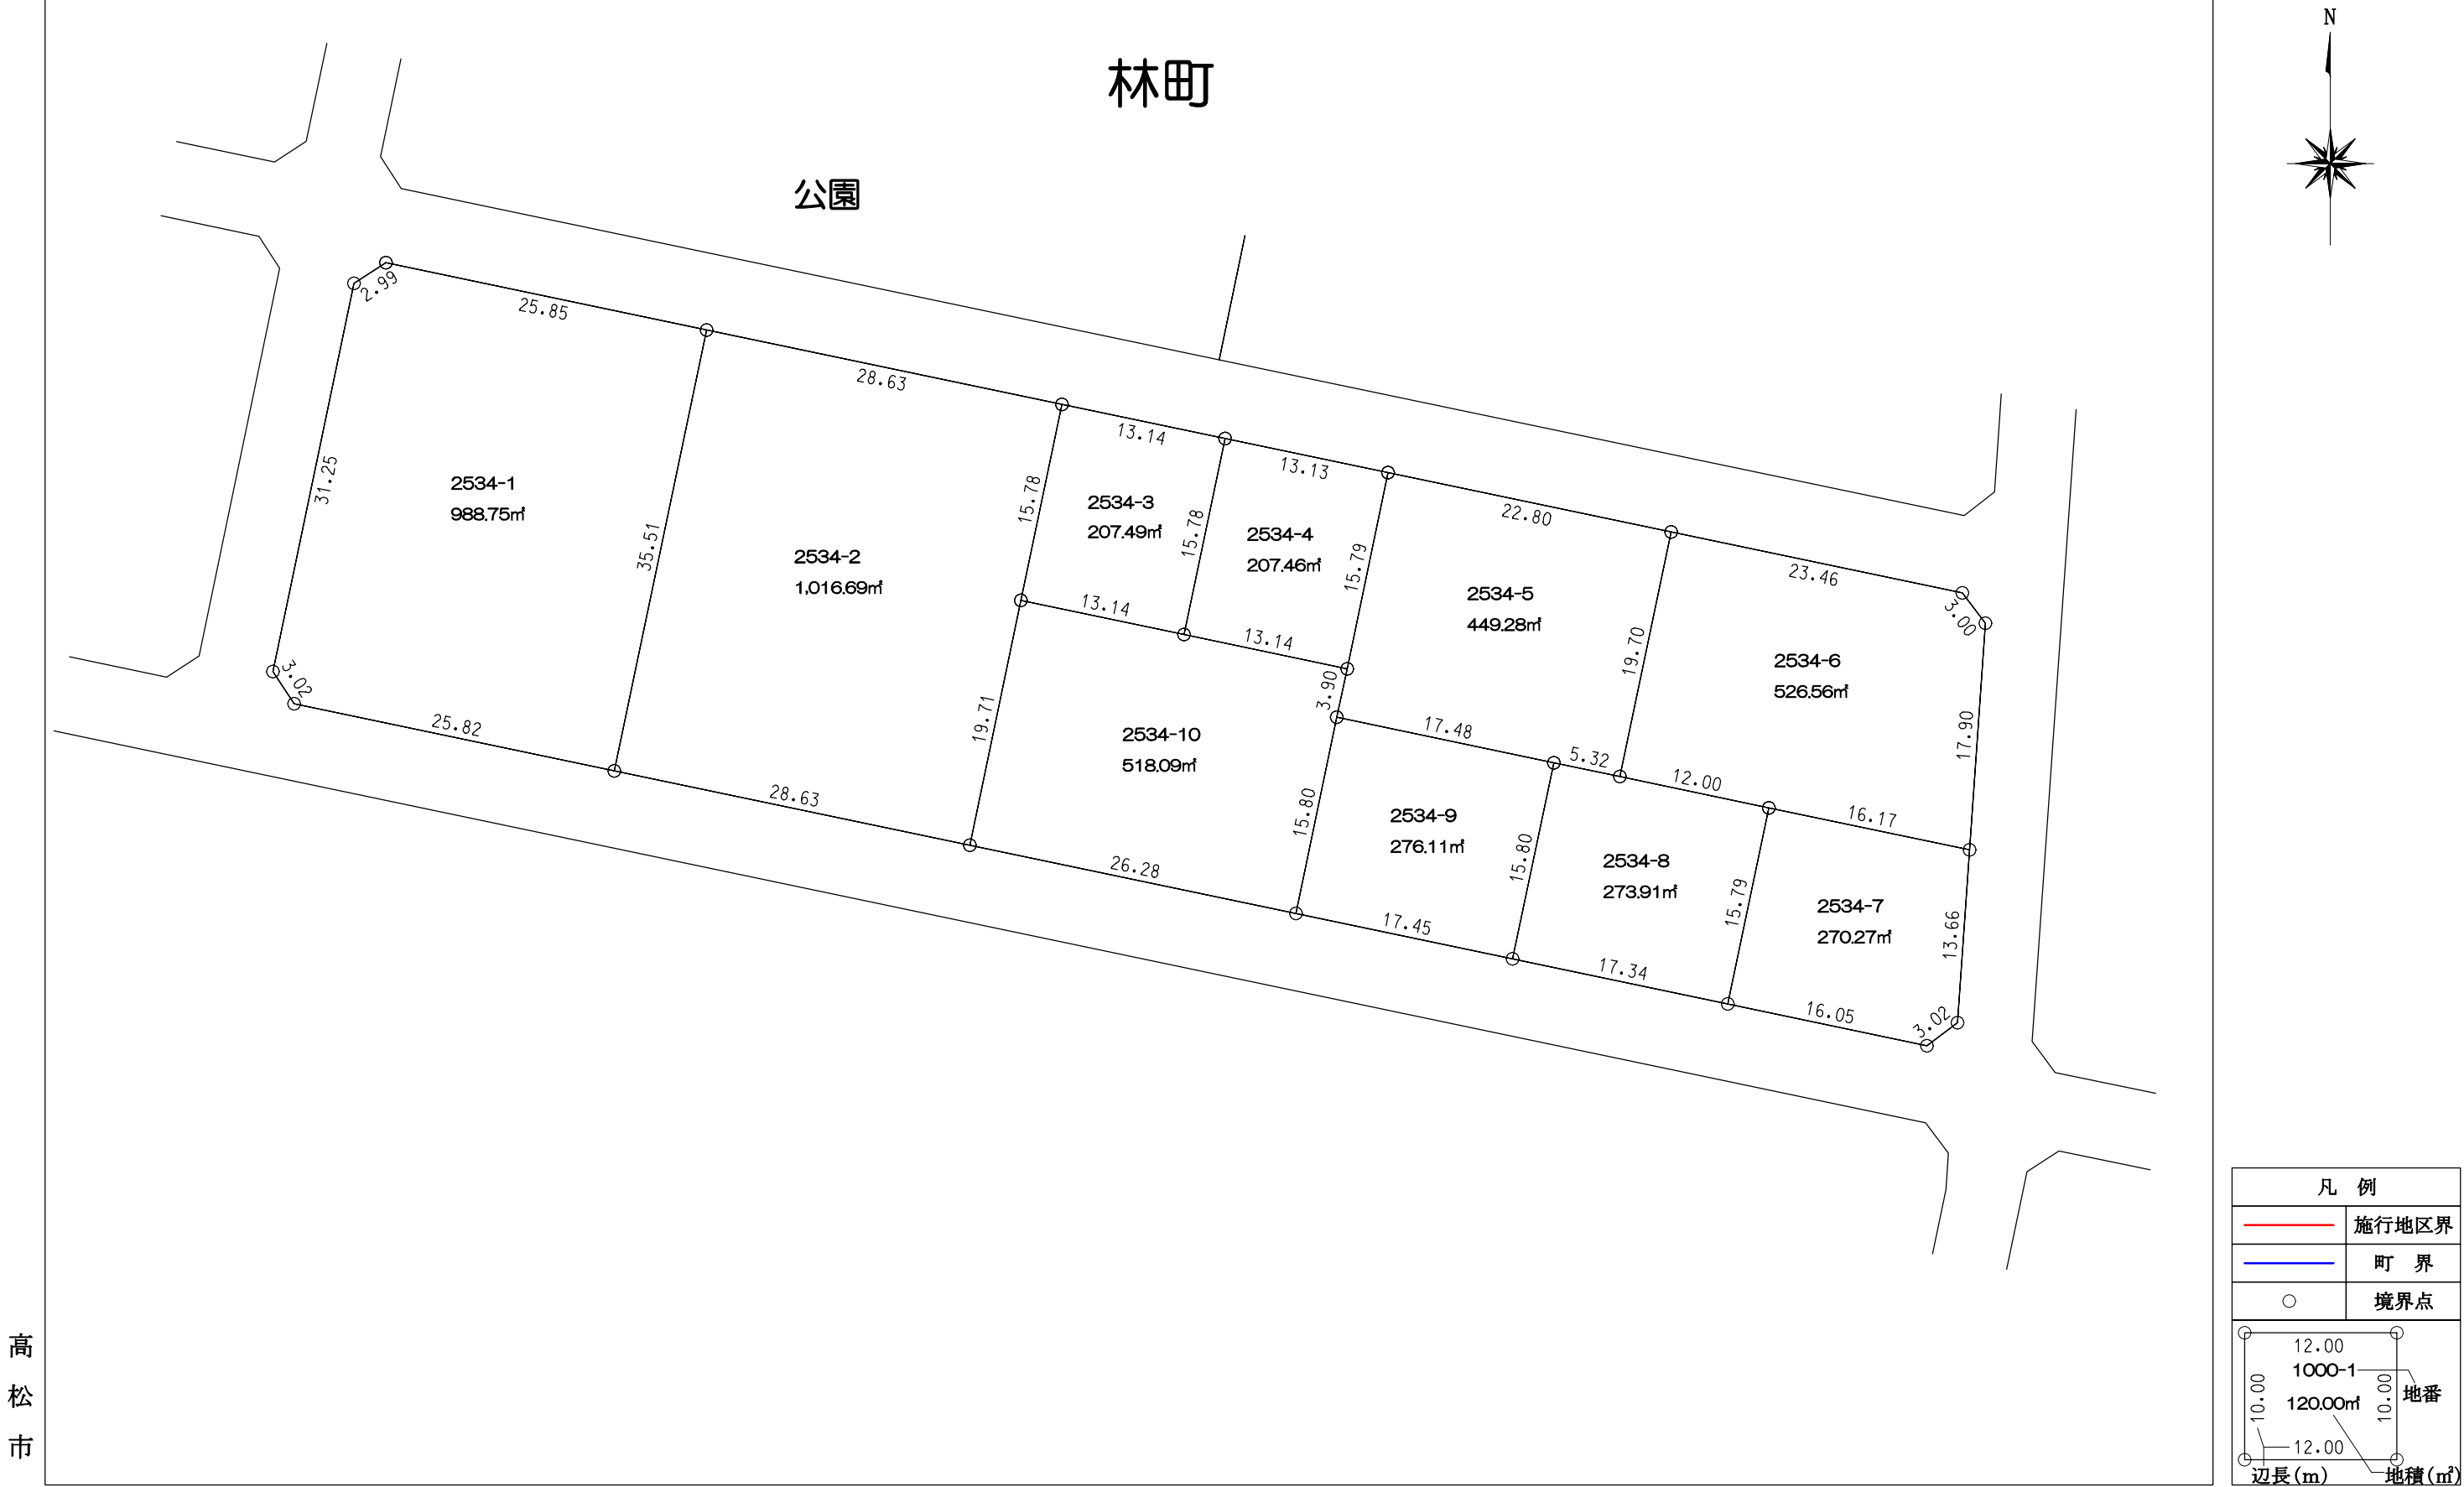

高
松
市

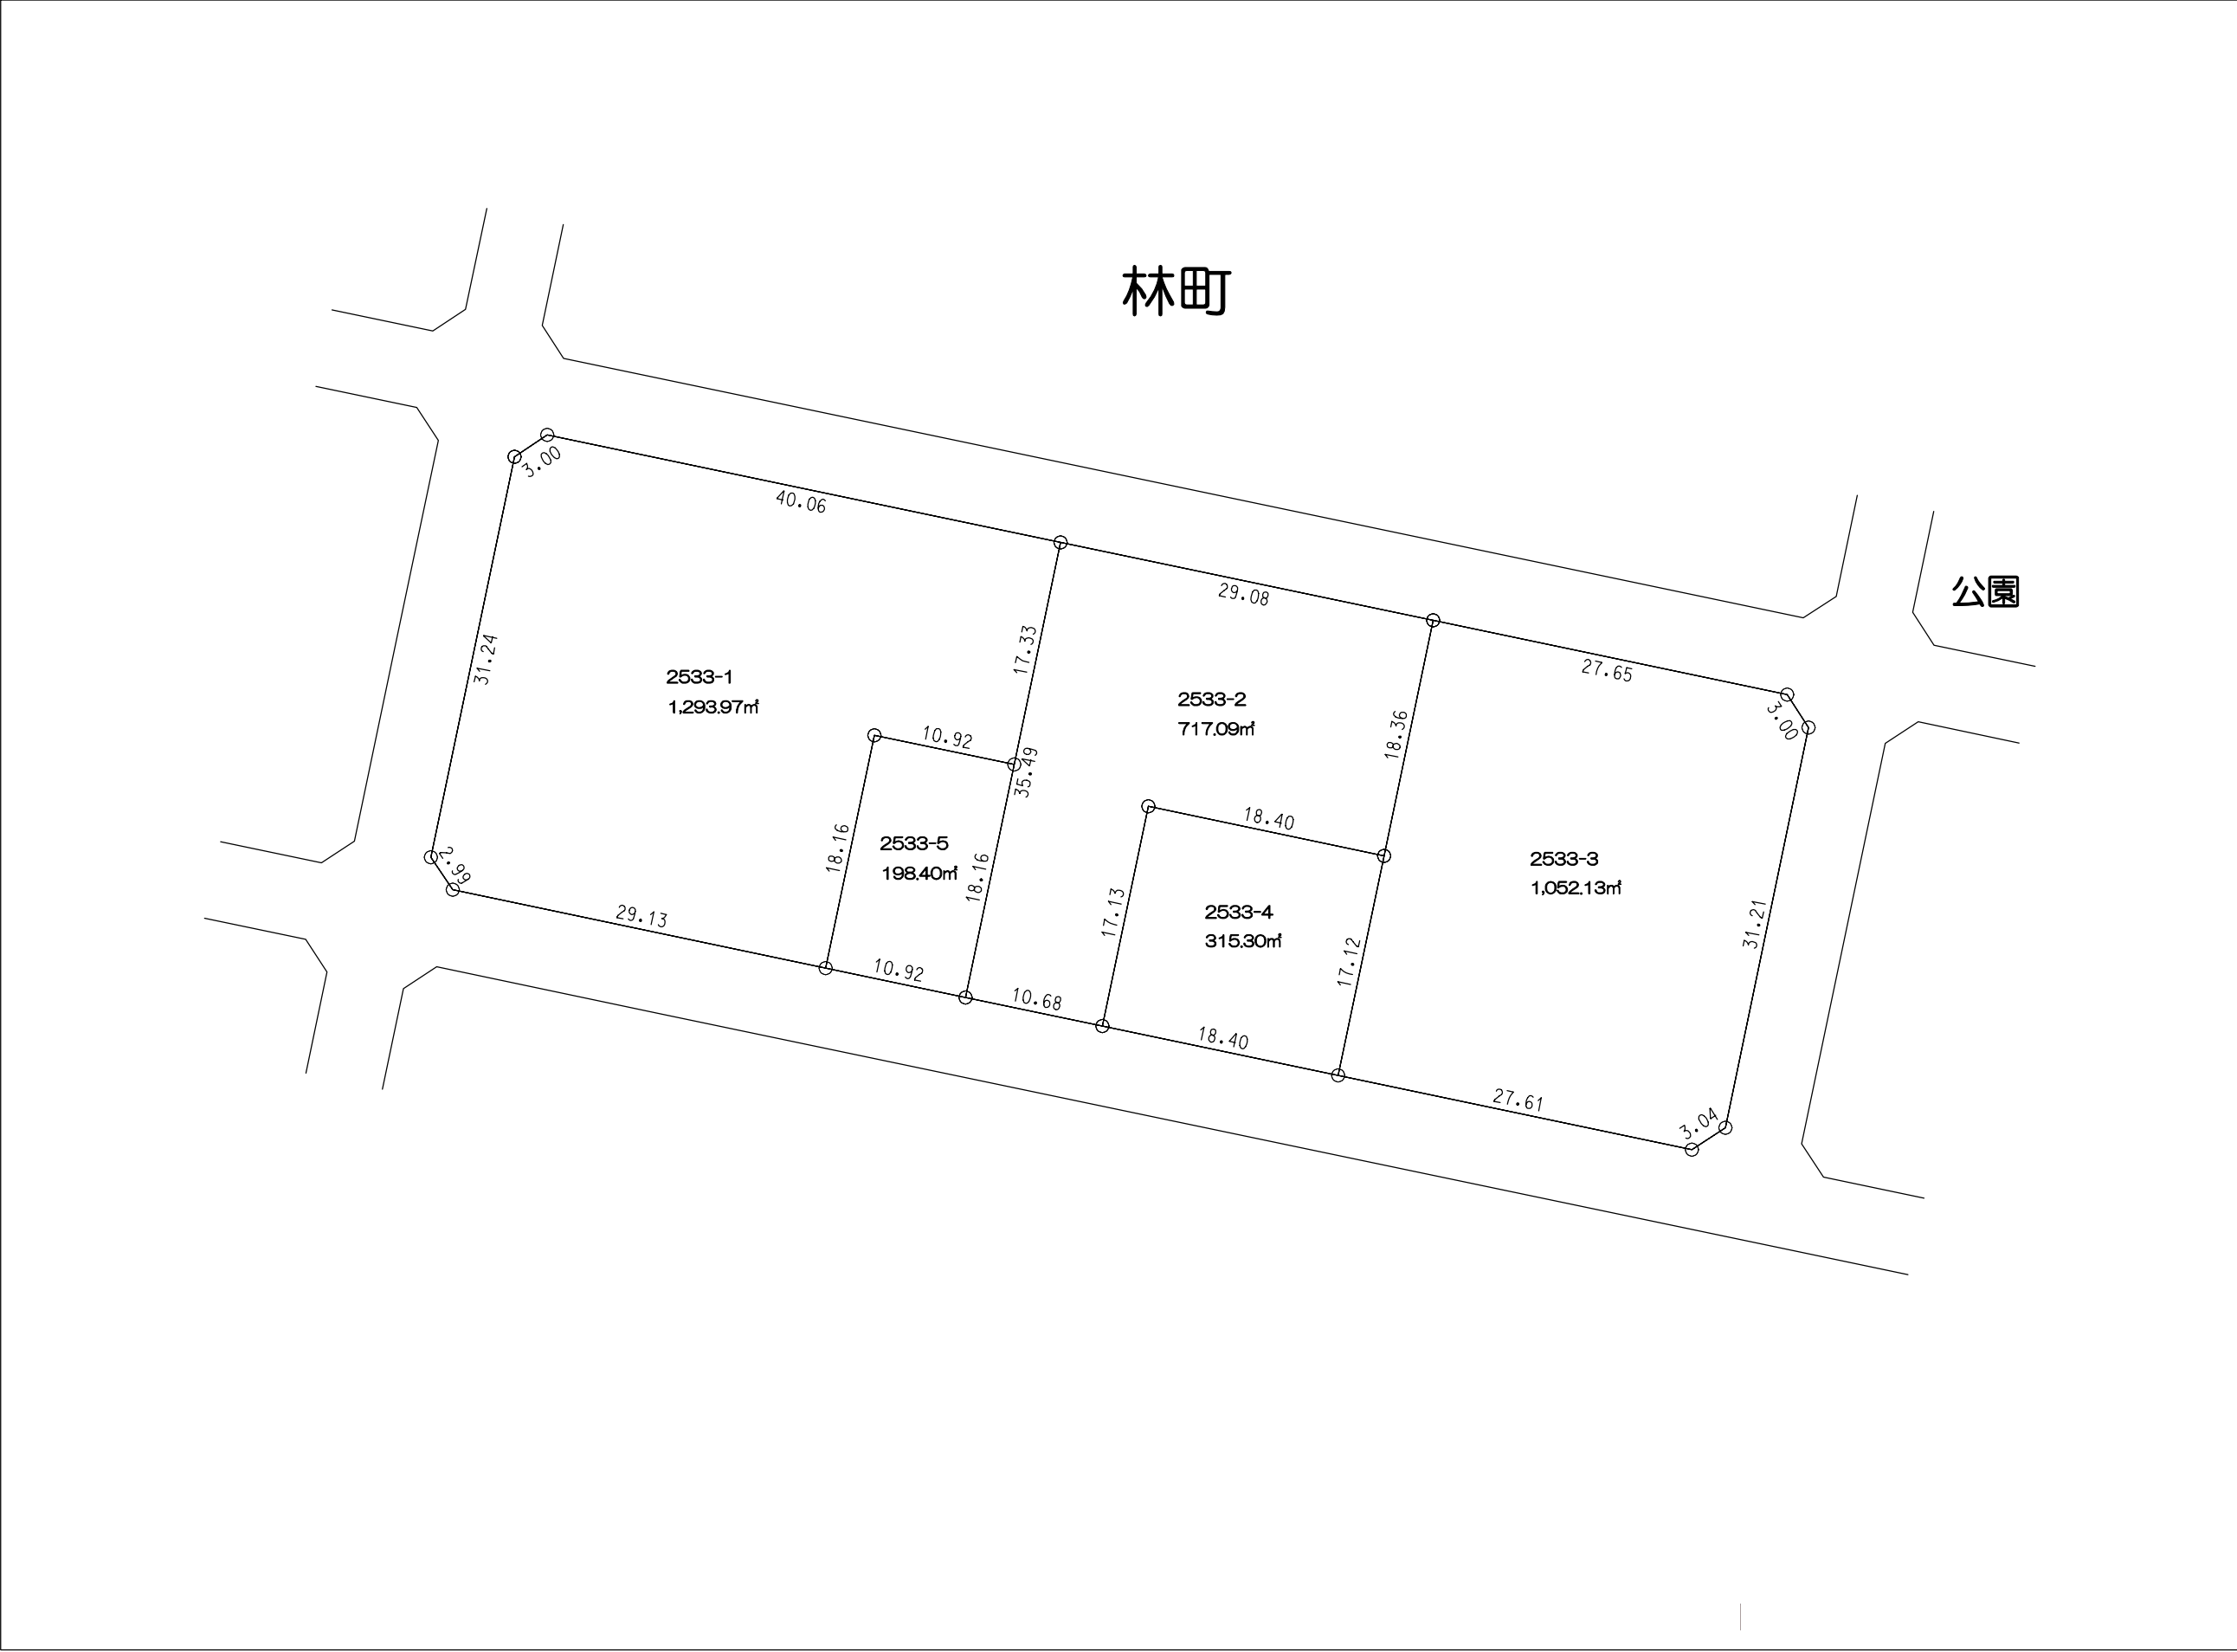

凡 例	
	施行地区界
	町 界
	境界点
12.00 1000-1 120.00㎡ 12.00 10.00 地番 地積(㎡) 辺長(m)	

